


Location Plan

Site Address: 9, Grasmere Road, Hornsey, London, N10 2DH



Date Produced: 28-Mar-2024

Scale: 1:1250 @A3

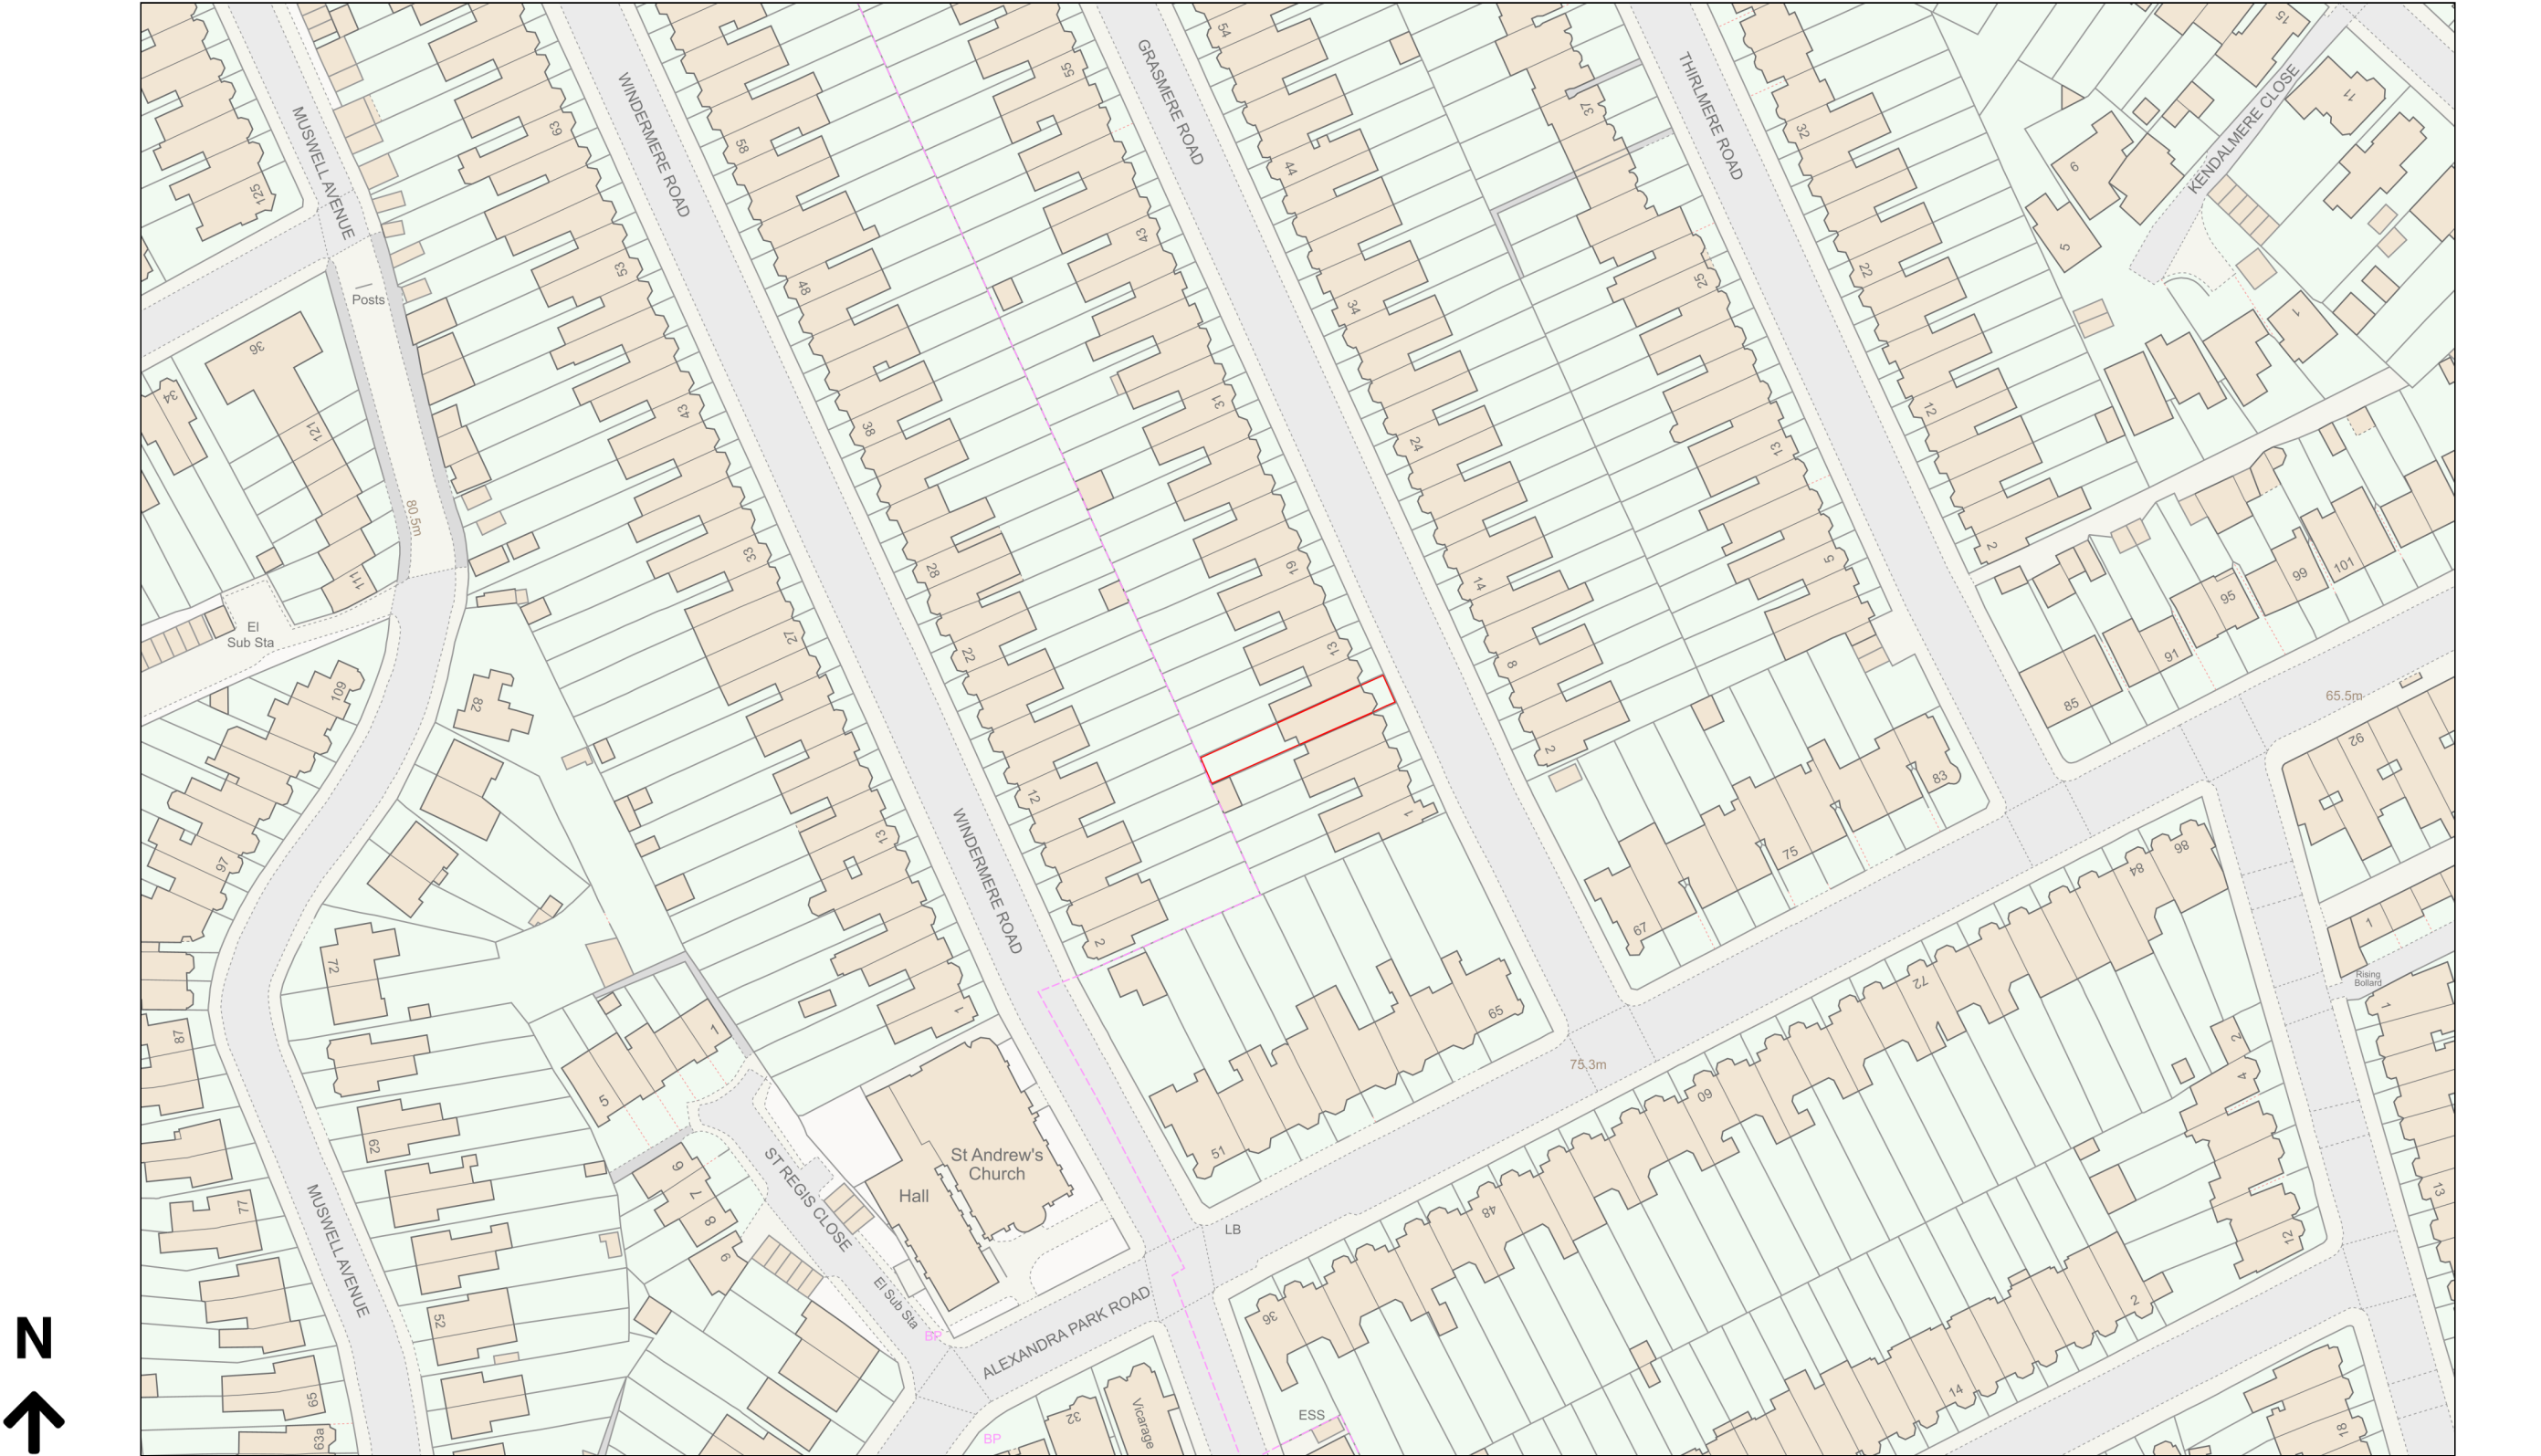

Planning Portal Reference: PP-12901256v1