



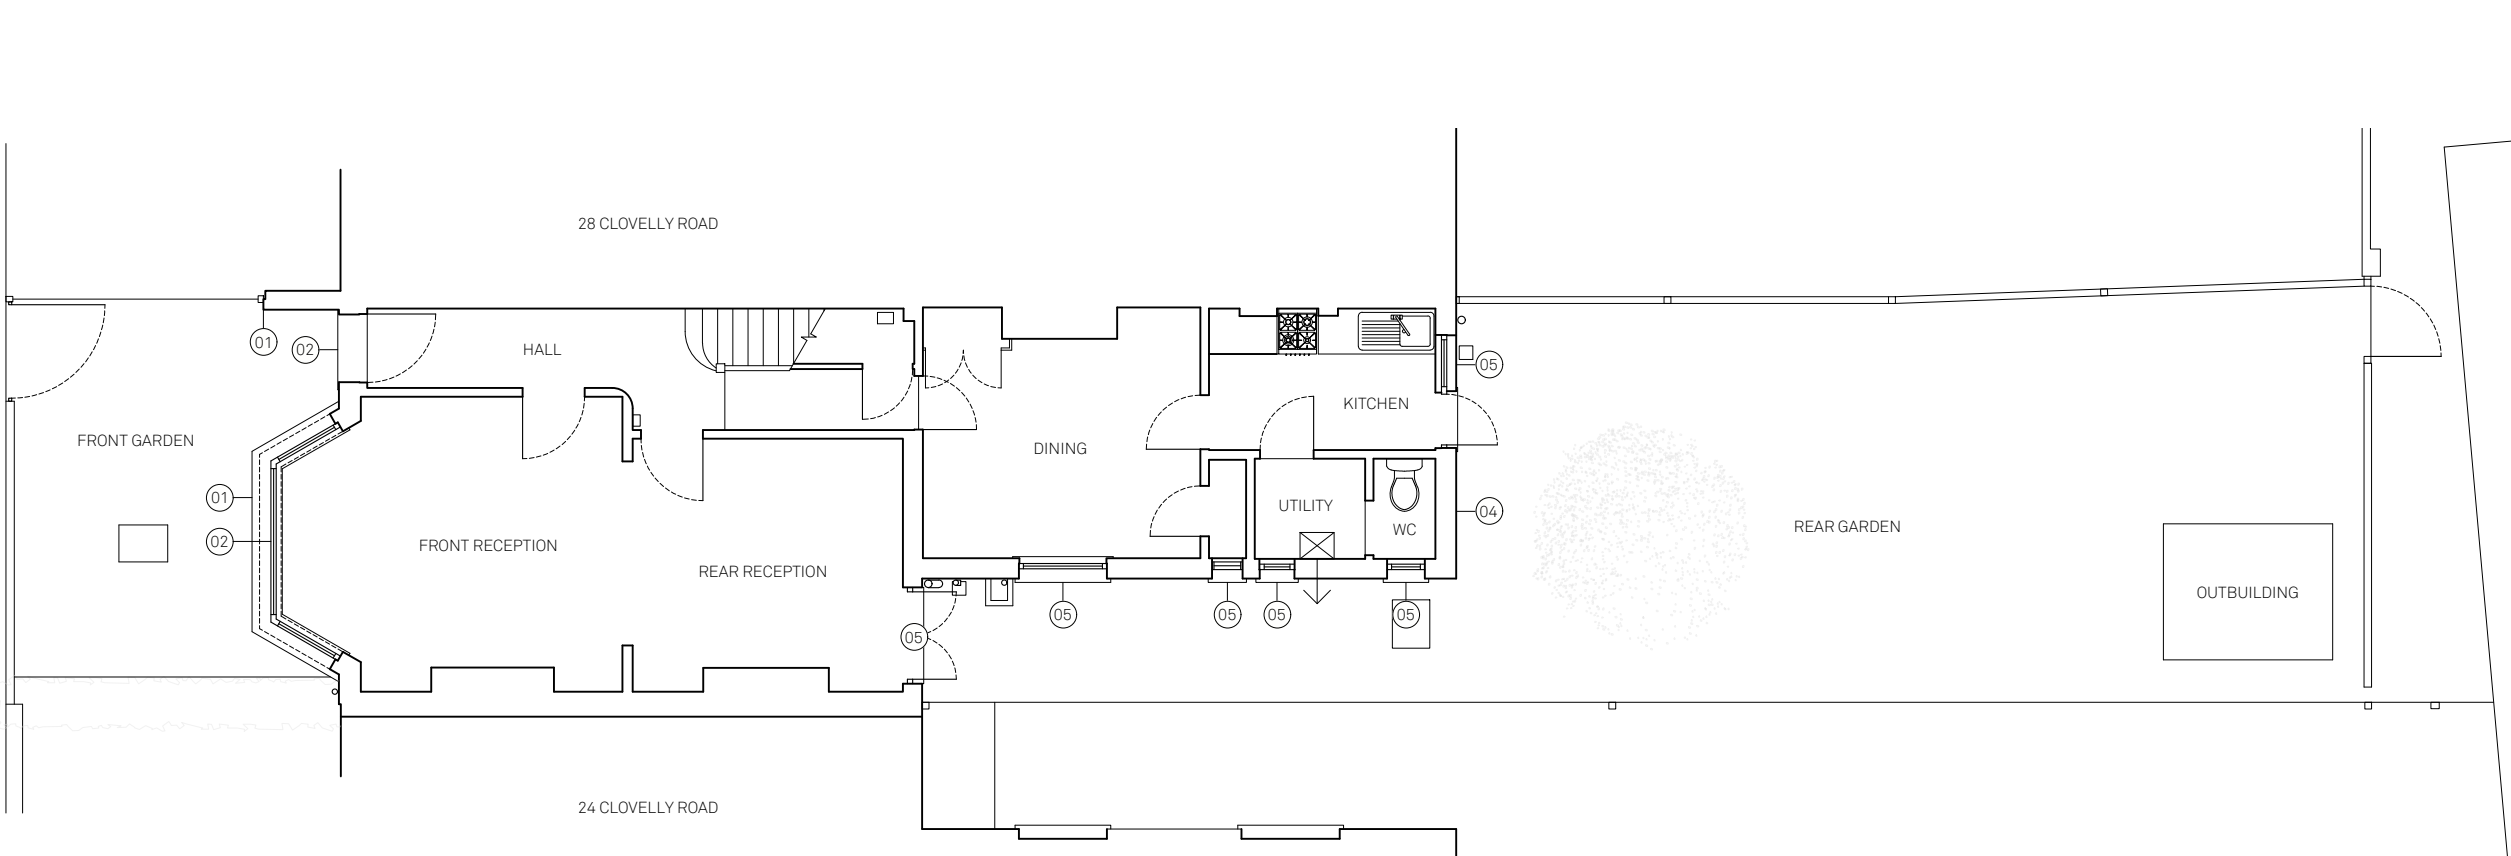


EXISTING

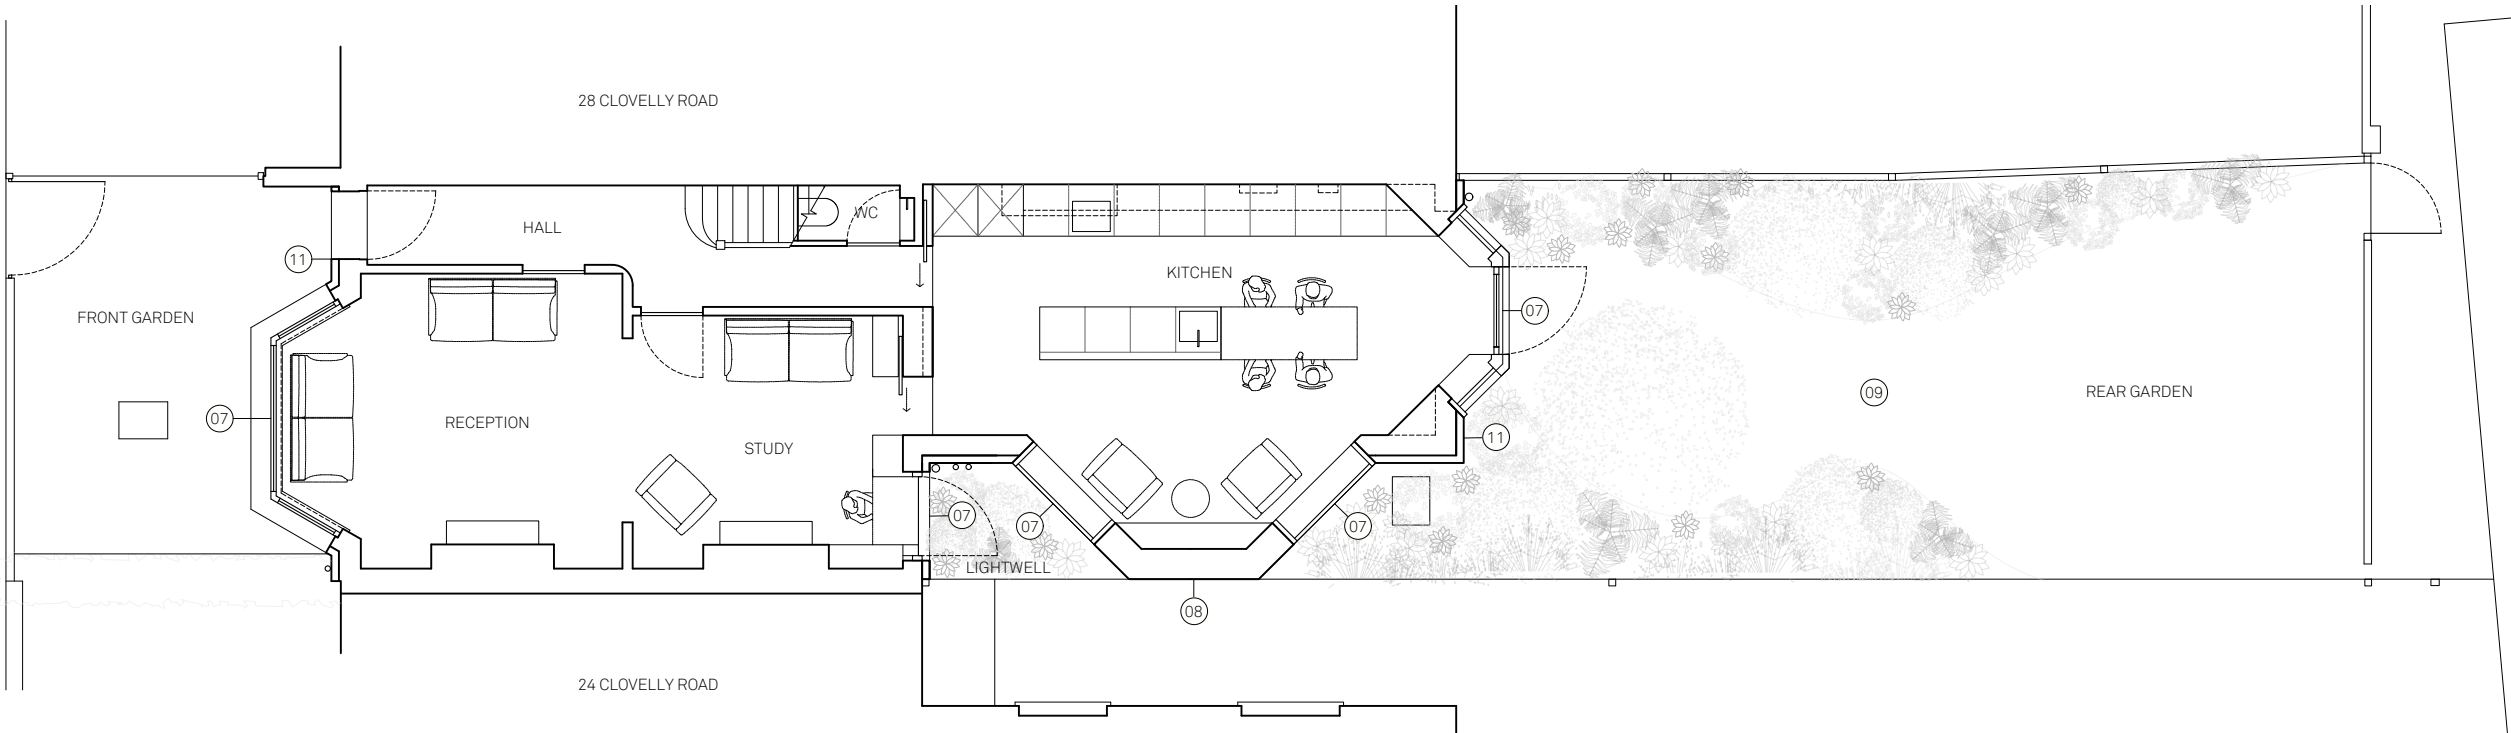


PROPOSED

- PLANNING KEY
- 01 EXISTING CEMENT BASED SIMULATED STONE
 - 02 EXISTING TIMBER WINDOW/DOOR
 - 03 EXISTING TILE ROOF
 - 04 EXISTING RED BRICK
 - 05 EXISTING UPVC WINDOW/DOOR
 - 06 EXISTING PLASTIC RAINWATER/SVP GOODS
 - 07 PROPOSED DOUBLE-GLAZED TIMBER WINDOW/DOOR
 - 08 PROPOSED PAINTED RENDER FINISH
 - 09 PROPOSED SOFT LANDSCAPING
 - 10 PROPOSED GREEN ROOF
 - 11 PROPOSED EXTERNAL WALL INSULATION WITH PAINTED RENDER FINISH
 - 12 PROPOSED ASHP WITH ACOUSTIC ENCLOSURE
 - 13 PROPOSED BLACK SOLAR PANELS
 - 14 PROPOSED OPENABLE DOUBLE GLAZED ROOFLIGHT FOR ACCESS
 - 15 NEW GARDEN WALL IN RED BRICK TO MATCH ORIGINAL BRICKWORK WITHIN TERRACE
 - 16 CHIMNEY POTS REMOVED

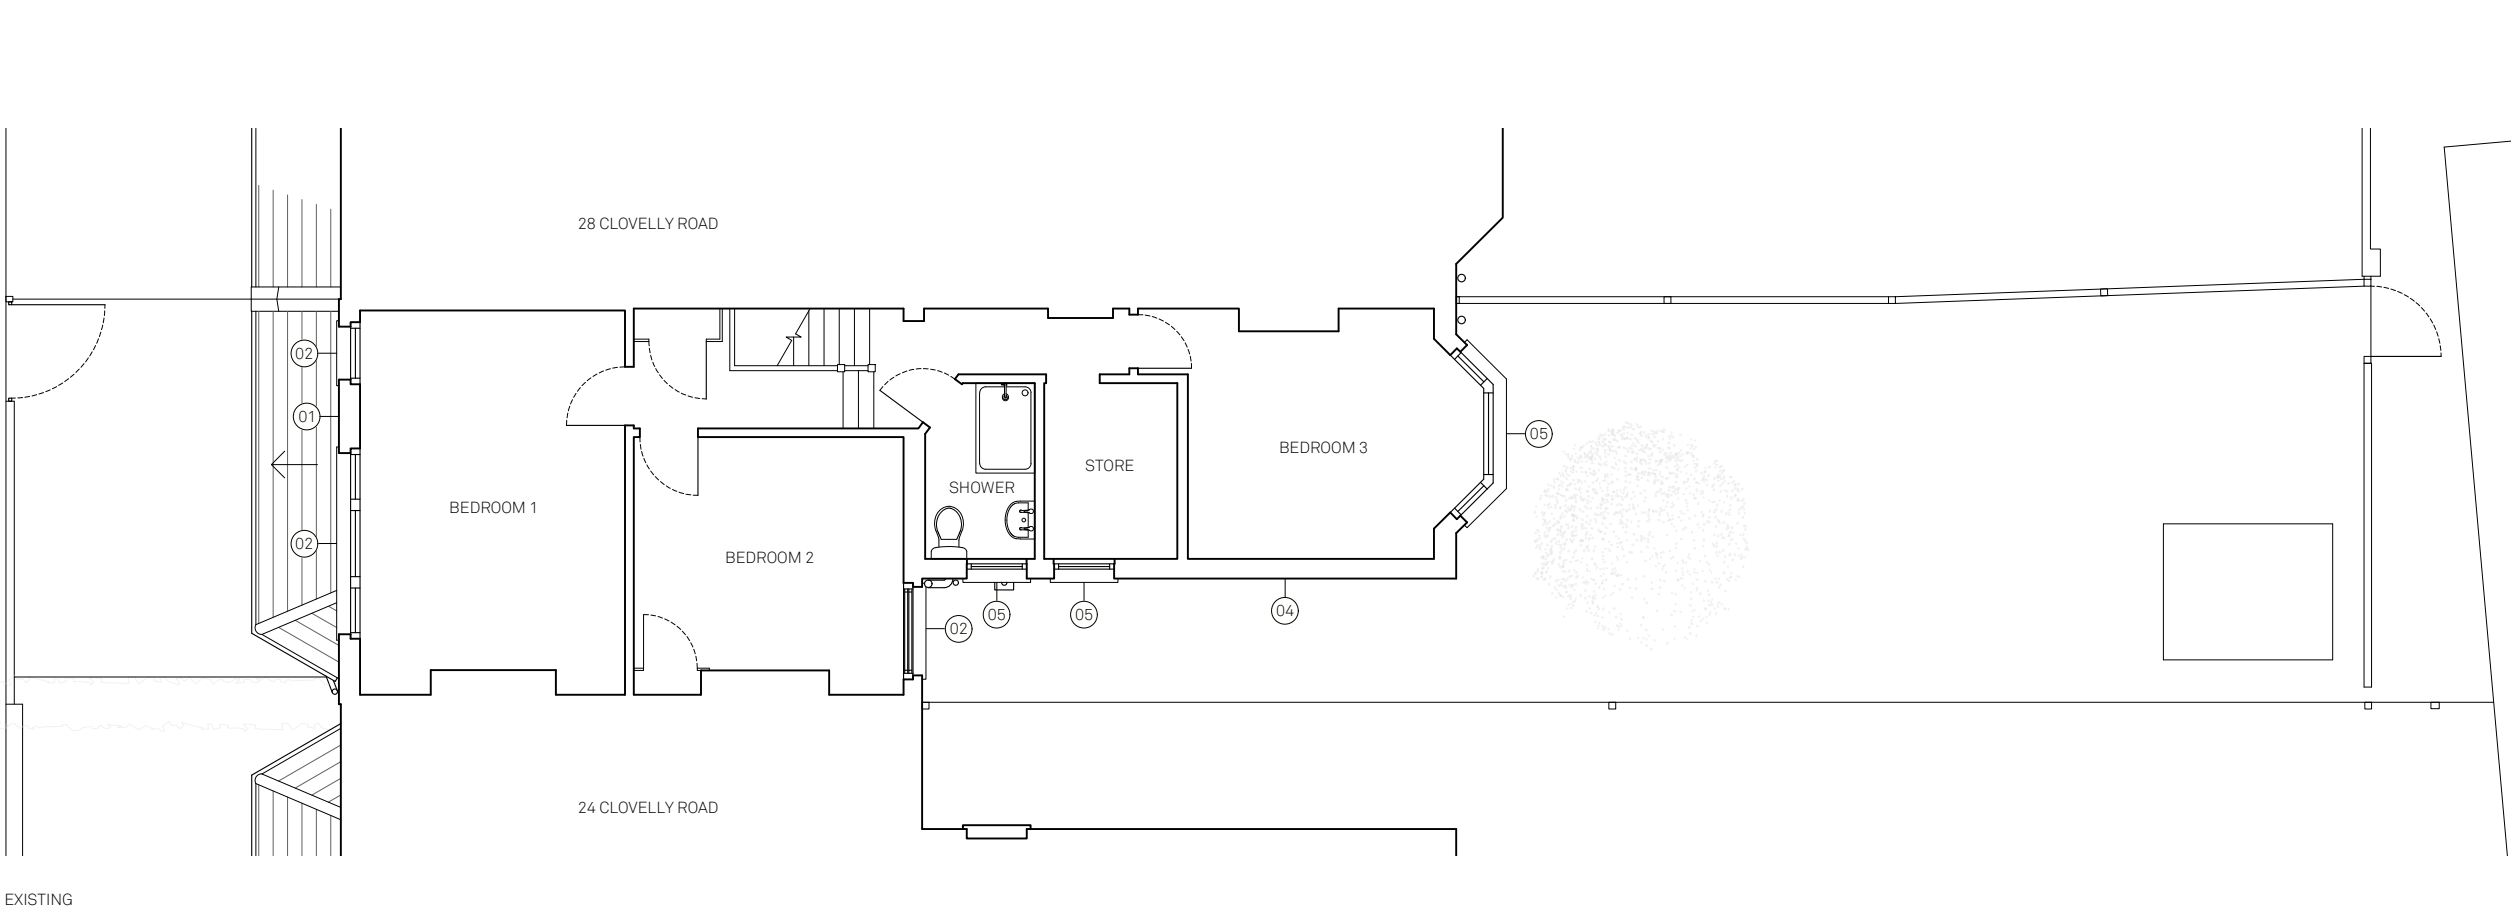


EXISTING

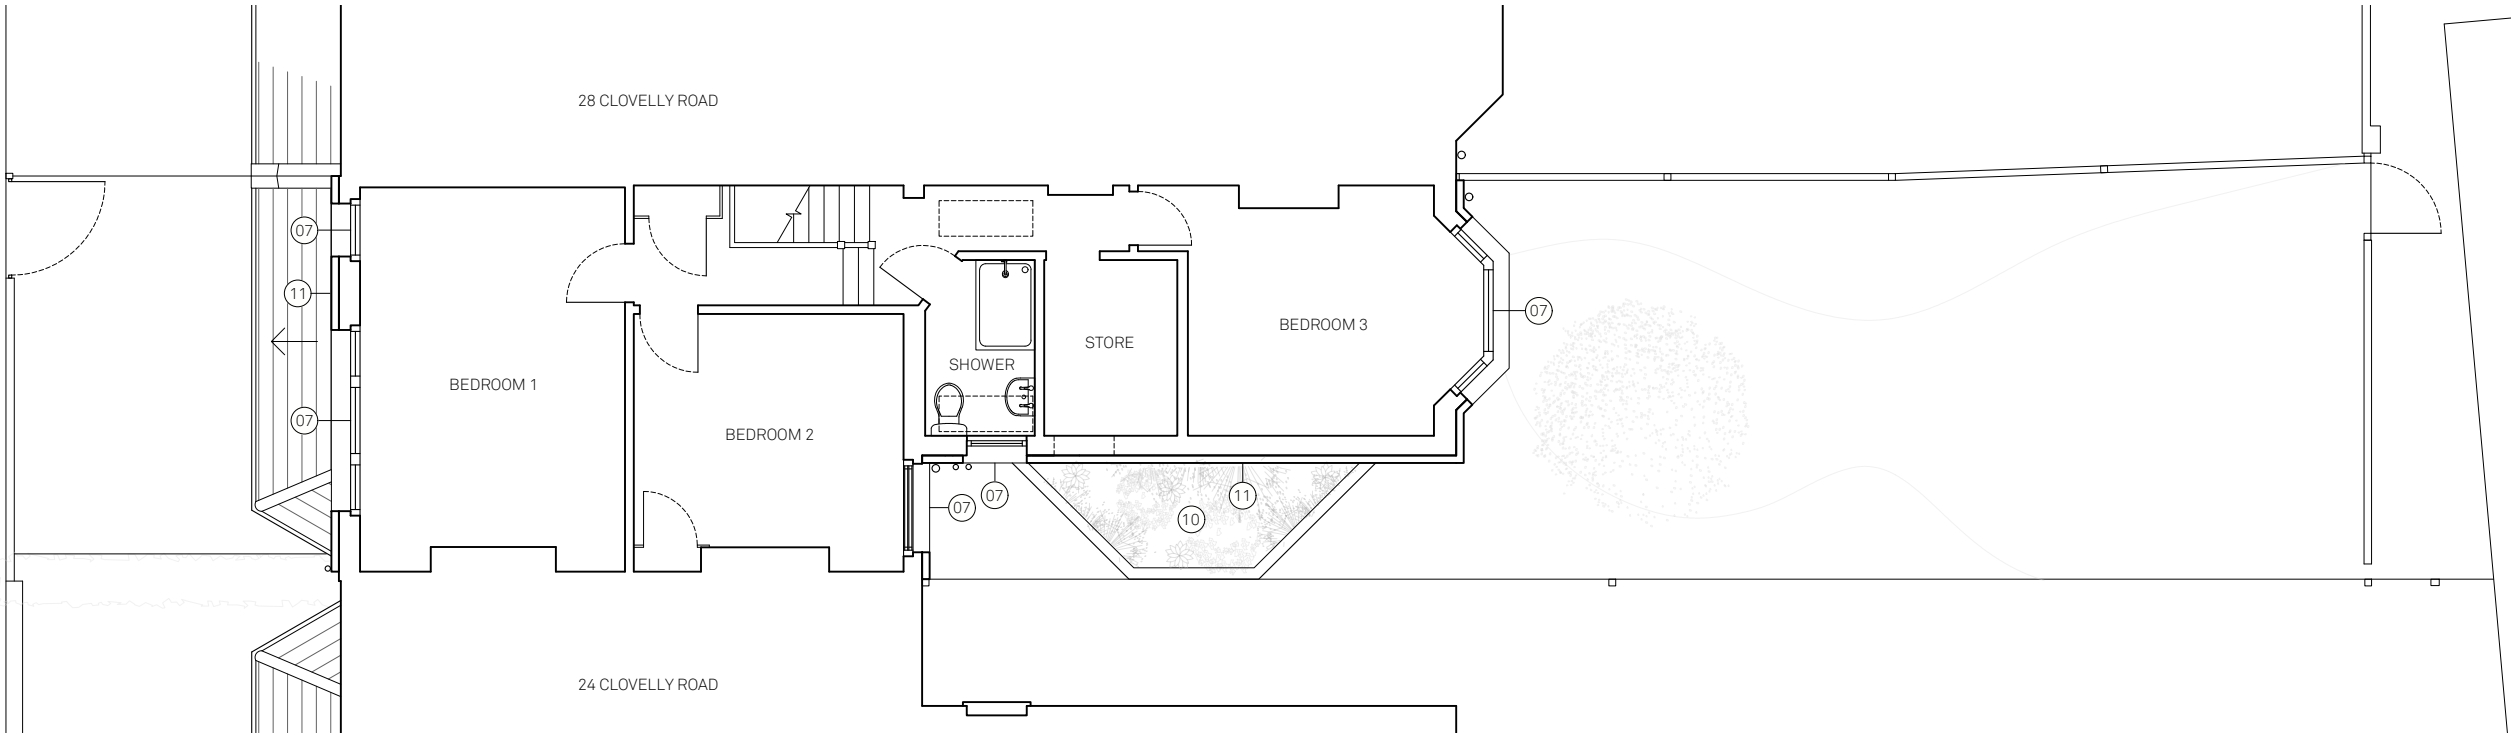


PROPOSED

- PLANNING KEY
- 01 EXISTING CEMENT BASED SIMULATED STONE
 - 02 EXISTING TIMBER WINDOW/DOOR
 - 03 EXISTING TILE ROOF
 - 04 EXISTING RED BRICK
 - 05 EXISTING UPVC WINDOW/DOOR
 - 06 EXISTING PLASTIC RAINWATER/SVP GOODS
 - 07 PROPOSED DOUBLE-GLAZED TIMBER WINDOW/DOOR
 - 08 PROPOSED PAINTED RENDER FINISH
 - 09 PROPOSED SOFT LANDSCAPING
 - 10 PROPOSED GREEN ROOF
 - 11 PROPOSED EXTERNAL WALL INSULATION WITH PAINTED RENDER FINISH
 - 12 PROPOSED ASHP WITH ACOUSTIC ENCLOSURE
 - 13 PROPOSED BLACK SOLAR PANELS
 - 14 PROPOSED OPENABLE DOUBLE GLAZED ROOFLIGHT FOR ACCESS
 - 15 NEW GARDEN WALL IN RED BRICK TO MATCH ORIGINAL BRICKWORK WITHIN TERRACE
 - 16 CHIMNEY POTS REMOVED

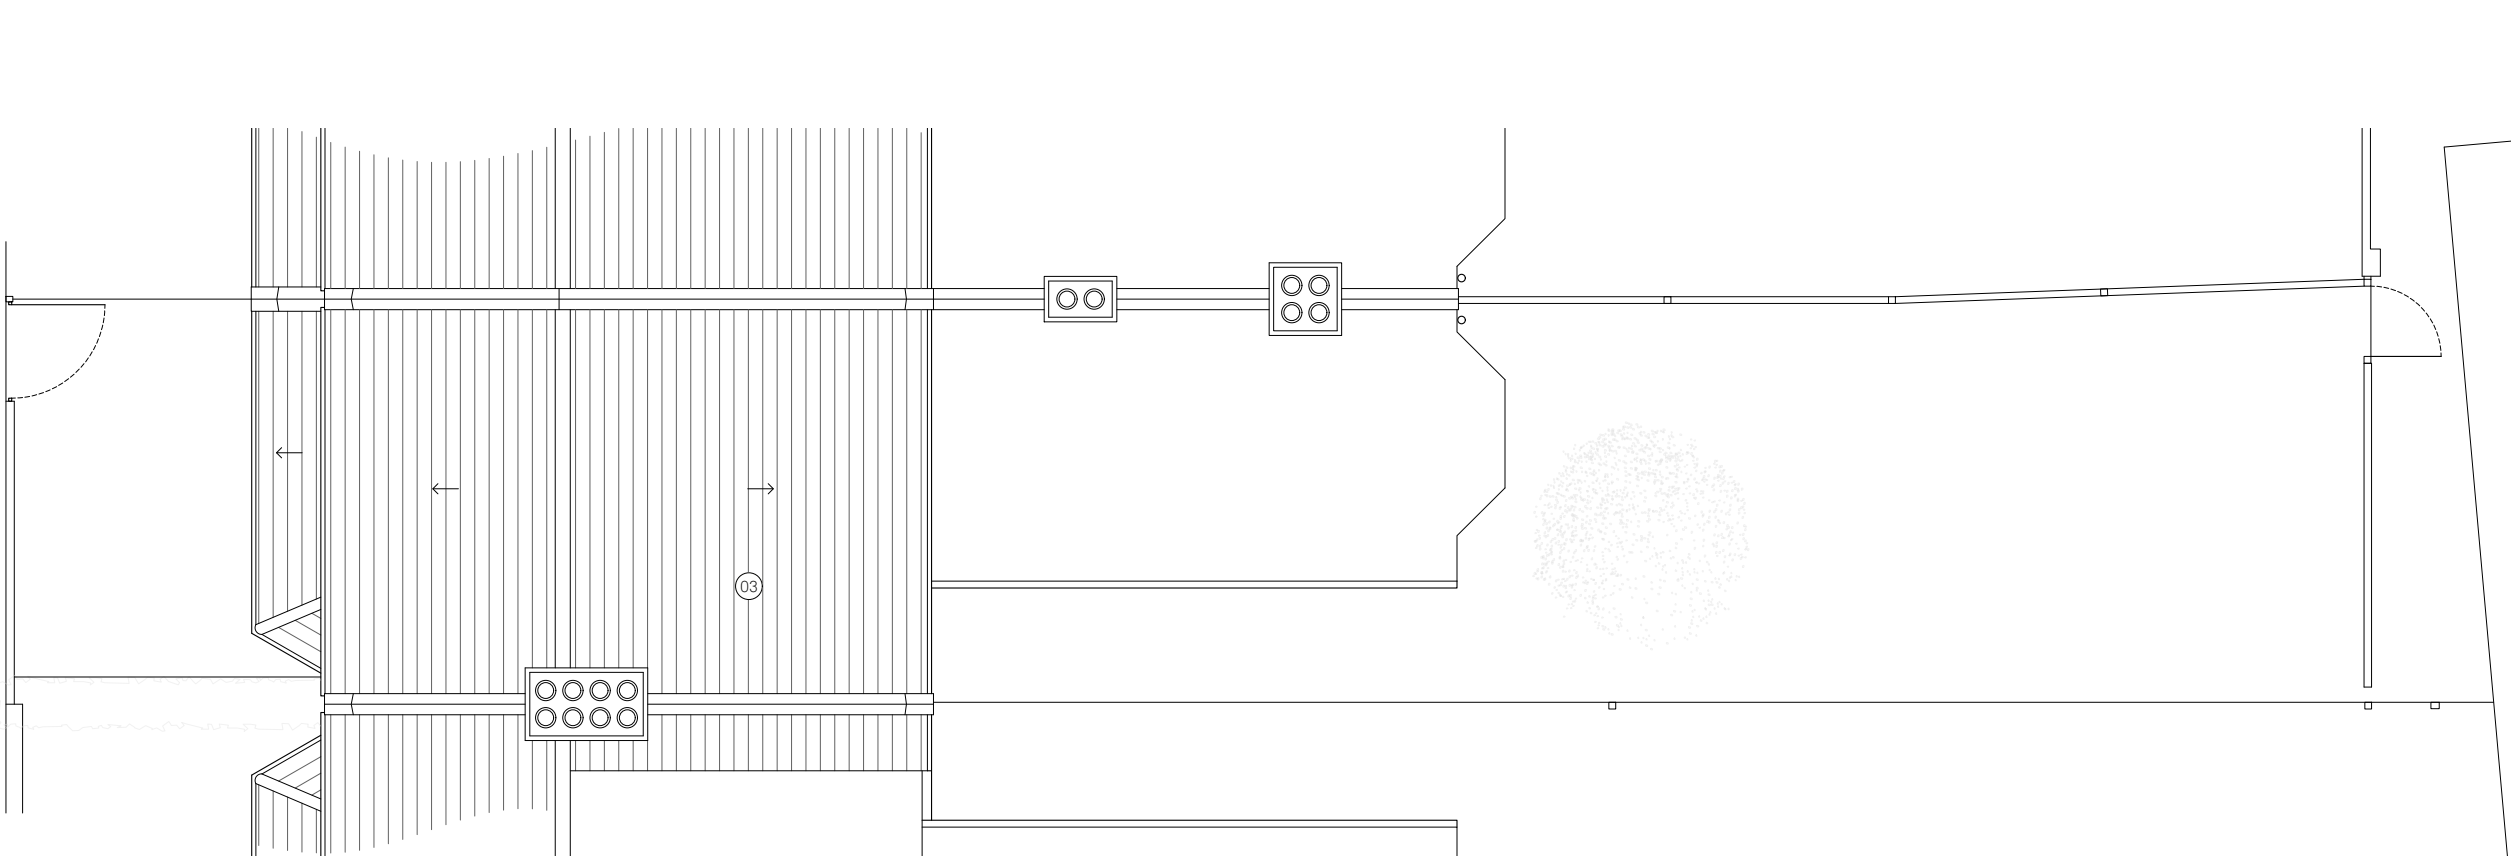

EXISTING

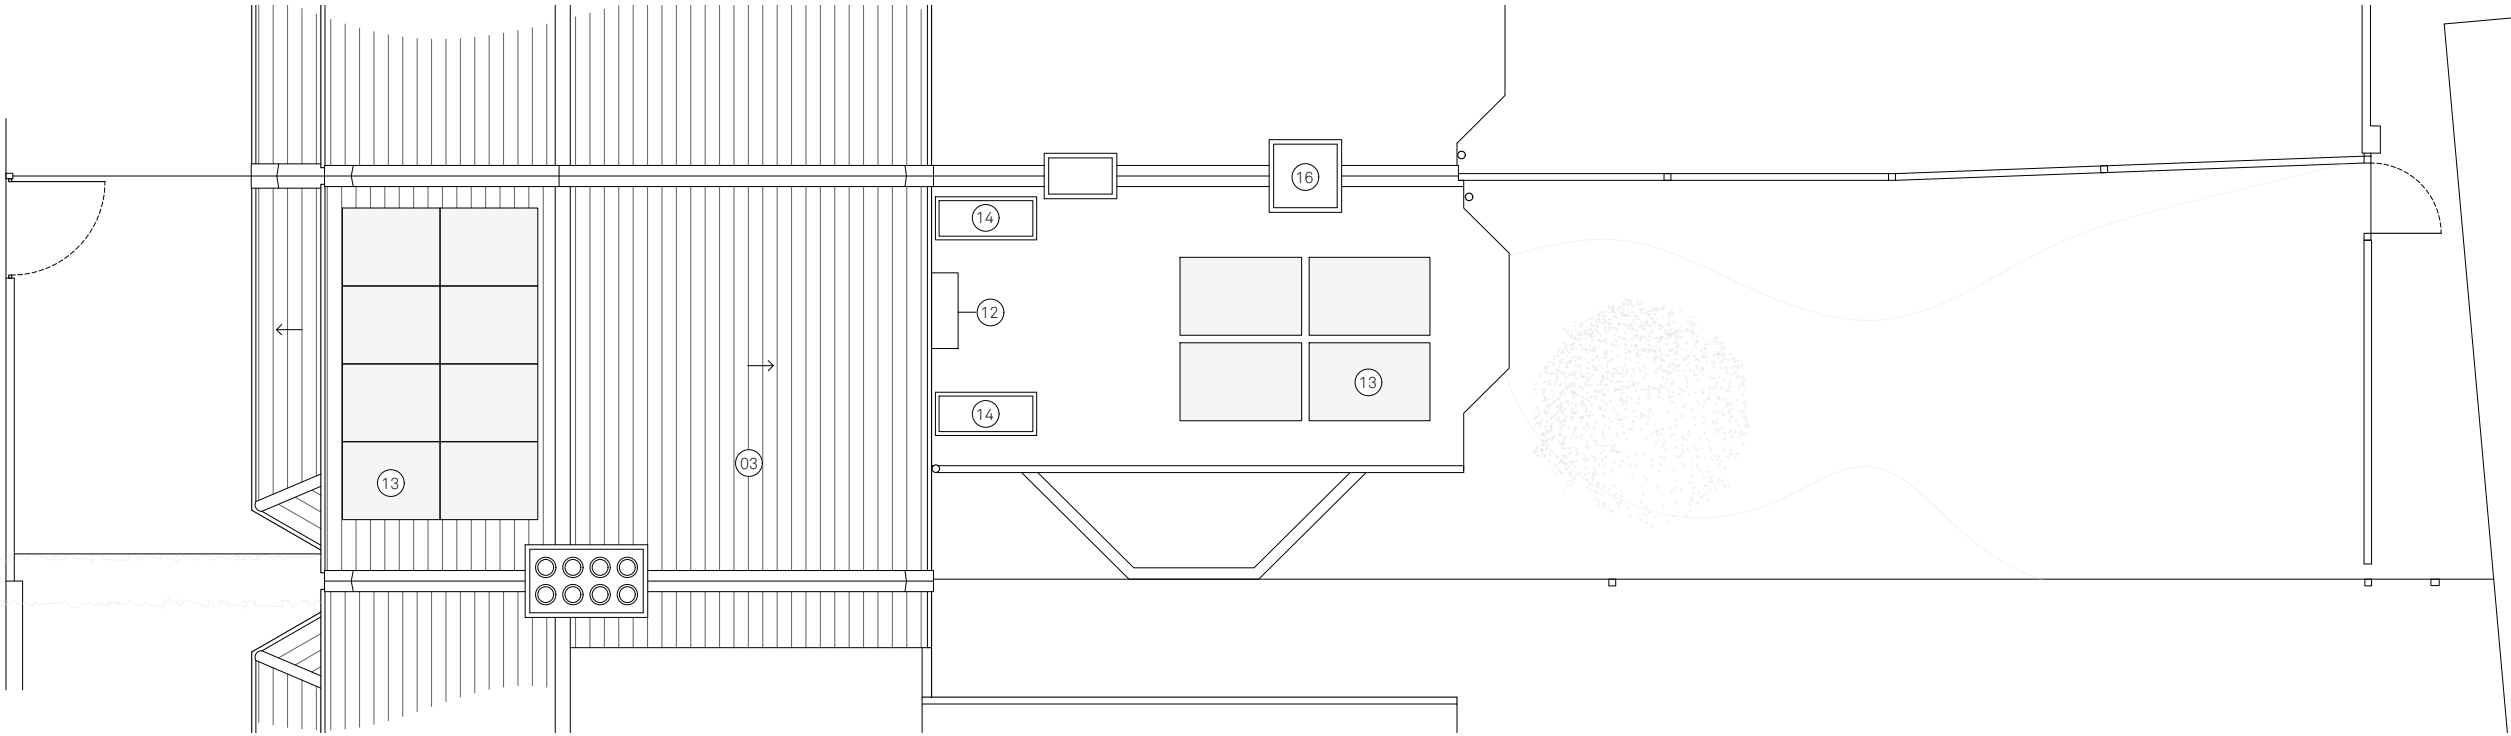

PROPOSED

- PLANNING KEY
- 01 EXISTING CEMENT BASED SIMULATED STONE
 - 02 EXISTING TIMBER WINDOW/DOOR
 - 03 EXISTING TILE ROOF
 - 04 EXISTING RED BRICK
 - 05 EXISTING UPVC WINDOW/DOOR
 - 06 EXISTING PLASTIC RAINWATER/SVP GOODS
 - 07 PROPOSED DOUBLE-GLAZED TIMBER WINDOW/DOOR
 - 08 PROPOSED PAINTED RENDER FINISH
 - 09 PROPOSED SOFT LANDSCAPING
 - 10 PROPOSED GREEN ROOF
 - 11 PROPOSED EXTERNAL WALL INSULATION WITH PAINTED RENDER FINISH
 - 12 PROPOSED ASHP WITH ACOUSTIC ENCLOSURE
 - 13 PROPOSED BLACK SOLAR PANELS
 - 14 PROPOSED OPENABLE DOUBLE GLAZED ROOFLIGHT FOR ACCESS
 - 15 NEW GARDEN WALL IN RED BRICK TO MATCH ORIGINAL BRICKWORK WITHIN TERRACE
 - 16 CHIMNEY POTS REMOVED

- PLANNING KEY
- 01 EXISTING CEMENT BASED SIMULATED STONE
 - 02 EXISTING TIMBER WINDOW/DOOR
 - 03 EXISTING TILE ROOF
 - 04 EXISTING RED BRICK
 - 05 EXISTING UPVC WINDOW/DOOR
 - 06 EXISTING PLASTIC RAINWATER/SVP GOODS
 - 07 PROPOSED DOUBLE-GLAZED TIMBER WINDOW/DOOR
 - 08 PROPOSED PAINTED RENDER FINISH
 - 09 PROPOSED SOFT LANDSCAPING
 - 10 PROPOSED GREEN ROOF
 - 11 PROPOSED EXTERNAL WALL INSULATION WITH PAINTED RENDER FINISH
 - 12 PROPOSED ASHP WITH ACOUSTIC ENCLOSURE
 - 13 PROPOSED BLACK SOLAR PANELS
 - 14 PROPOSED OPENABLE DOUBLE GLAZED ROOFLIGHT FOR ACCESS
 - 15 NEW GARDEN WALL IN RED BRICK TO MATCH ORIGINAL BRICKWORK WITHIN TERRACE
 - 16 CHIMNEY POTS REMOVED



P1	26/03/24	BM/CB	PLANNING
REV	DATE	DR/CH	DESCRIPTION

26 CLOVELLY ROAD
GA200 rev- EXISTING AND PROPOSED FRONT ELEVATION




Use figured dimensions only. Do not scale for construction. Report any discrepancies to the architect prior to ordering or construction/execution. All setting out to be confirmed with the architect prior to construction. Drawing to be read in conjunction with all other documents. Copyright Christian Brailey Architects.

christian brailey architects
53 Dukes Avenue
London N10 2PY
07837 844 560
christianbrailey.com


christian brailey

- PLANNING KEY
- 01 EXISTING CEMENT BASED SIMULATED STONE
 - 02 EXISTING TIMBER WINDOW/DOOR
 - 03 EXISTING TILE ROOF
 - 04 EXISTING RED BRICK
 - 05 EXISTING UPVC WINDOW/DOOR
 - 06 EXISTING PLASTIC RAINWATER/SVP GOODS
 - 07 PROPOSED DOUBLE-GLAZED TIMBER WINDOW/DOOR
 - 08 PROPOSED PAINTED RENDER FINISH
 - 09 PROPOSED SOFT LANDSCAPING
 - 10 PROPOSED GREEN ROOF
 - 11 PROPOSED EXTERNAL WALL INSULATION WITH PAINTED RENDER FINISH
 - 12 PROPOSED ASHP WITH ACOUSTIC ENCLOSURE
 - 13 PROPOSED BLACK SOLAR PANELS
 - 14 PROPOSED OPENABLE DOUBLE GLAZED ROOFLIGHT FOR ACCESS
 - 15 NEW GARDEN WALL IN RED BRICK TO MATCH ORIGINAL BRICKWORK WITHIN TERRACE
 - 16 CHIMNEY POTS REMOVED



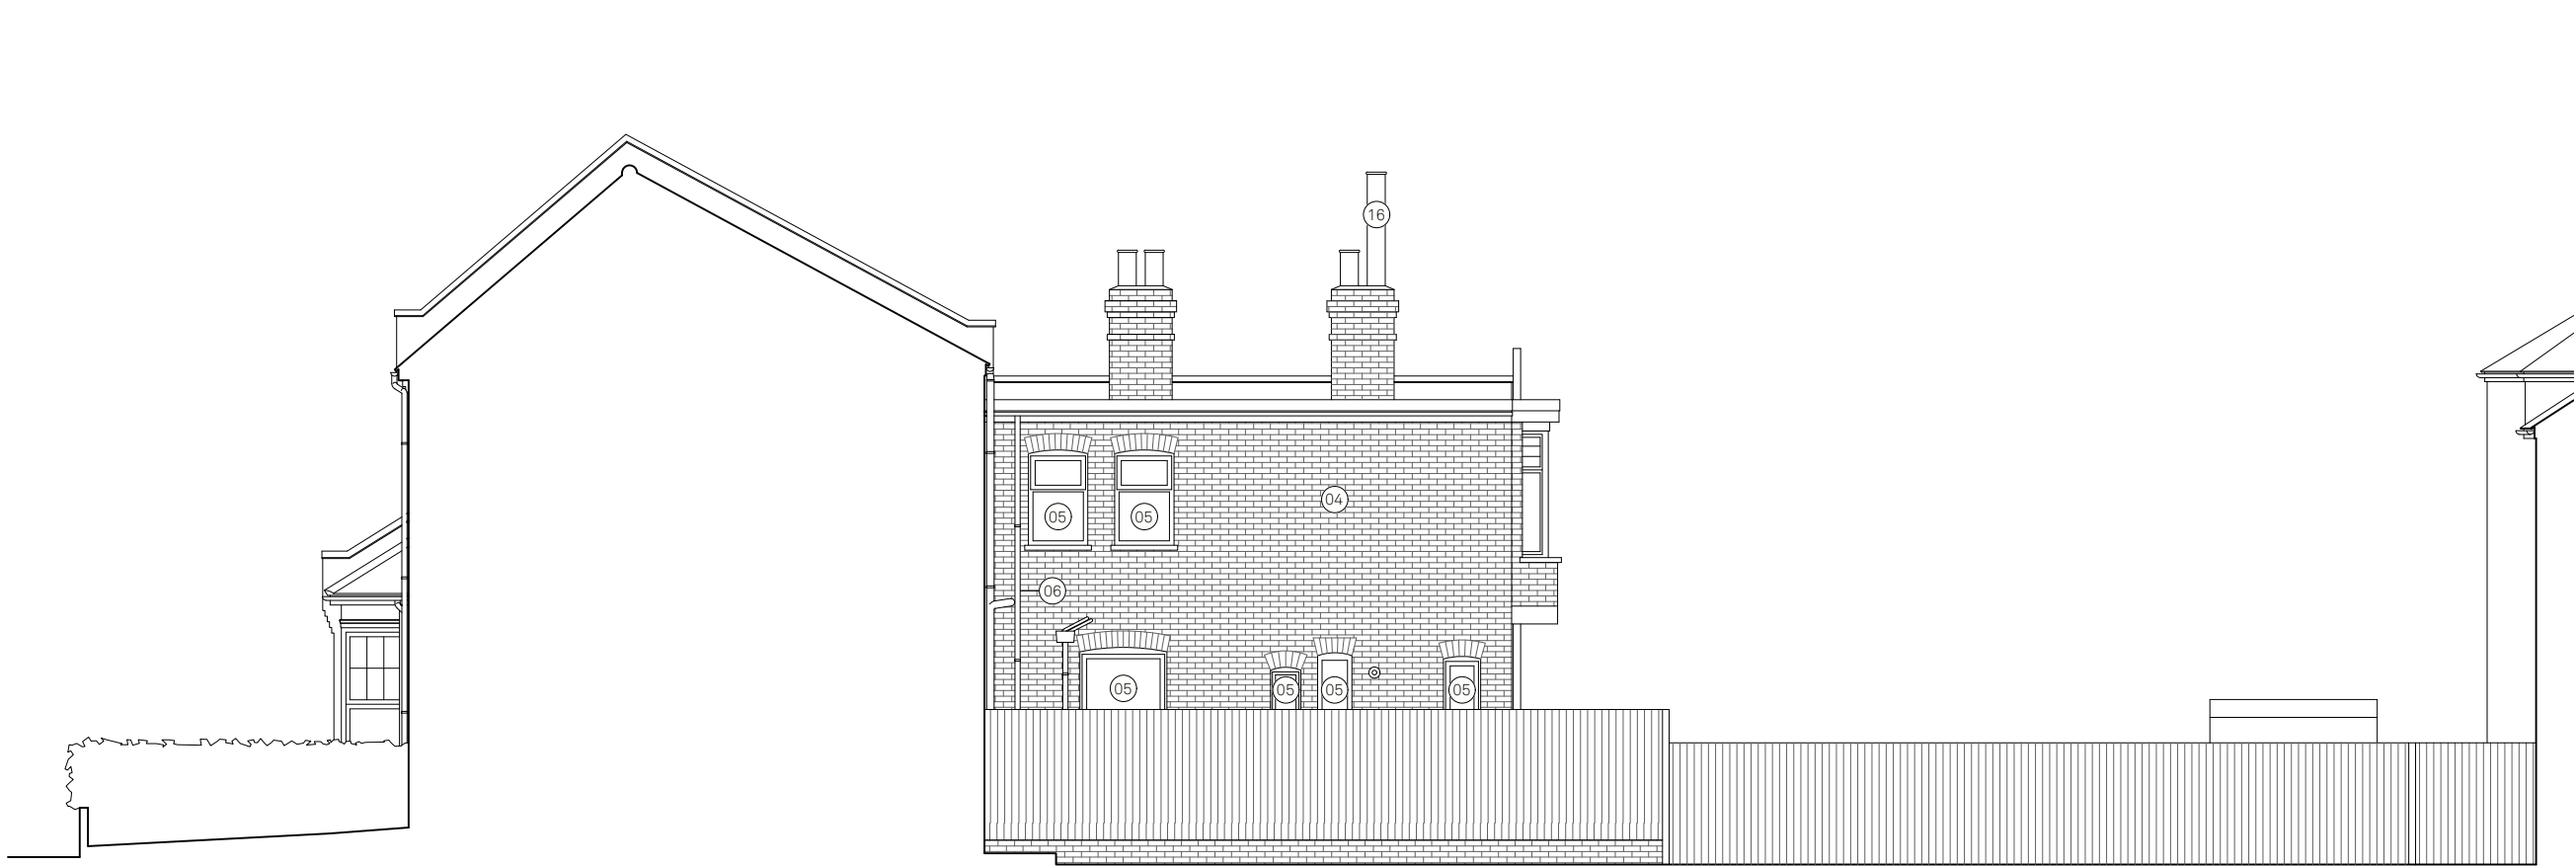

EXISTING

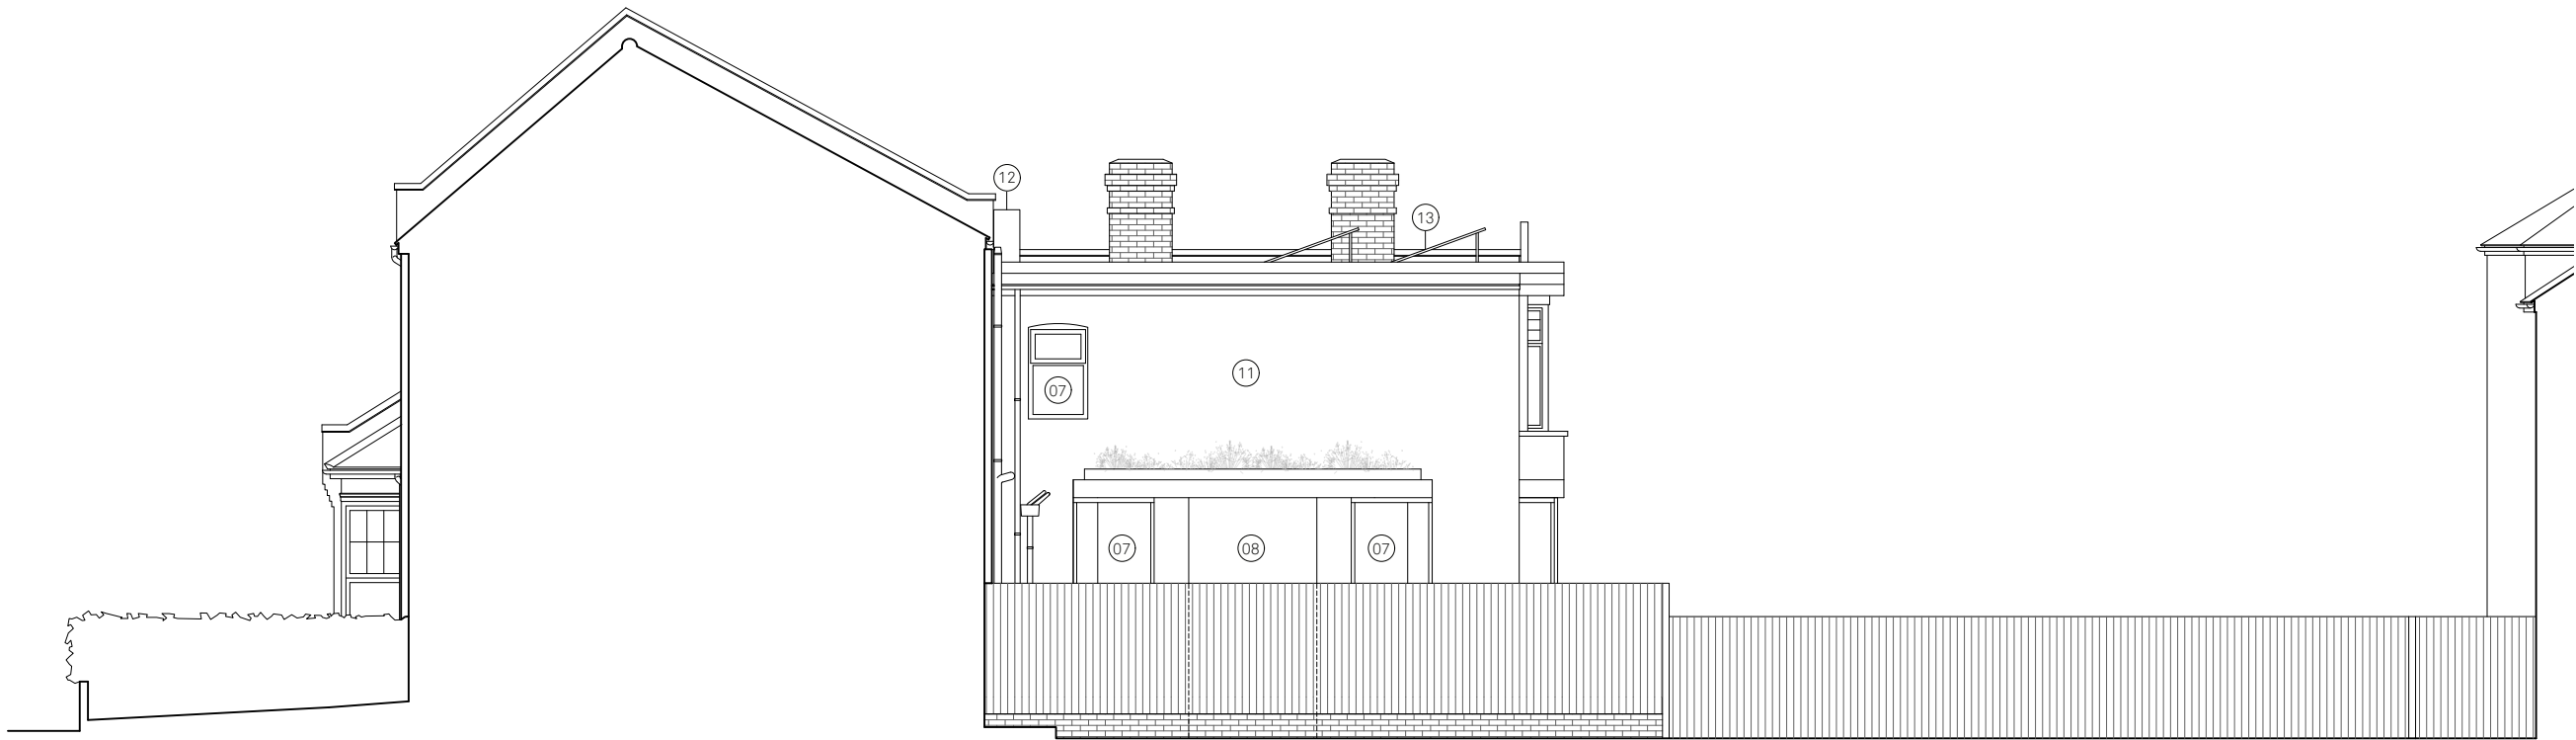

PROPOSED

P1	26/03/24	BM/CB	PLANNING
REV	DATE	DR/CH	DESCRIPTION

PLANNING KEY	
01	EXISTING CEMENT BASED SIMULATED STONE
02	EXISTING TIMBER WINDOW/DOOR
03	EXISTING TILE ROOF
04	EXISTING RED BRICK
05	EXISTING UPVC WINDOW/DOOR
06	EXISTING PLASTIC RAINWATER/SVP GOODS
07	PROPOSED DOUBLE-GLAZED TIMBER WINDOW/DOOR
08	PROPOSED PAINTED RENDER FINISH
09	PROPOSED SOFT LANDSCAPING
10	PROPOSED GREEN ROOF
11	PROPOSED EXTERNAL WALL INSULATION WITH PAINTED RENDER FINISH
12	PROPOSED ASHP WITH ACOUSTIC ENCLOSURE
13	PROPOSED BLACK SOLAR PANELS
14	PROPOSED OPENABLE DOUBLE GLAZED ROOFLIGHT FOR ACCESS
15	NEW GARDEN WALL IN RED BRICK TO MATCH ORIGINAL BRICKWORK WITHIN TERRACE
16	CHIMNEY POTS REMOVED