



18 Stapleton Hall Road

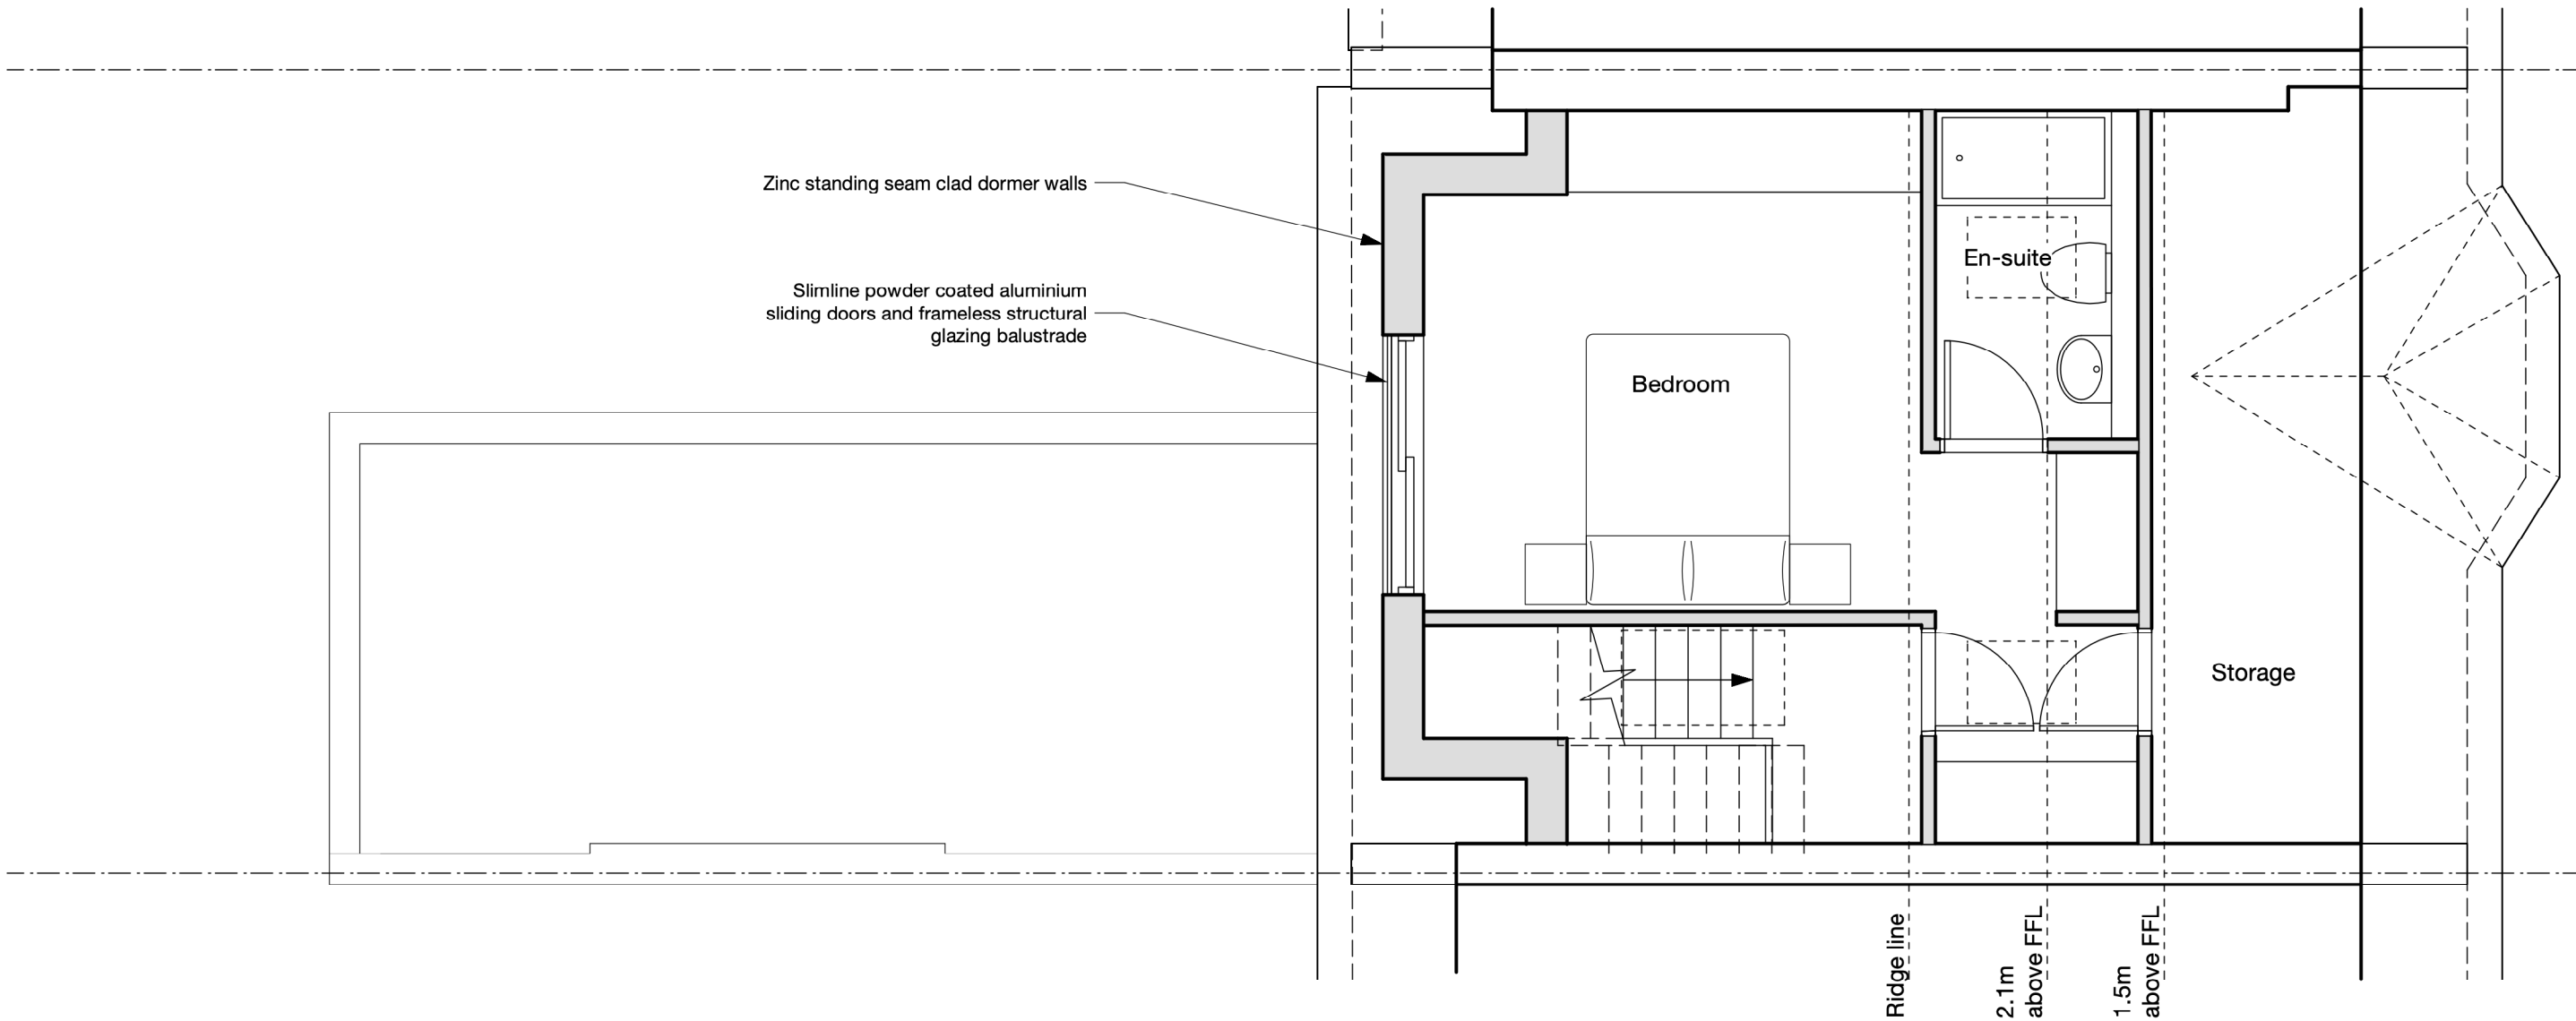

22 Stapleton Hall Road

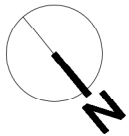

GENERAL NOTES

- This drawing is the copyright of Haines Phillips Architects.
- Do not scale from this drawing. Use figured dimensions only.
- This drawing must not be used for land transfer purposes, or for construction purposes unless accompanied by an Architect's Instruction.

DRAWING ISSUE STATUS

ISSUE	STATUS	COMMENT
P	PRELIMINARY	For comment and review
PL	PLANNING	Planning/Listed Building Application
BR	BUILDING REGS	Building Regs Application
T	TENDER	For pricing purposes only
C	CONSTRUCTION	For procurement & construction
FC	FINAL CONSTRUCTION	Record drawings on completion
L	LEGAL	Conveyancing or other legal purposes

REVISIONS

REV	DATE	NOTES
2	11/03/24	Planning application issue
3	20/03/24	General updates following Client comments
4	28/03/24	Planning application issue

**HAINES
PHILLIPS**
ARCHITECTS

Tankerton Works
12 Argyle Walk
London WC1H 8HA
t 020 7833 9324
f 020 7837 2864
e office@hainesphillips.co.uk

JOB TITLE
20 Stapleton Hall Road
London N4 3QD
DRAWING TITLE
Loft Plan
As Proposed

DRAWN	DATE	SCALE	
PL	Feb 2024	1:50@A3	
JOB NR	DRAWING NO.	ISSUE	REVISION
4348	GA 306	PL	4