




Existing Street Facade

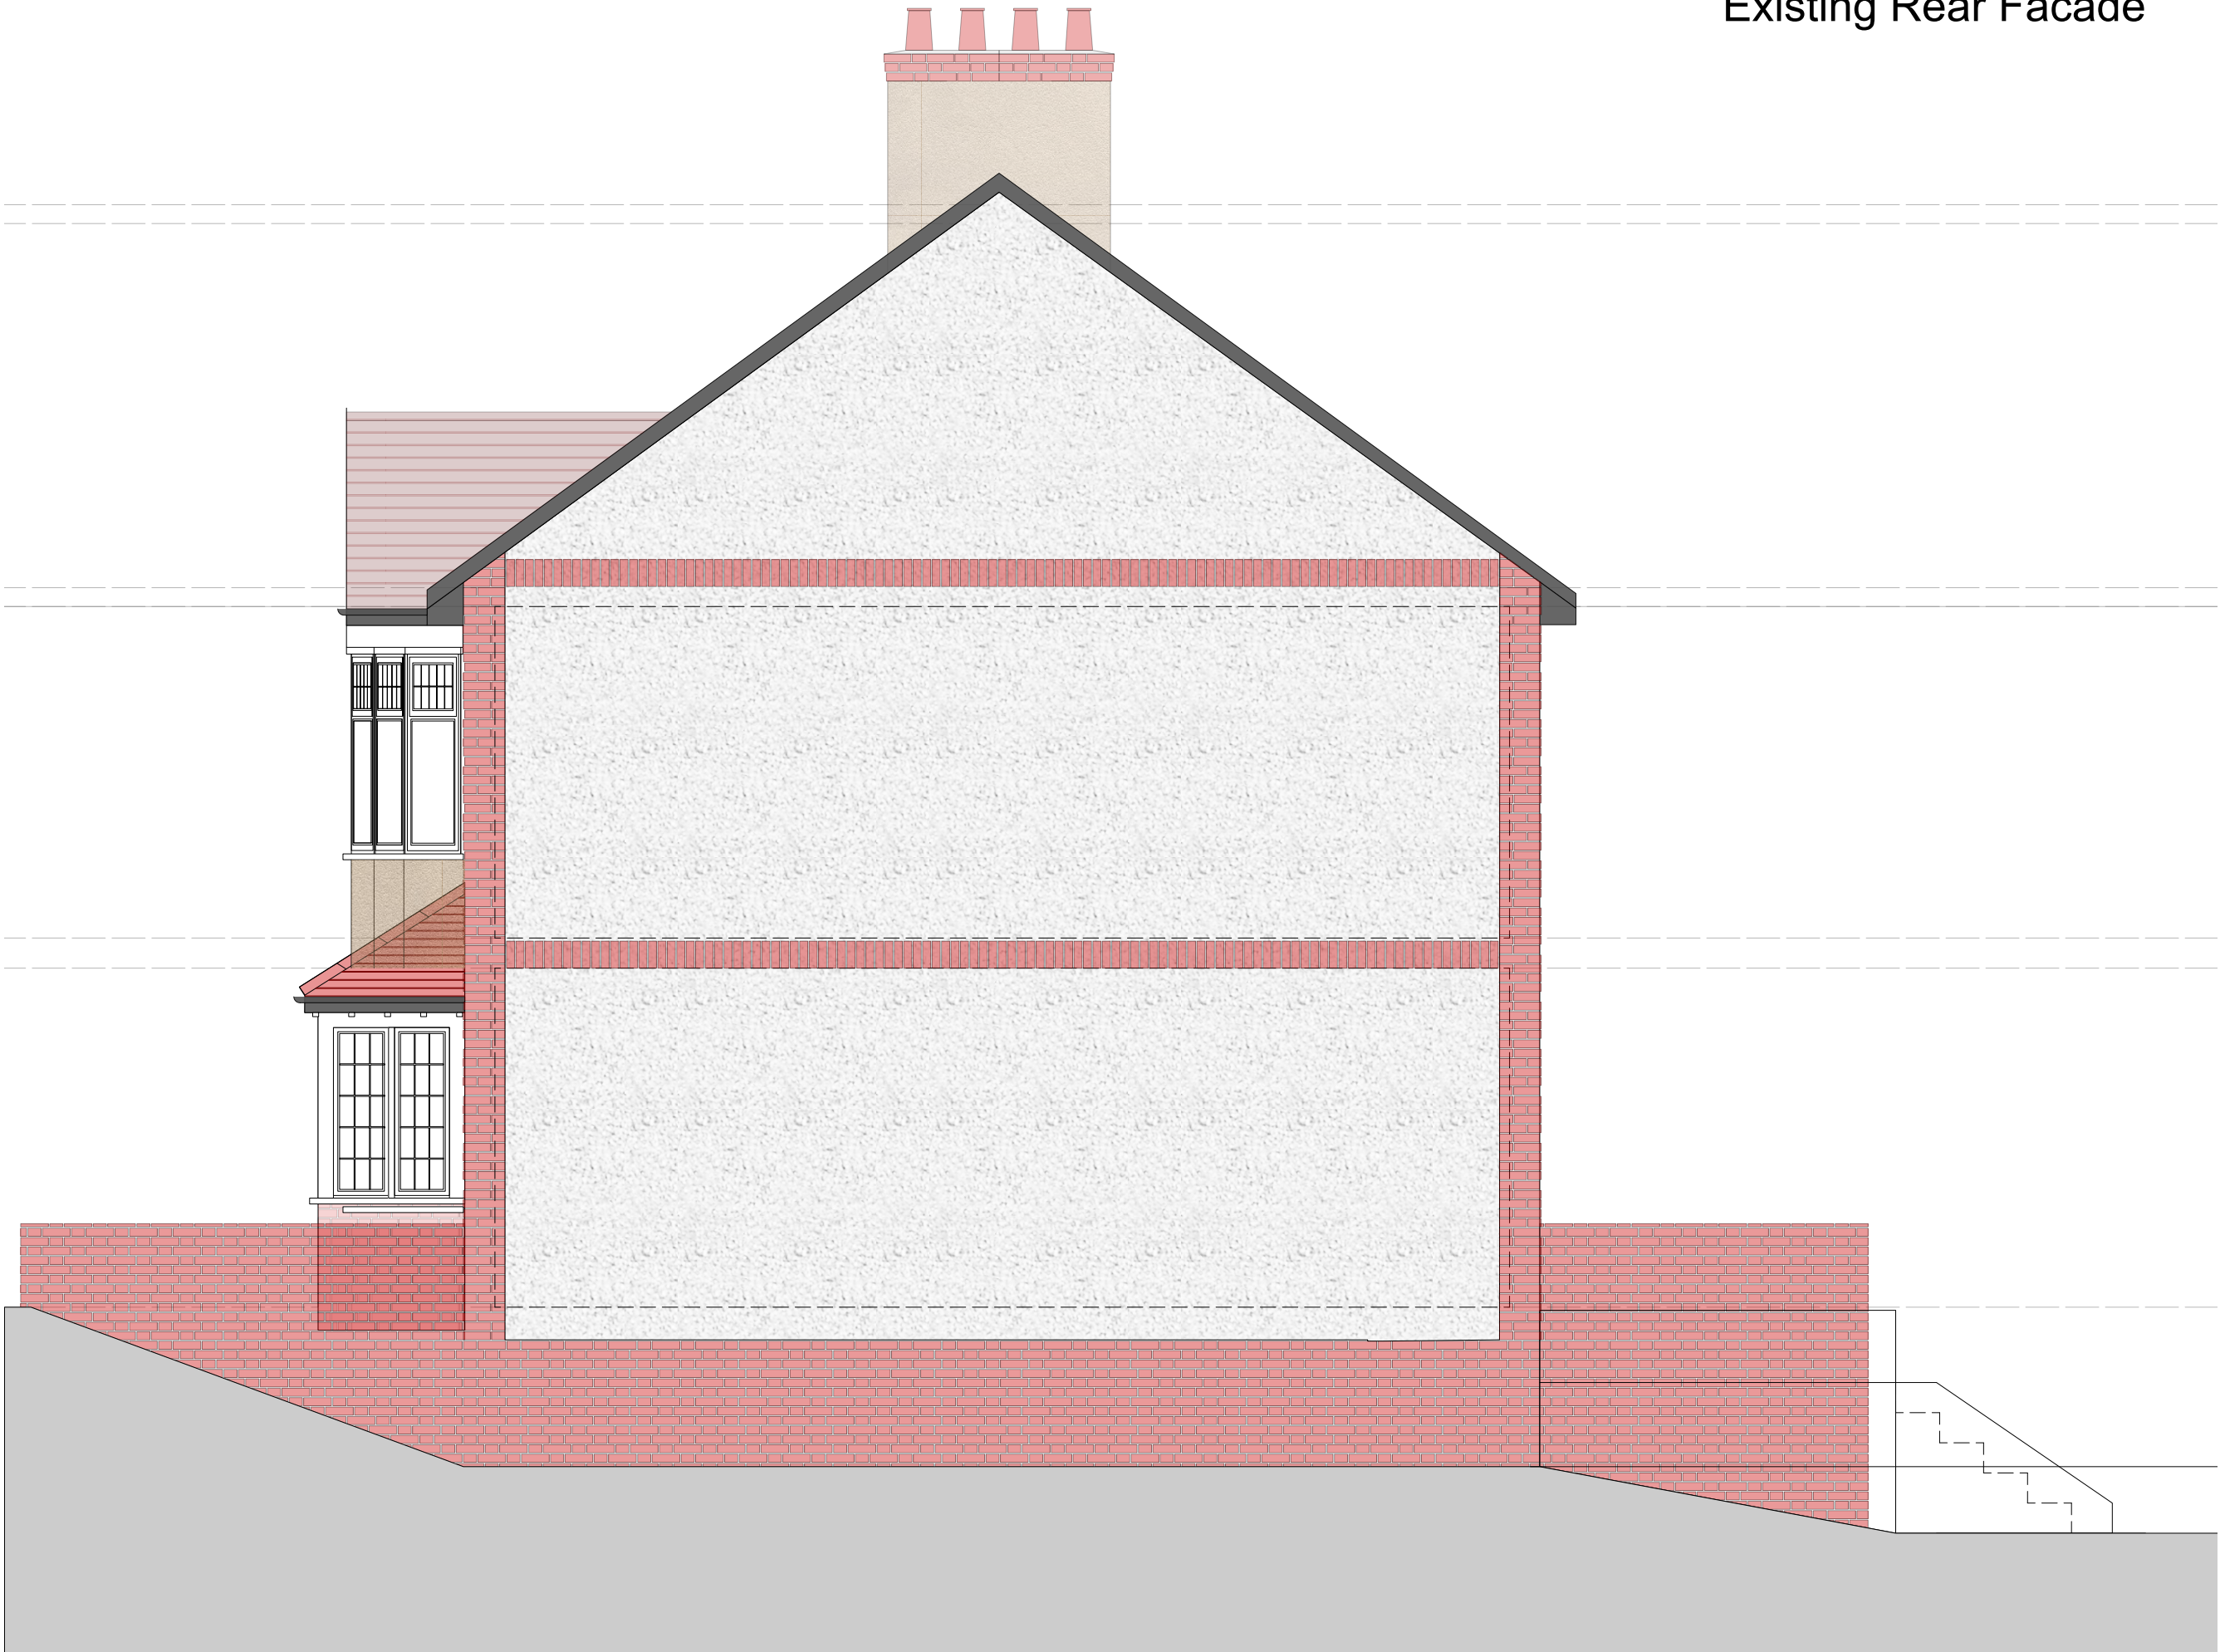

Existing Rear Facade



Existing Side Facade



scale

Planning Application Issue			
description		drawing	
Existing Street & Rear and Side Facade		24-03-P-002	
scale		date	
1:50 @ A1		March 2024	
project		client	
Extension & Refurbishment			
address			
211 Alexander Park Road, N22 7BJ			