


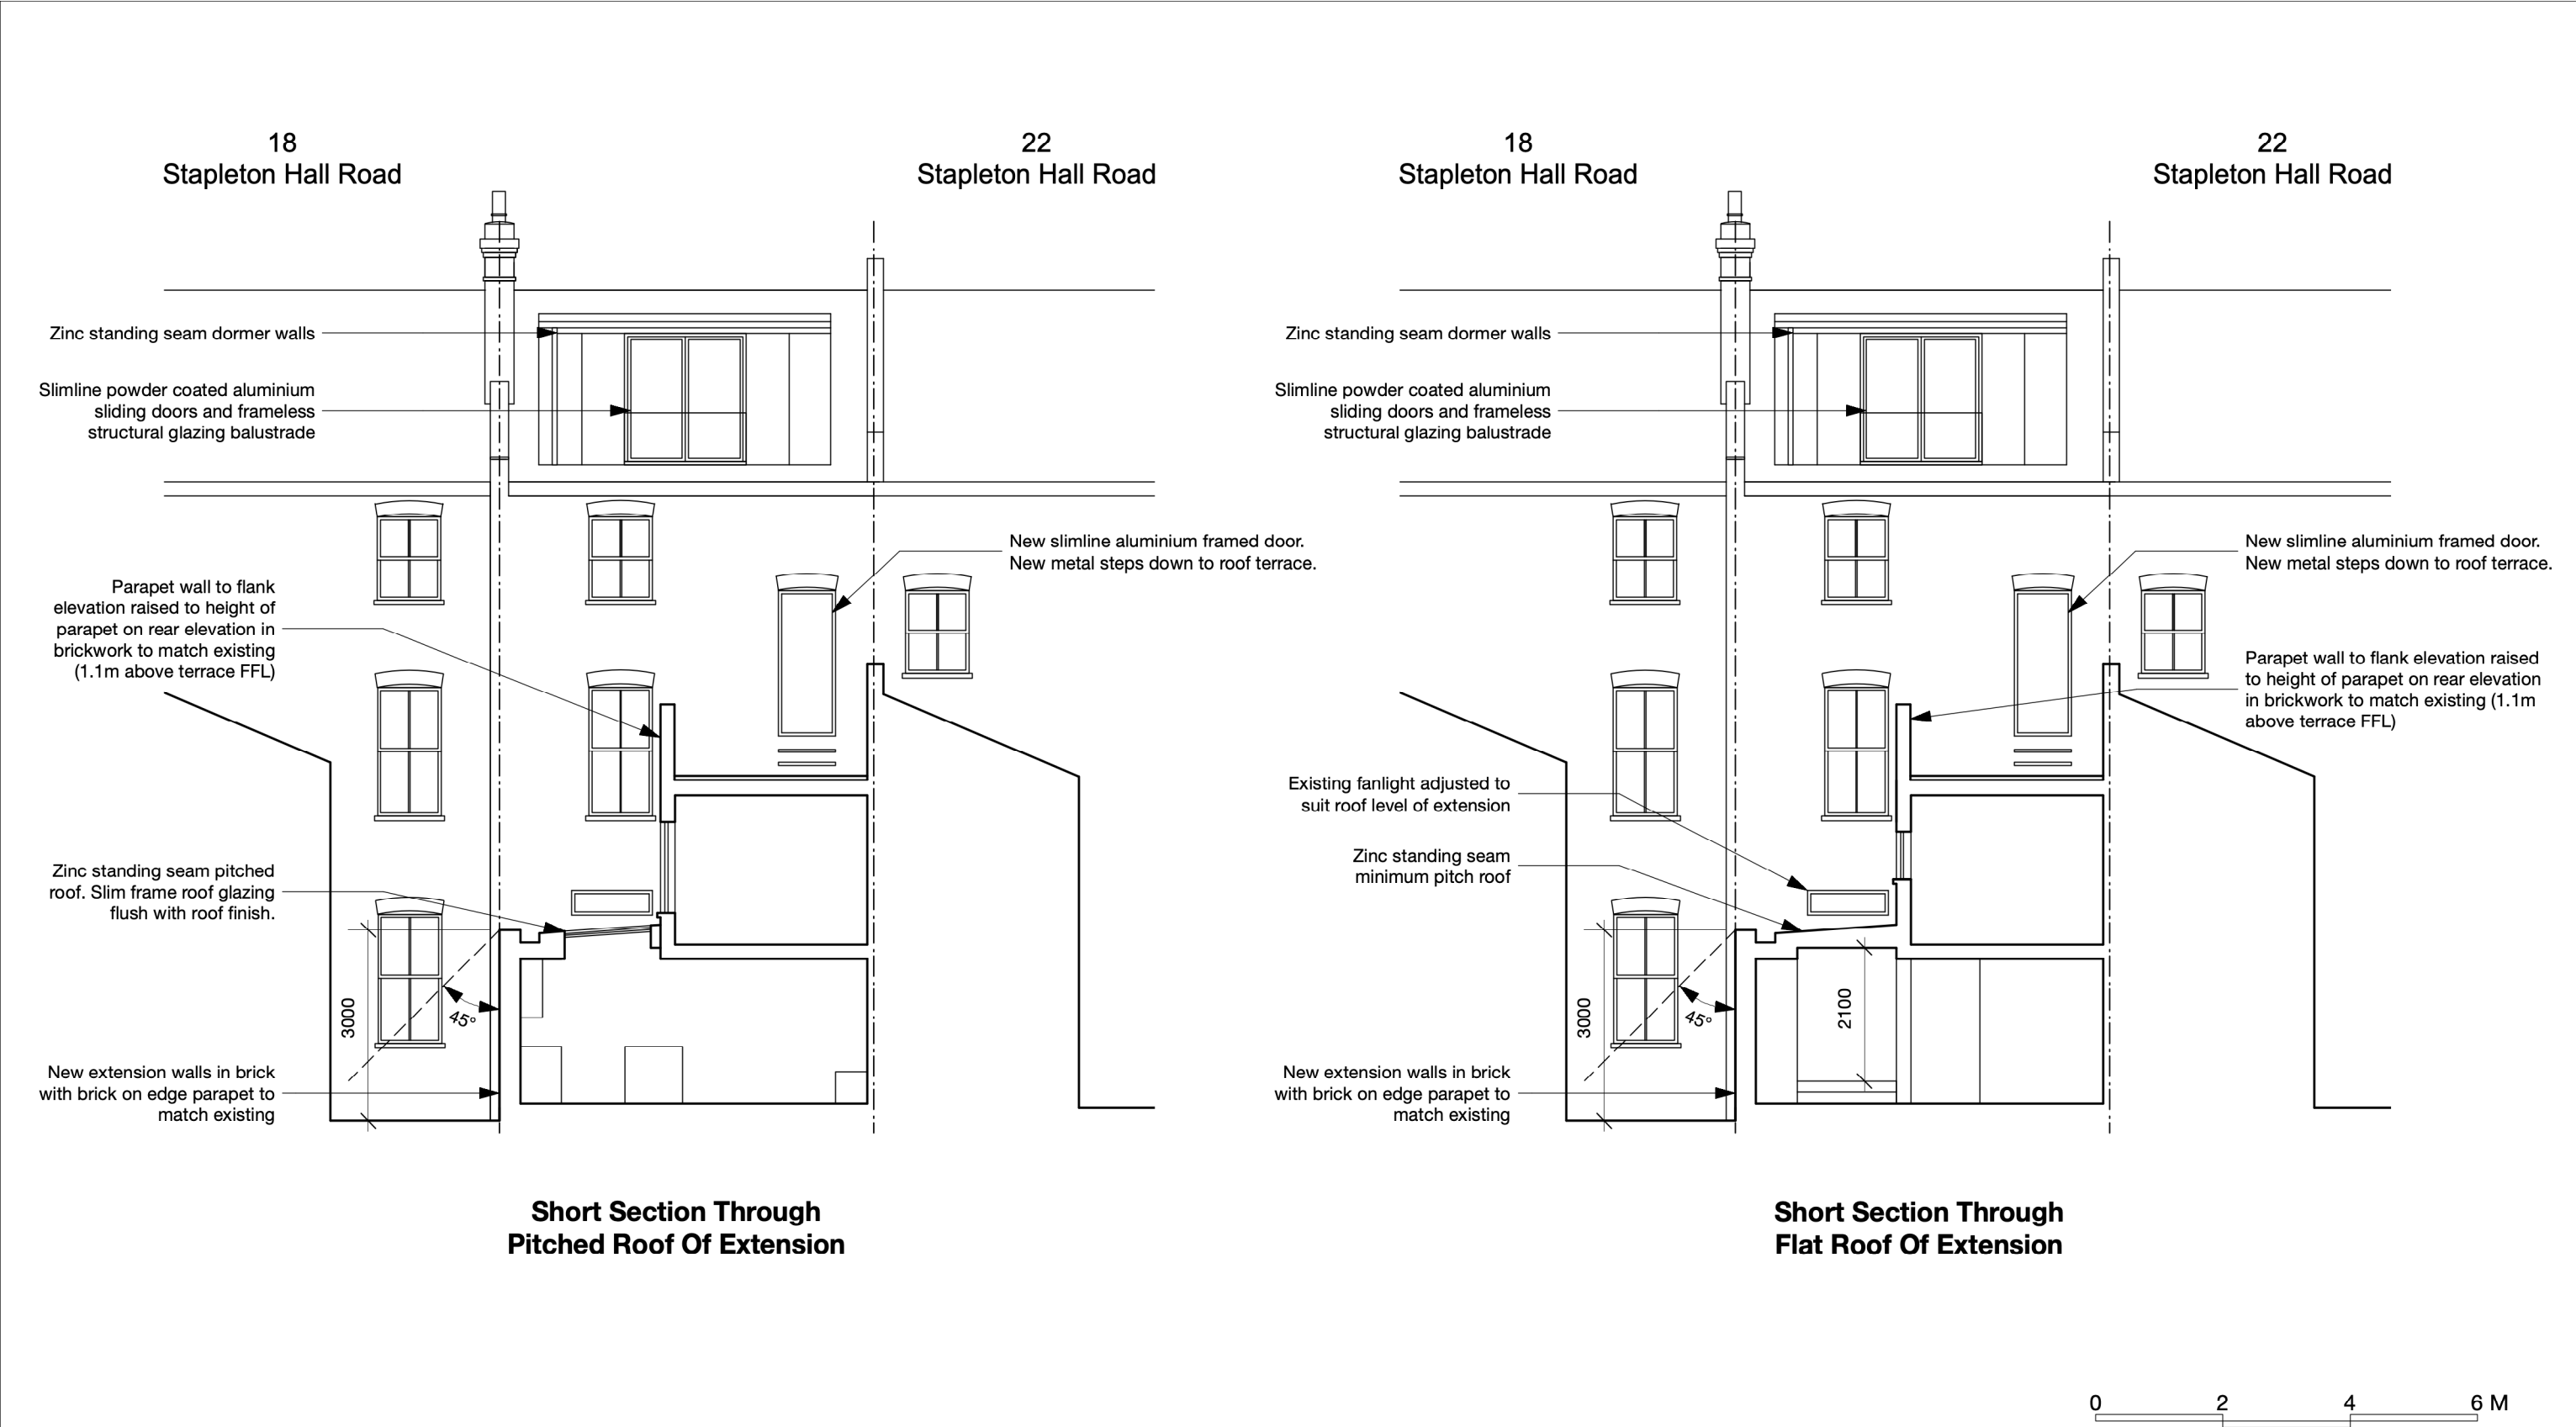

GENERAL NOTES

1. This drawing is the copyright of Haines Phillips Architects.
2. Do not scale from this drawing. Use figured dimensions only.
3. This drawing must not be used for land transfer purposes, or for construction purposes unless accompanied by an Architect's Instruction.

DRAWING ISSUE STATUS

ISSUE	STATUS	COMMENT
P	PRELIMINARY	For comment and review
PL	PLANNING	Planning/Listed Building Application
BR	BUILDING REGS	Building Regs Application
T	TENDER	For pricing purposes only
C	CONSTRUCTION	For procurement & construction
FC	FINAL CONSTRUCTION	Record drawings on completion
L	LEGAL	Conveyancing or other legal purposes

REVISIONS

REV	DATE	NOTES
3	19/03/24	Extension roof shape revised
4	20/03/24	General updates following Client comments
5	28/03/24	Planning application issue

**HAINES
PHILLIPS
ARCHITECTS**

Tankerton Works
12 Argyle Walk
London WC1H 8HA
t 020 7833 9324
f 020 7837 2864
e office@hainesphillips.co.uk

JOB TITLE
**20 Stapleton Hall Road
London N4 3QD**
DRAWING TITLE
**Cross Sections Through Closet Wing
As Proposed**
DRAWN PL
DATE Feb 2024
JOB NR 4348
SCALE 1:100@A3
DRAWING NO. GA 403
ISSUE PL
REVISION 5