




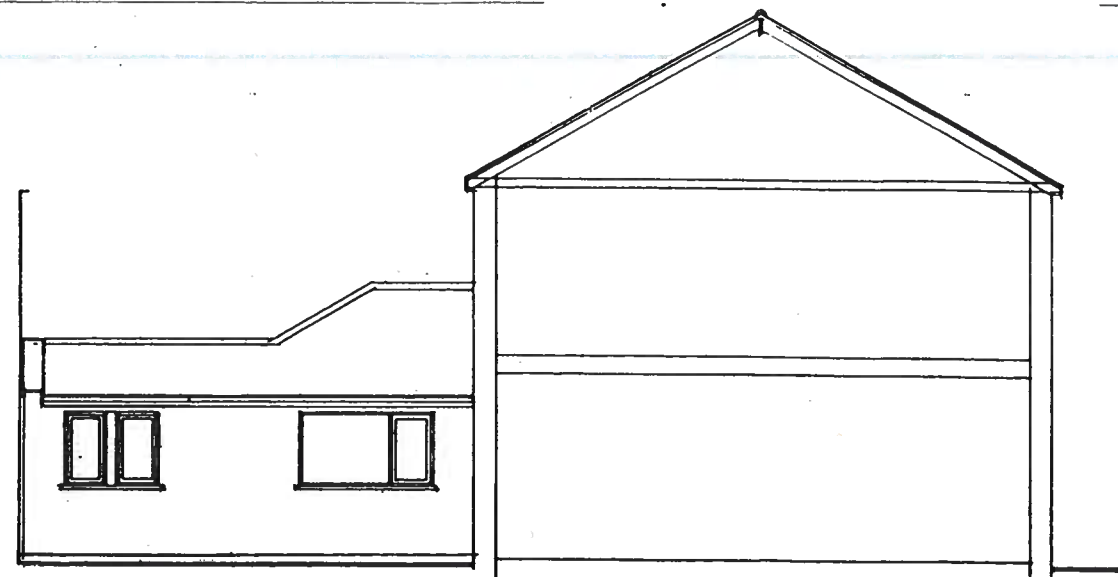


Side

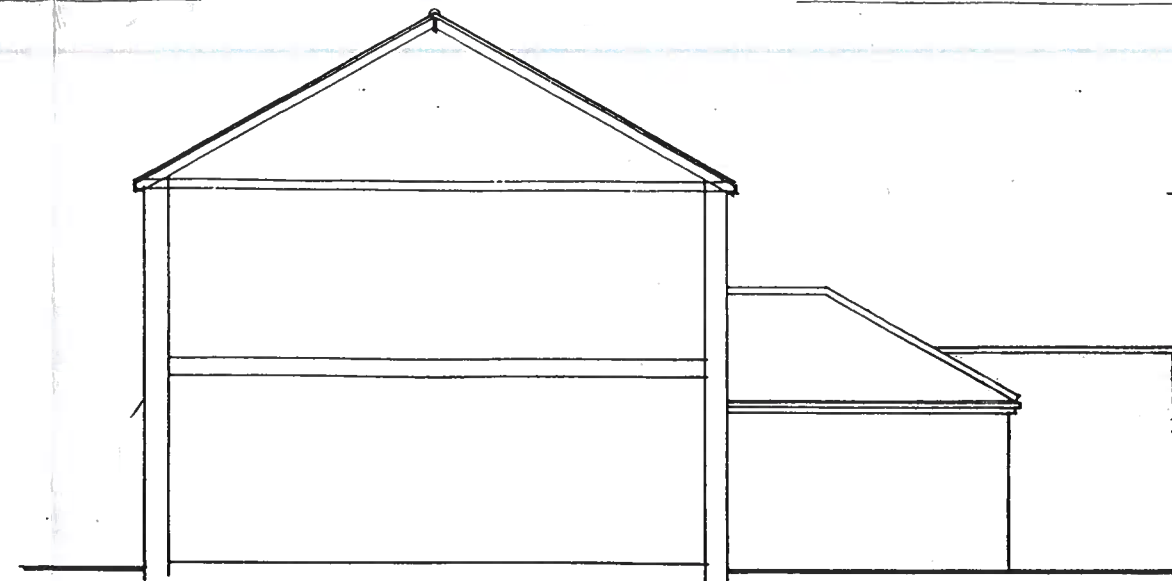


Side

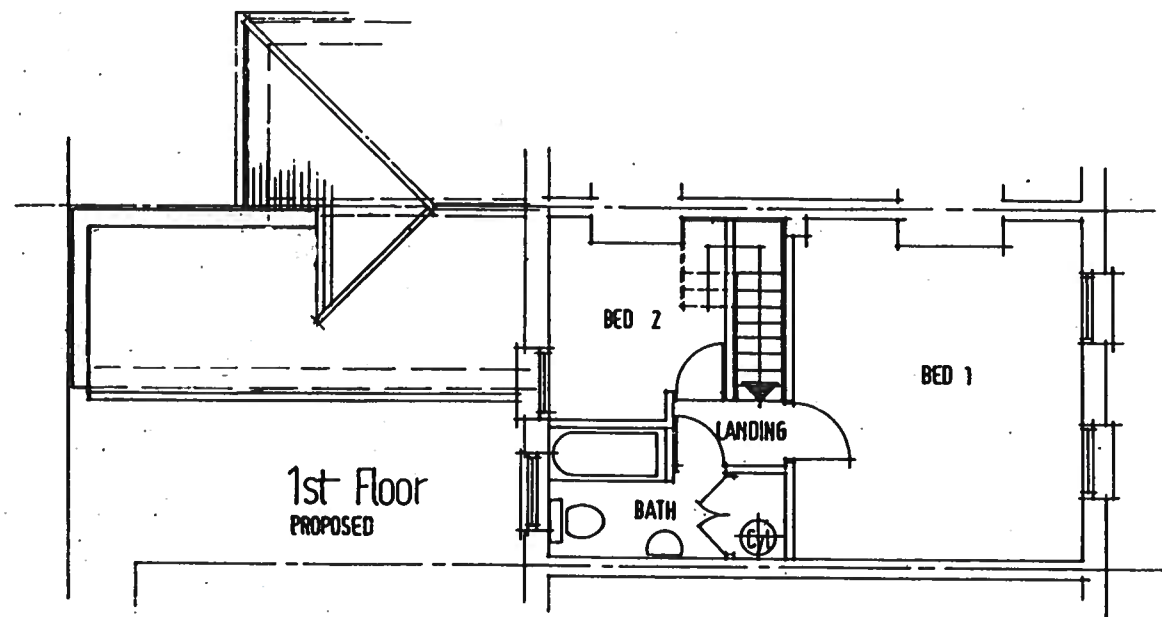

1st Floor
PROPOSED

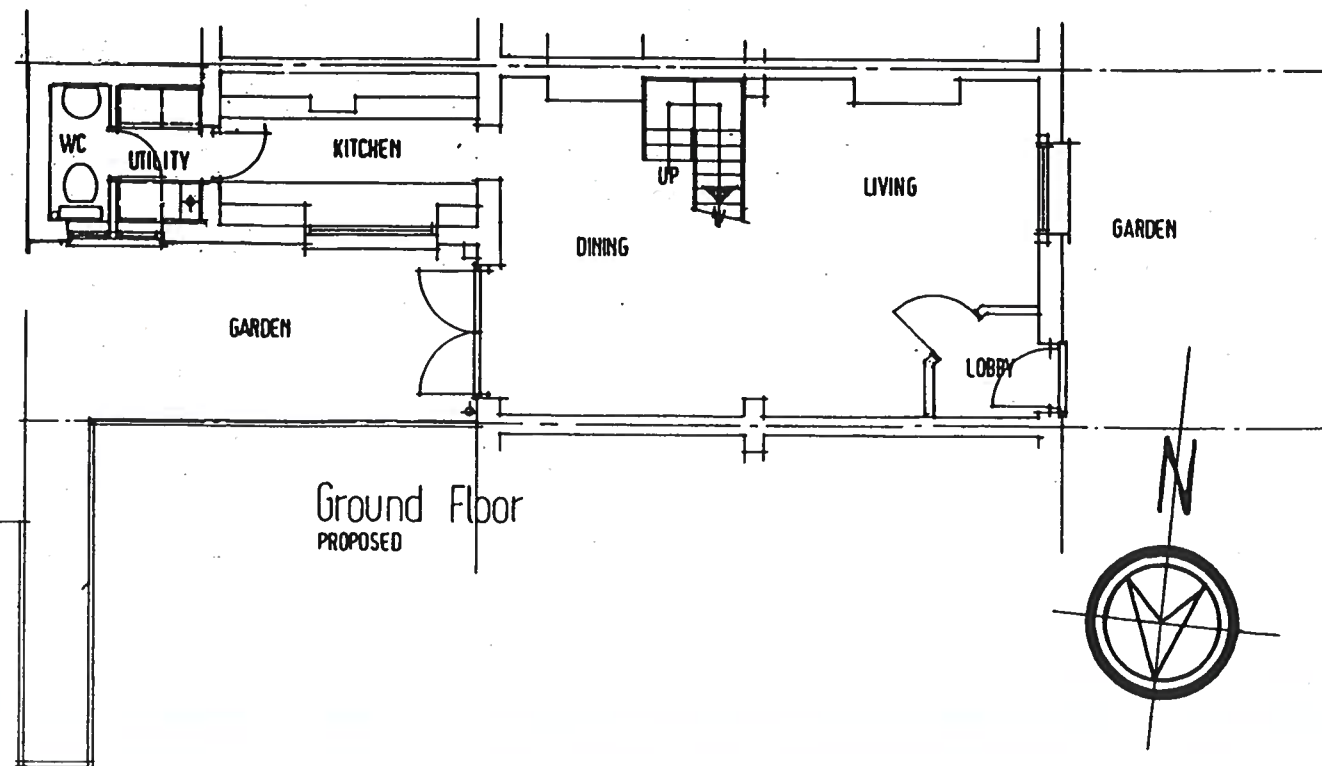

Ground Floor
PROPOSED

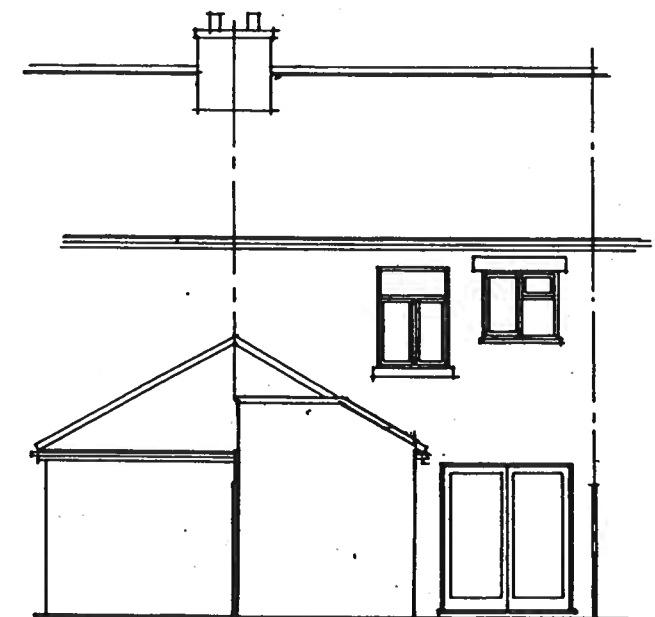

Rear



Scale 1:100

Date	Revisions
Building Design Co Robert C. Walpole 41 DUNCAN ROAD RAMSGATE KENT CT11 9QH Tel : 01843 591854	
Project PROPOSED : LOFT CONVERSION WITH REAR DORMER EXTENSION AT : 2 COPPETTS ROAD LONDON N10 1NN	
Title Plans & Elevations As Existing	
Scale 1:100	Date JAN 2024
Drawn R C W	Checked
Drwg No 997/01	