


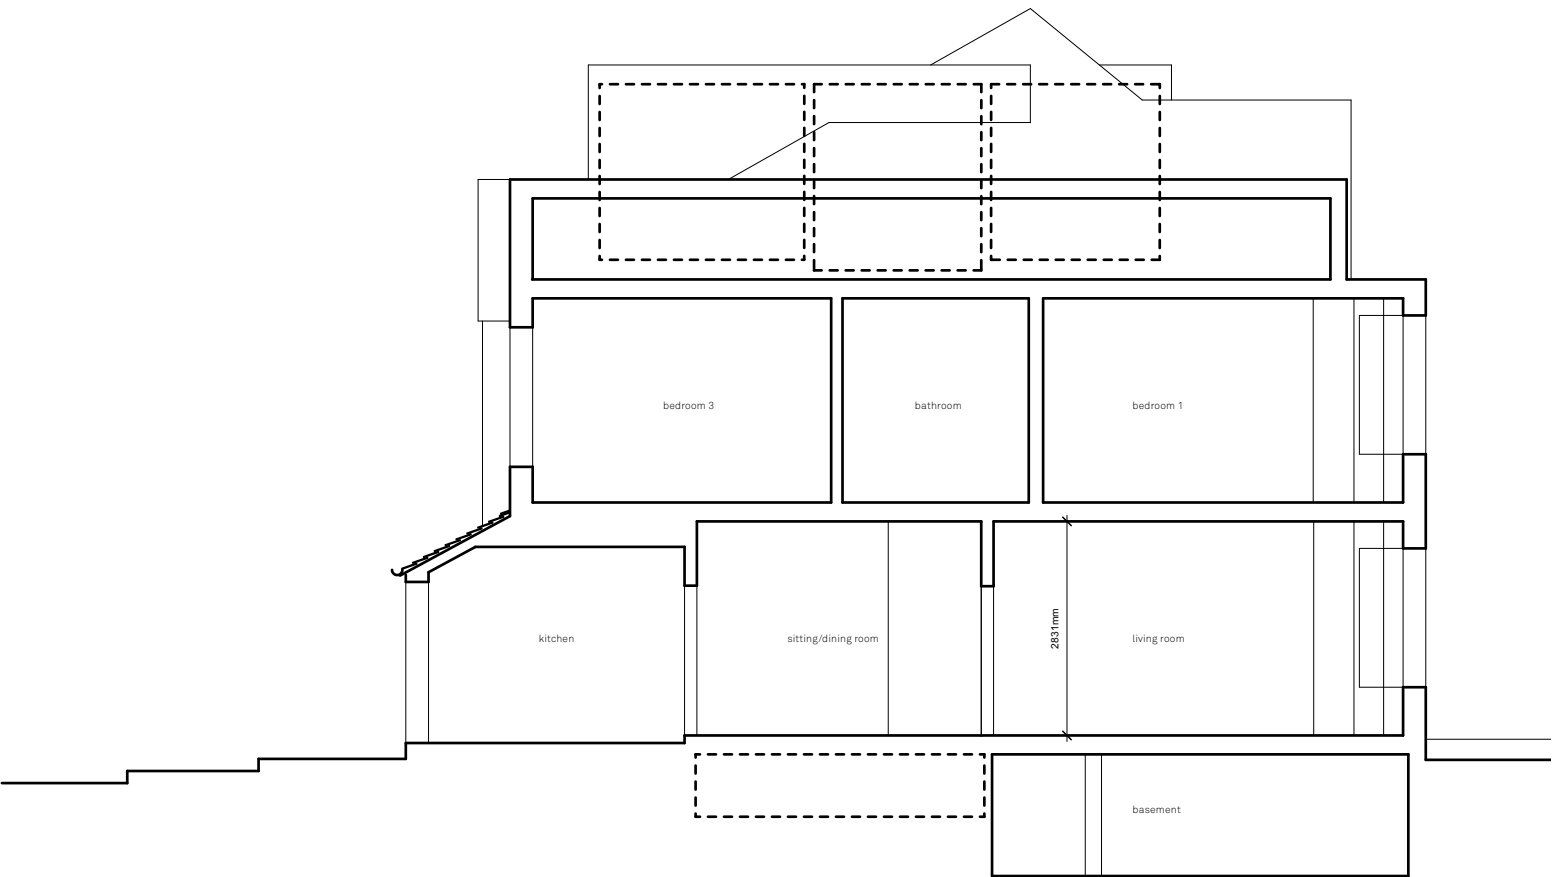

Existing Sec AA

Astashonak House

125 Dukes Avenue, N10 2QD
Drawn By CM
Scale 1:100 @A3
Status
Project Stage Planning

Paul Archer Design Ltd

Issue	Notes	Date
-------	-------	------

789.202

