
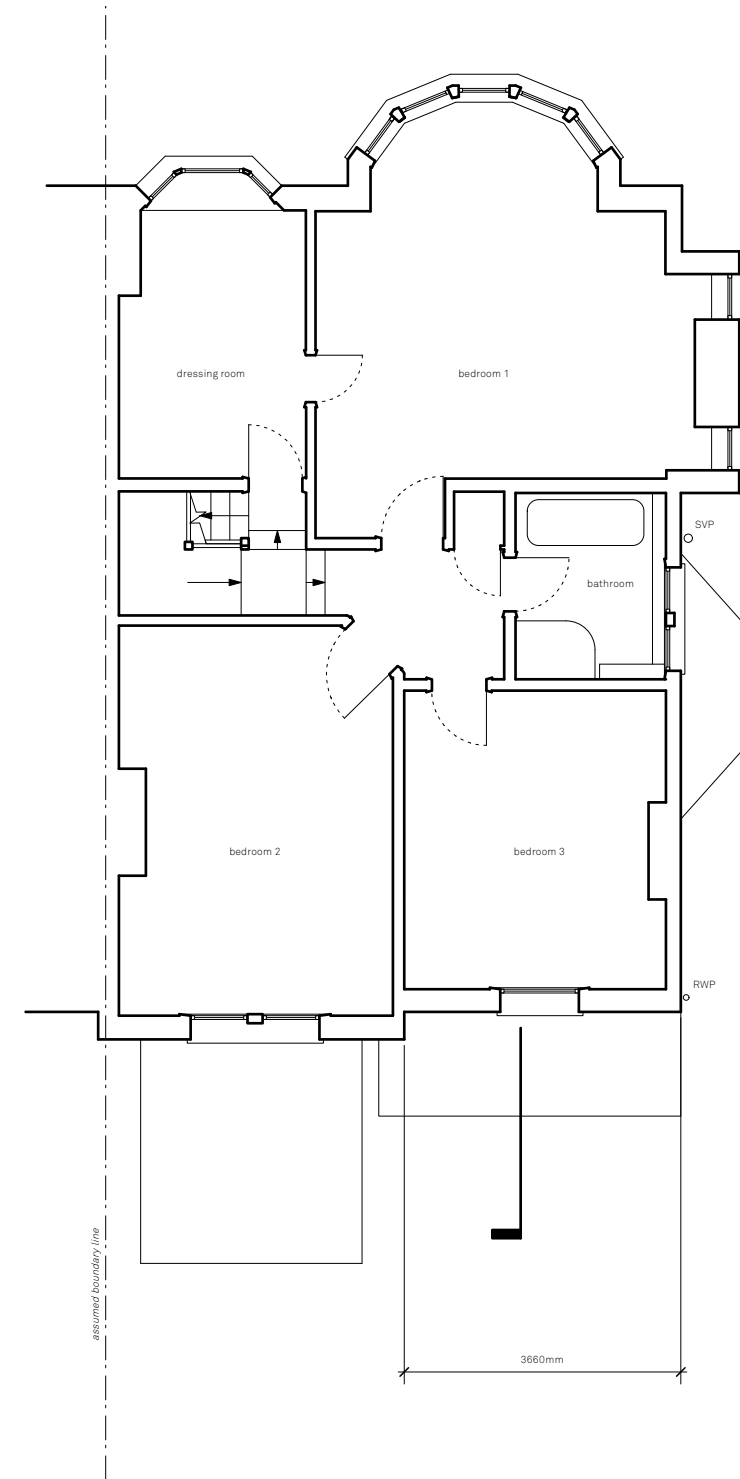


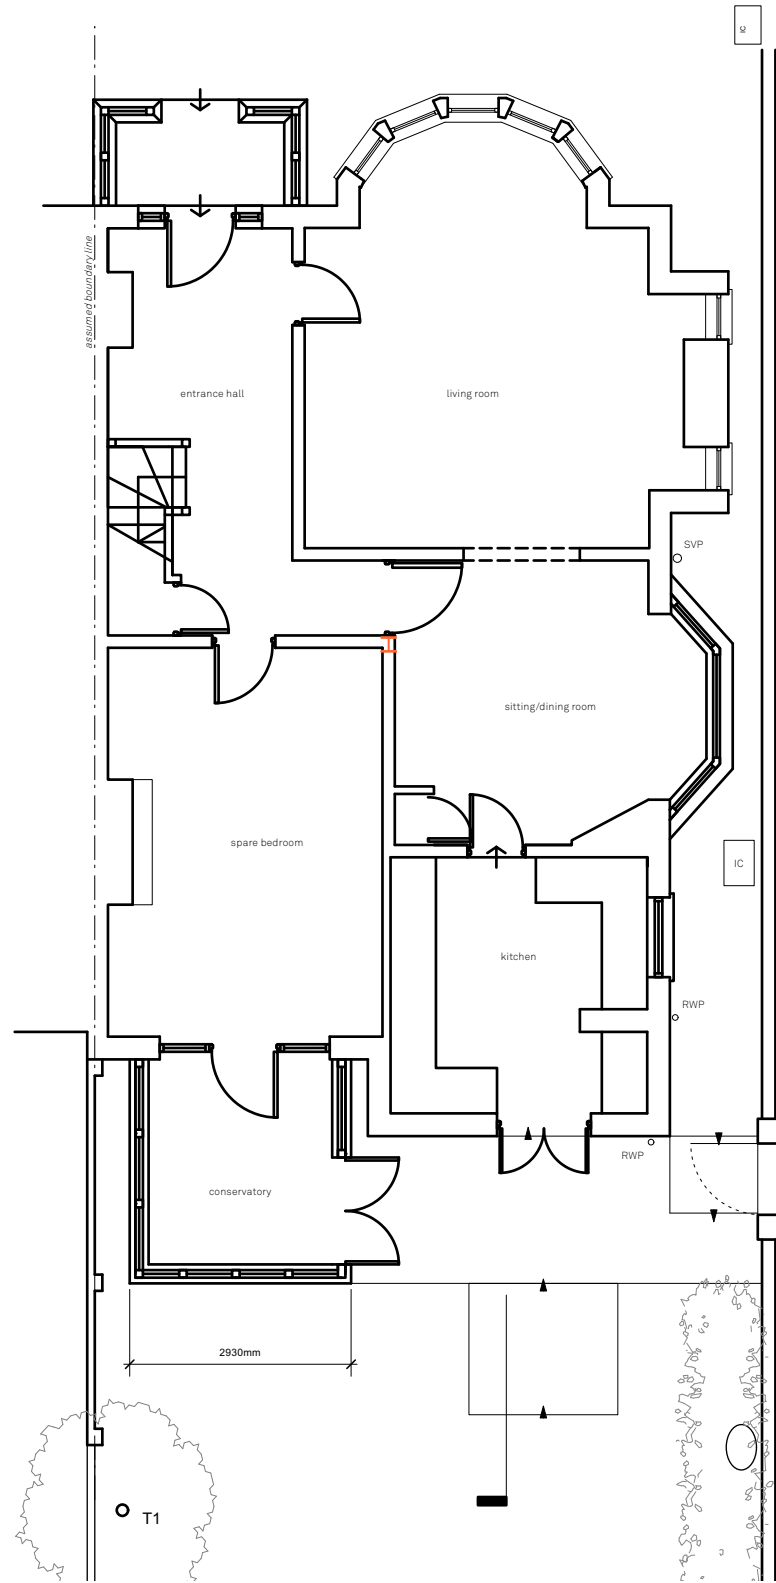

Existing Ground & First Floor

Astashonak House

125 Dukes Avenue, N10 2QD
Drawn By CM
Scale 1:100 @A3
Status
Project Stage Planning

Issue Notes

Date

Paul Archer Design Ltd

Unit D204 Lana House 116 Commercial Street London E1 6NF Tel. 020 3668 2668

789.201

paul archer
design

www.paularcherdesign.co.uk