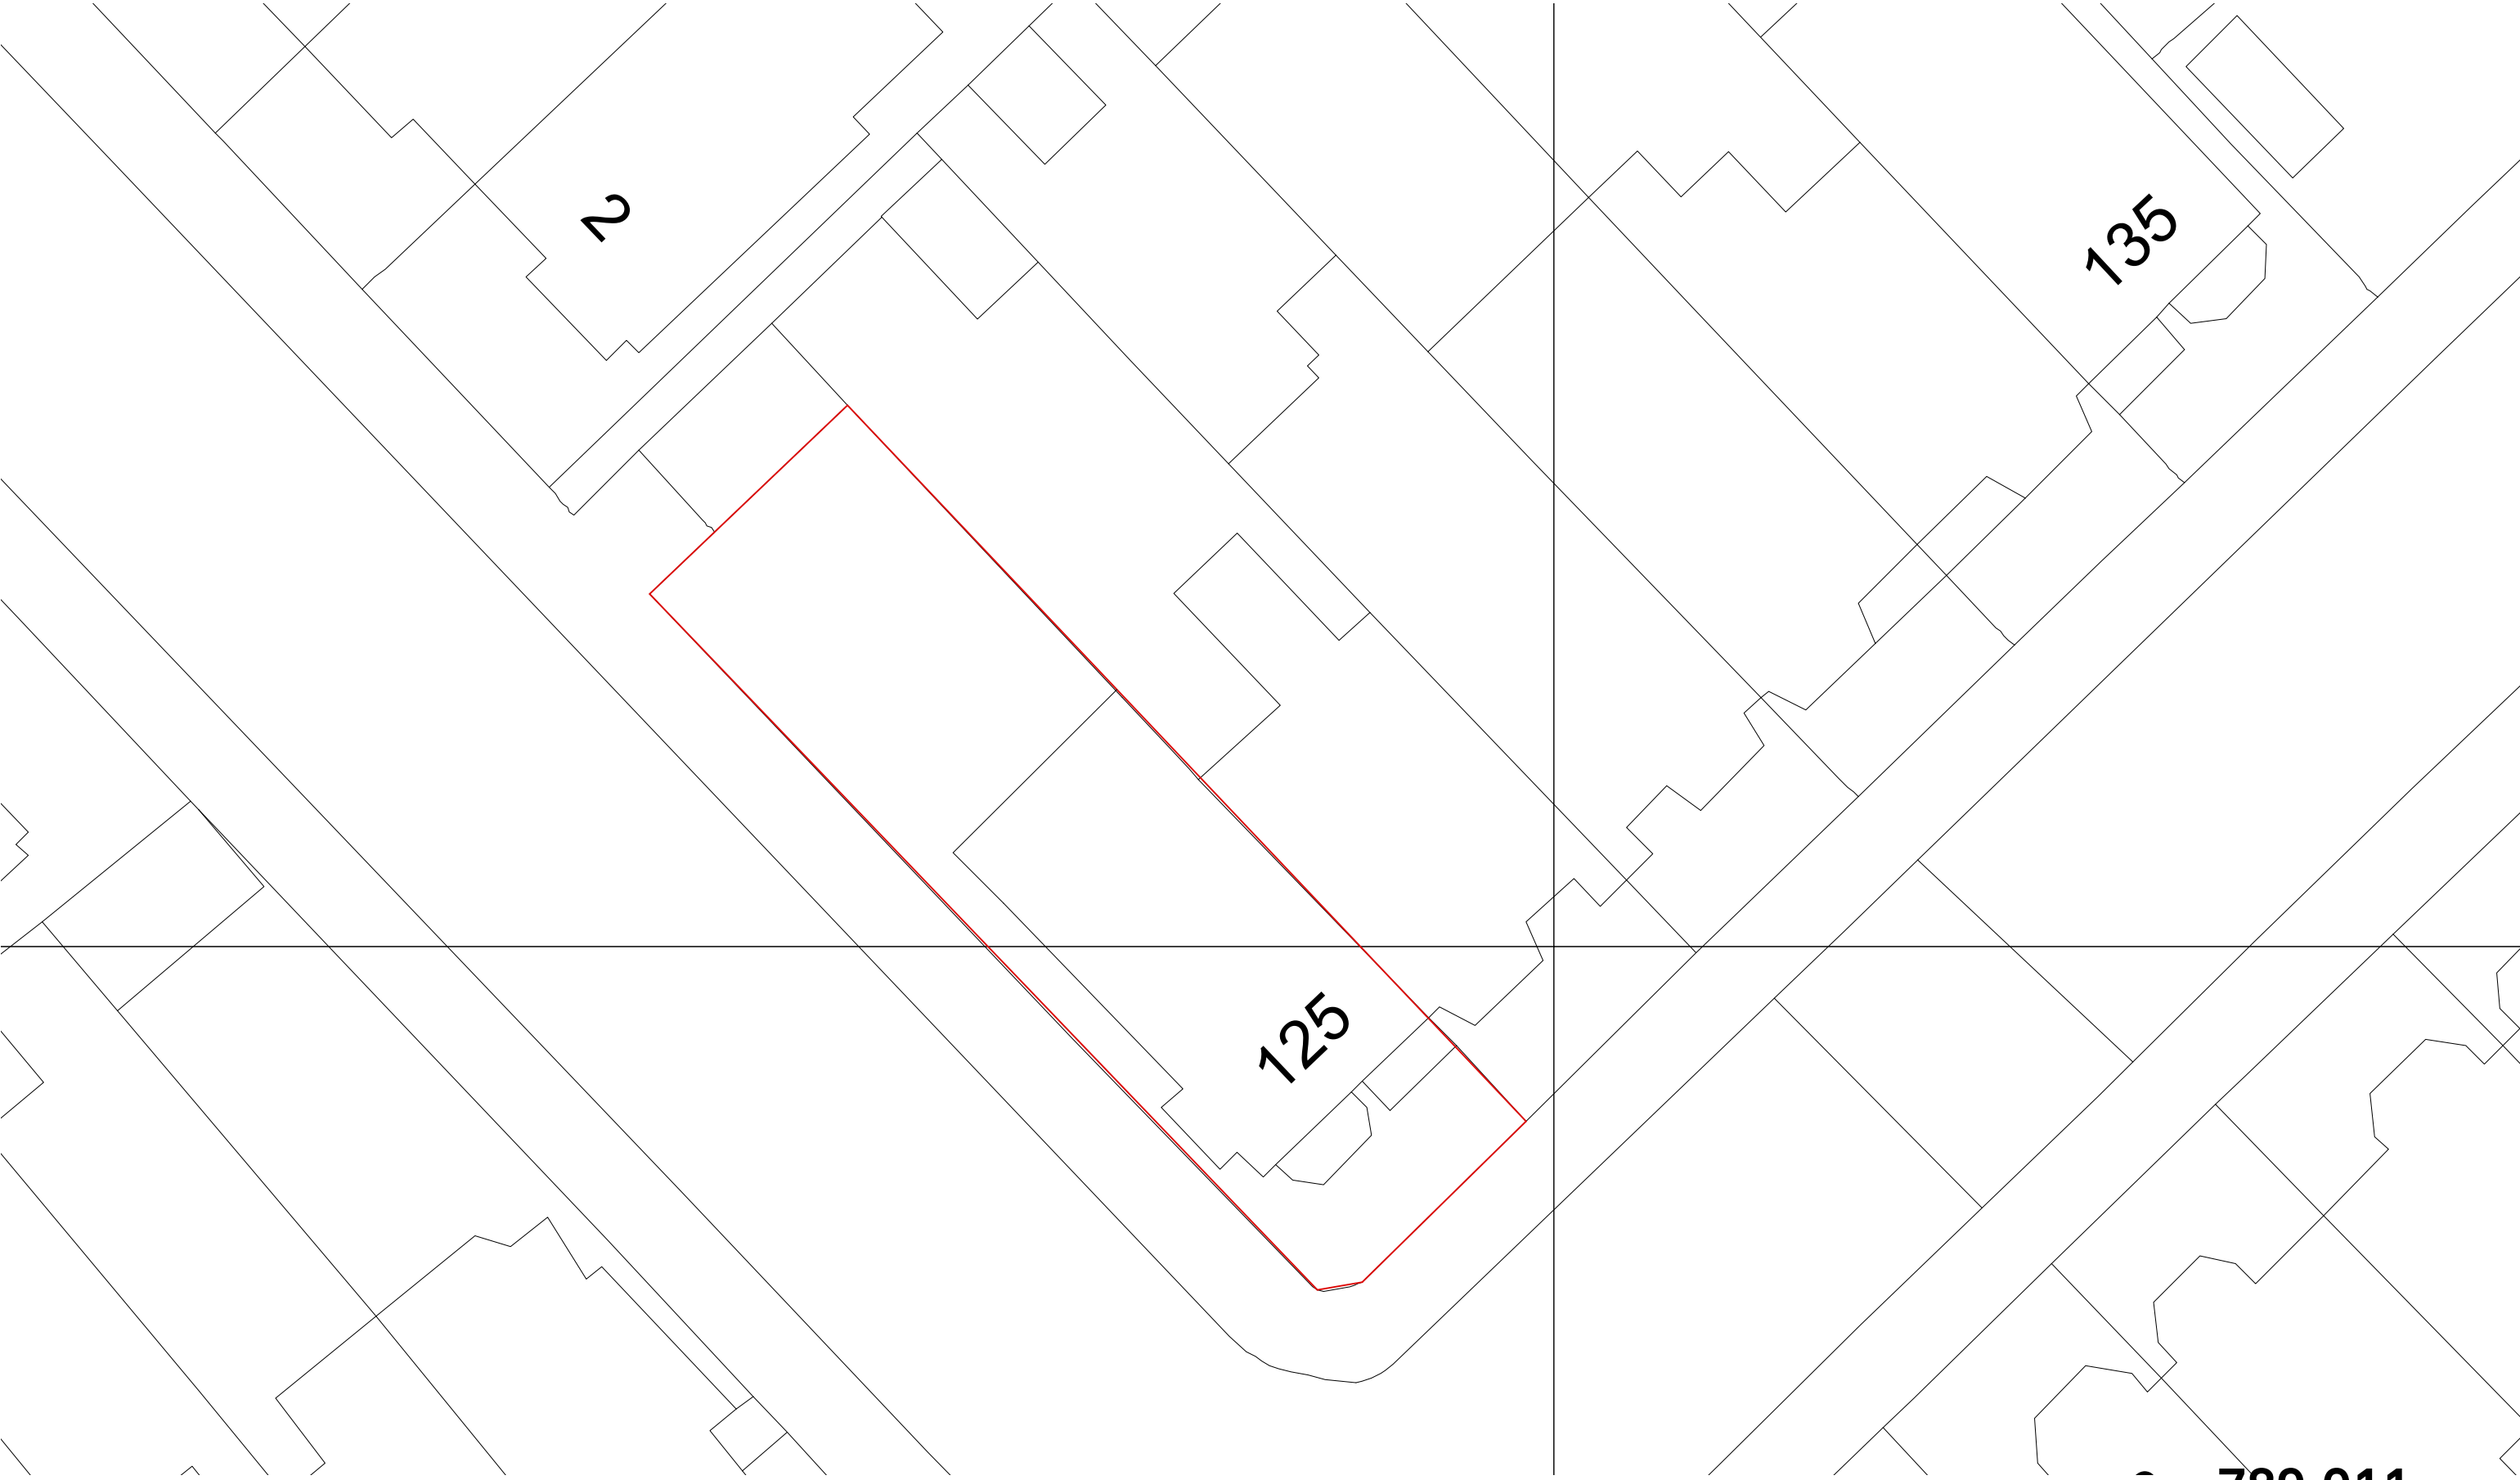


Proposed Block plan

Astashonak House

125 Dukes Avenue, N10 2QD
Drawn By KO
Scale 1:200
Status Planning
Project Stage Planning

Paul Archer Design Ltd

Issue	Notes	Date
-------	-------	------

103 Farrington Road London EC1R 3BS

Tel. 020 3668 2668

789.011

paul arch
design

www.paularcherdesign.co.uk