


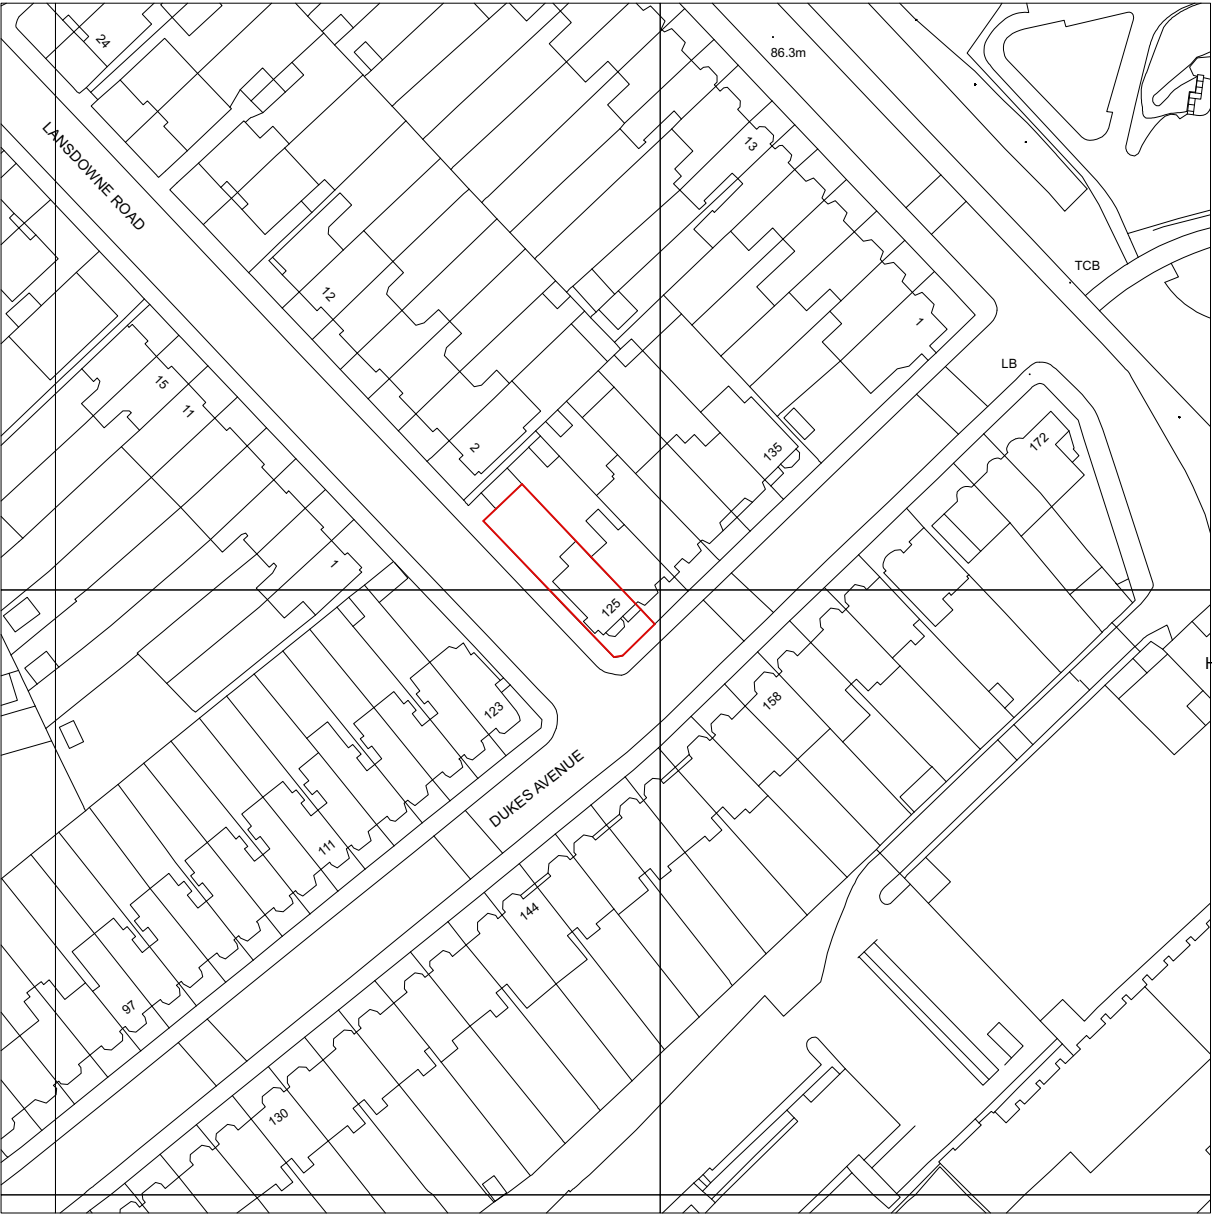

125 Dukes Avenue ,N10 2QD

Location plan

Astashonak House

125 Dukes Avenue, N10 2QD
Drawn By KO
Scale 1:1250
Status Planning
Project Stage Planning

Issue	Notes	Date
-------	-------	------

789.000

paul archer
design