


Location of sign

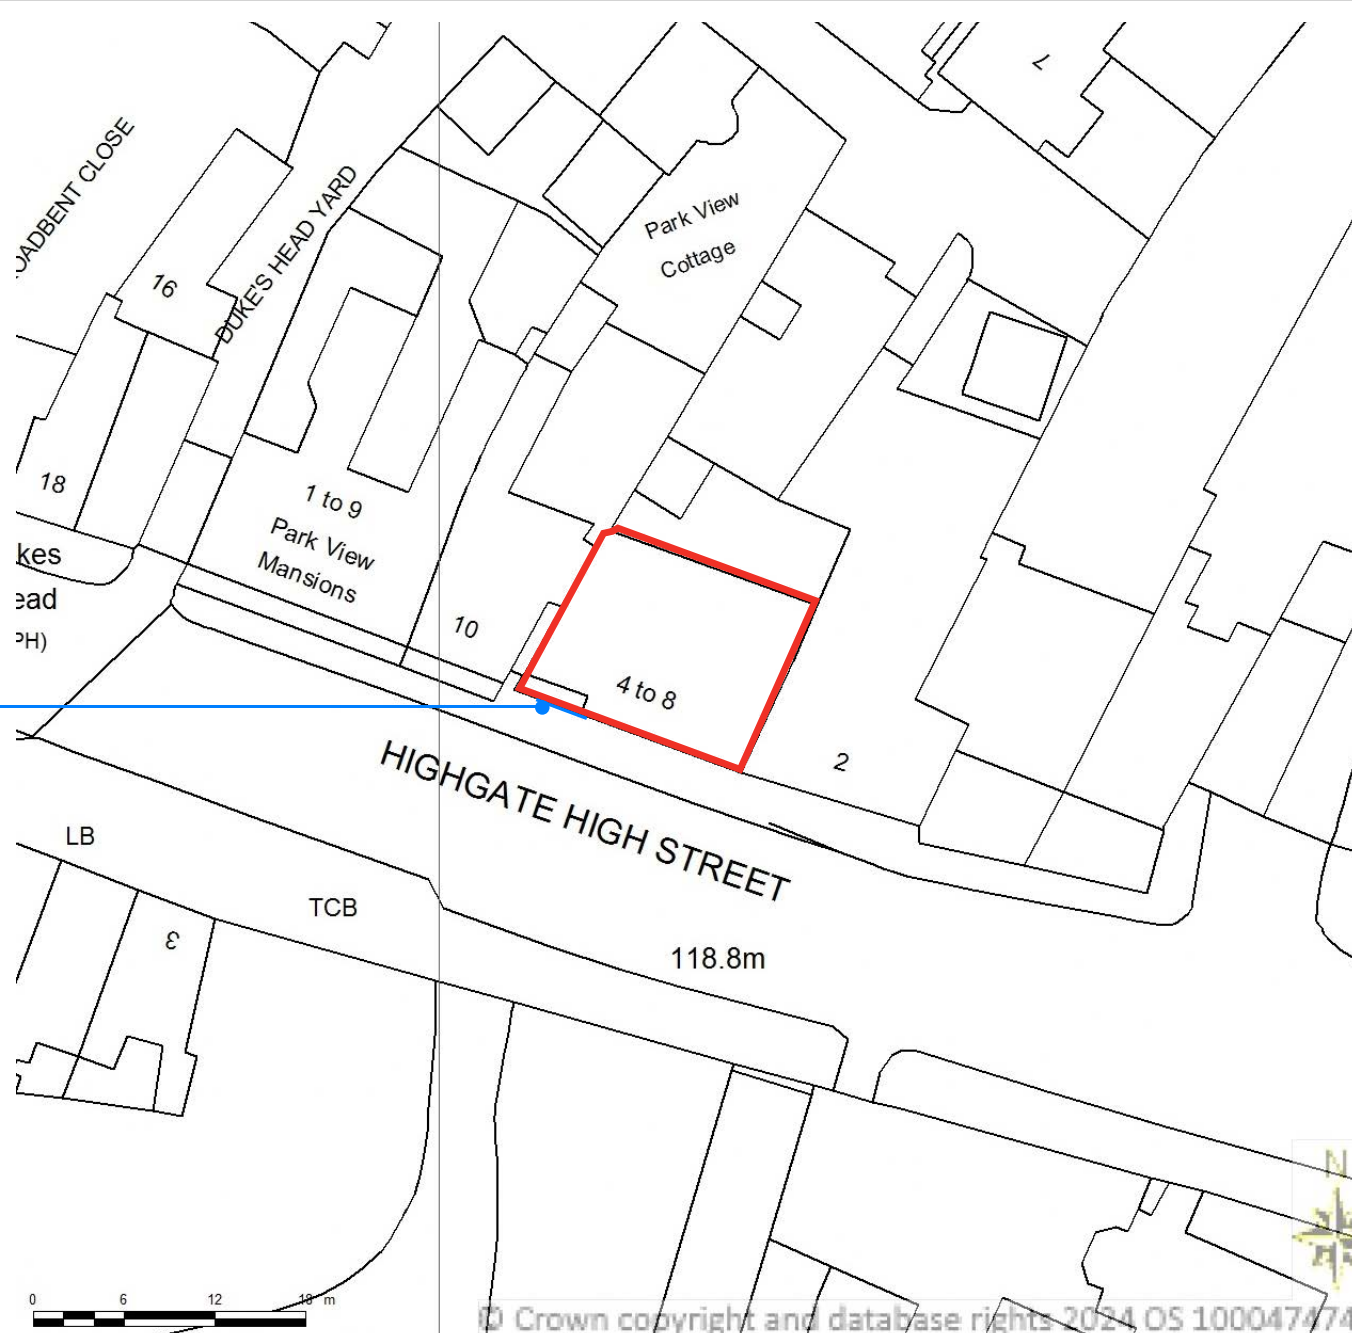

AREA 90m x 90m  
CENTRE COORDINATES:  
528617 , 187357



Supplied by Streetwise Maps Ltd  
www.streetwise.net  
Licence No: 100047474  
11:45:08 27/03/2024

**Streetwise**™

**Client:**

Angle House

**Site Address:**

4-8 Stanhope House, Highgate High Street  
London, N6 5JL

**Drawing:**

Block/Location Plan

**Drawing No.**

AHH-07

**Drawn by:**

T.J.

Scale: 1:500 @A4

**Version:**

A

**Date:**

27/03/2024

Do not manufacture to this drawing.  
A final survey will be required by contractors.  
This is for visual purposes only.

Approved by: \_\_\_\_\_ Date: \_\_\_\_\_

Signature: \_\_\_\_\_