


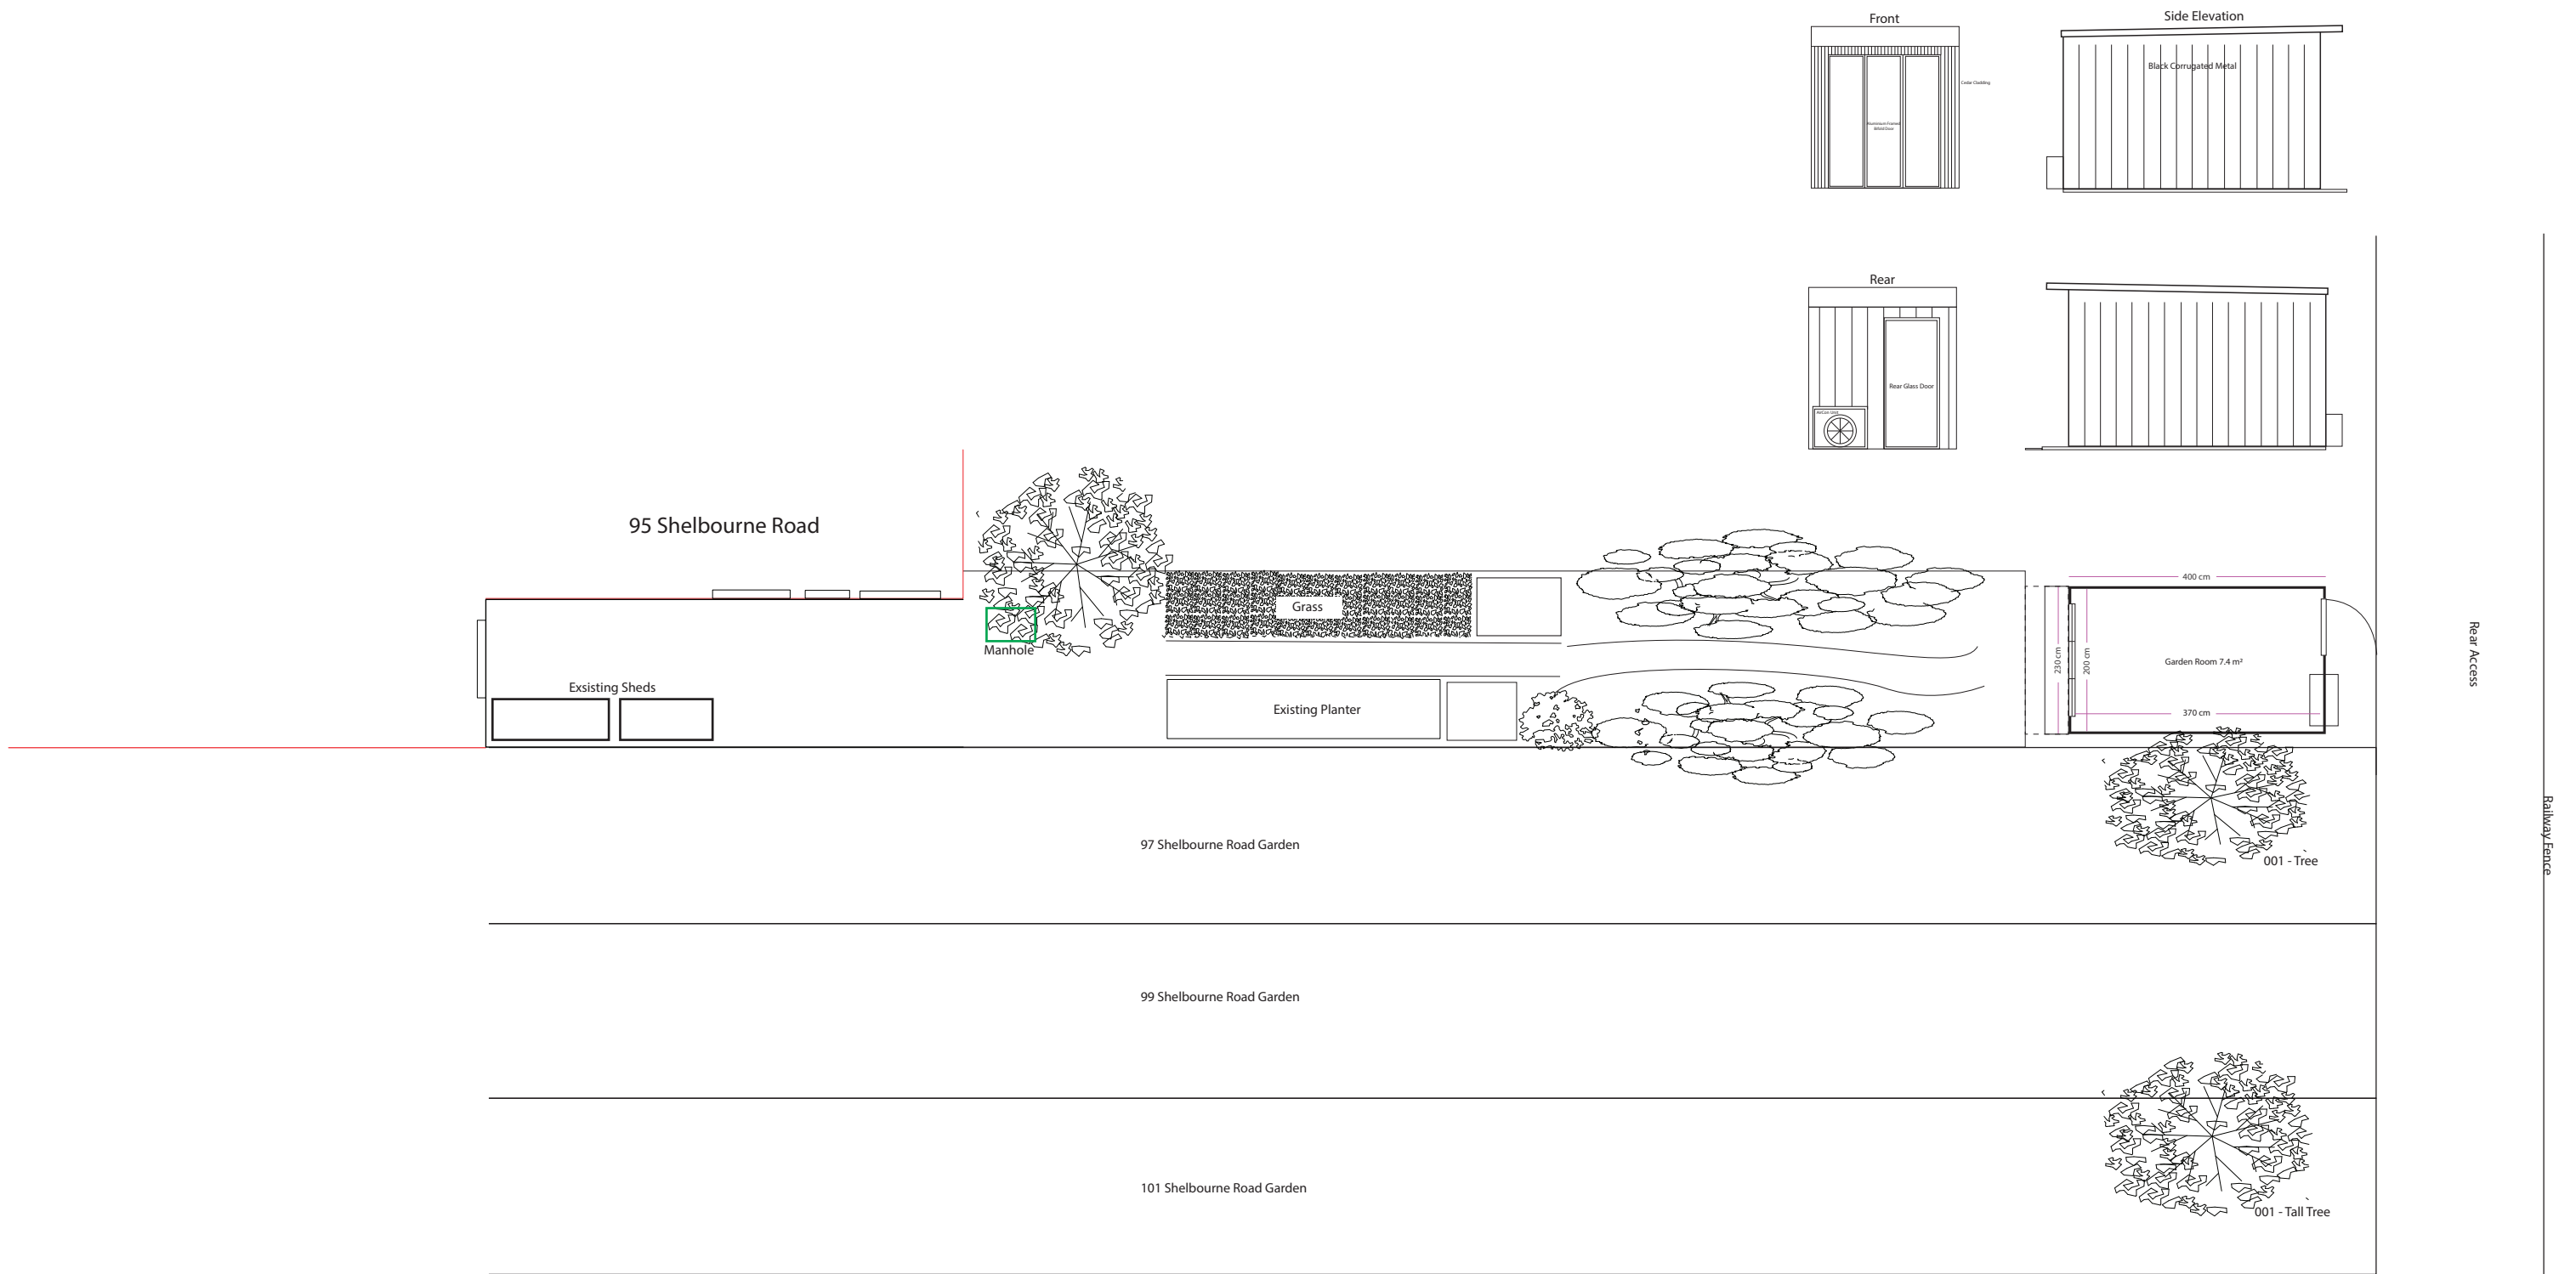

Planning

Garden Room

SCALE 1:100

SHEET SIZE: A3

NORTH

0 m 2 m

31/03/2024

01

