



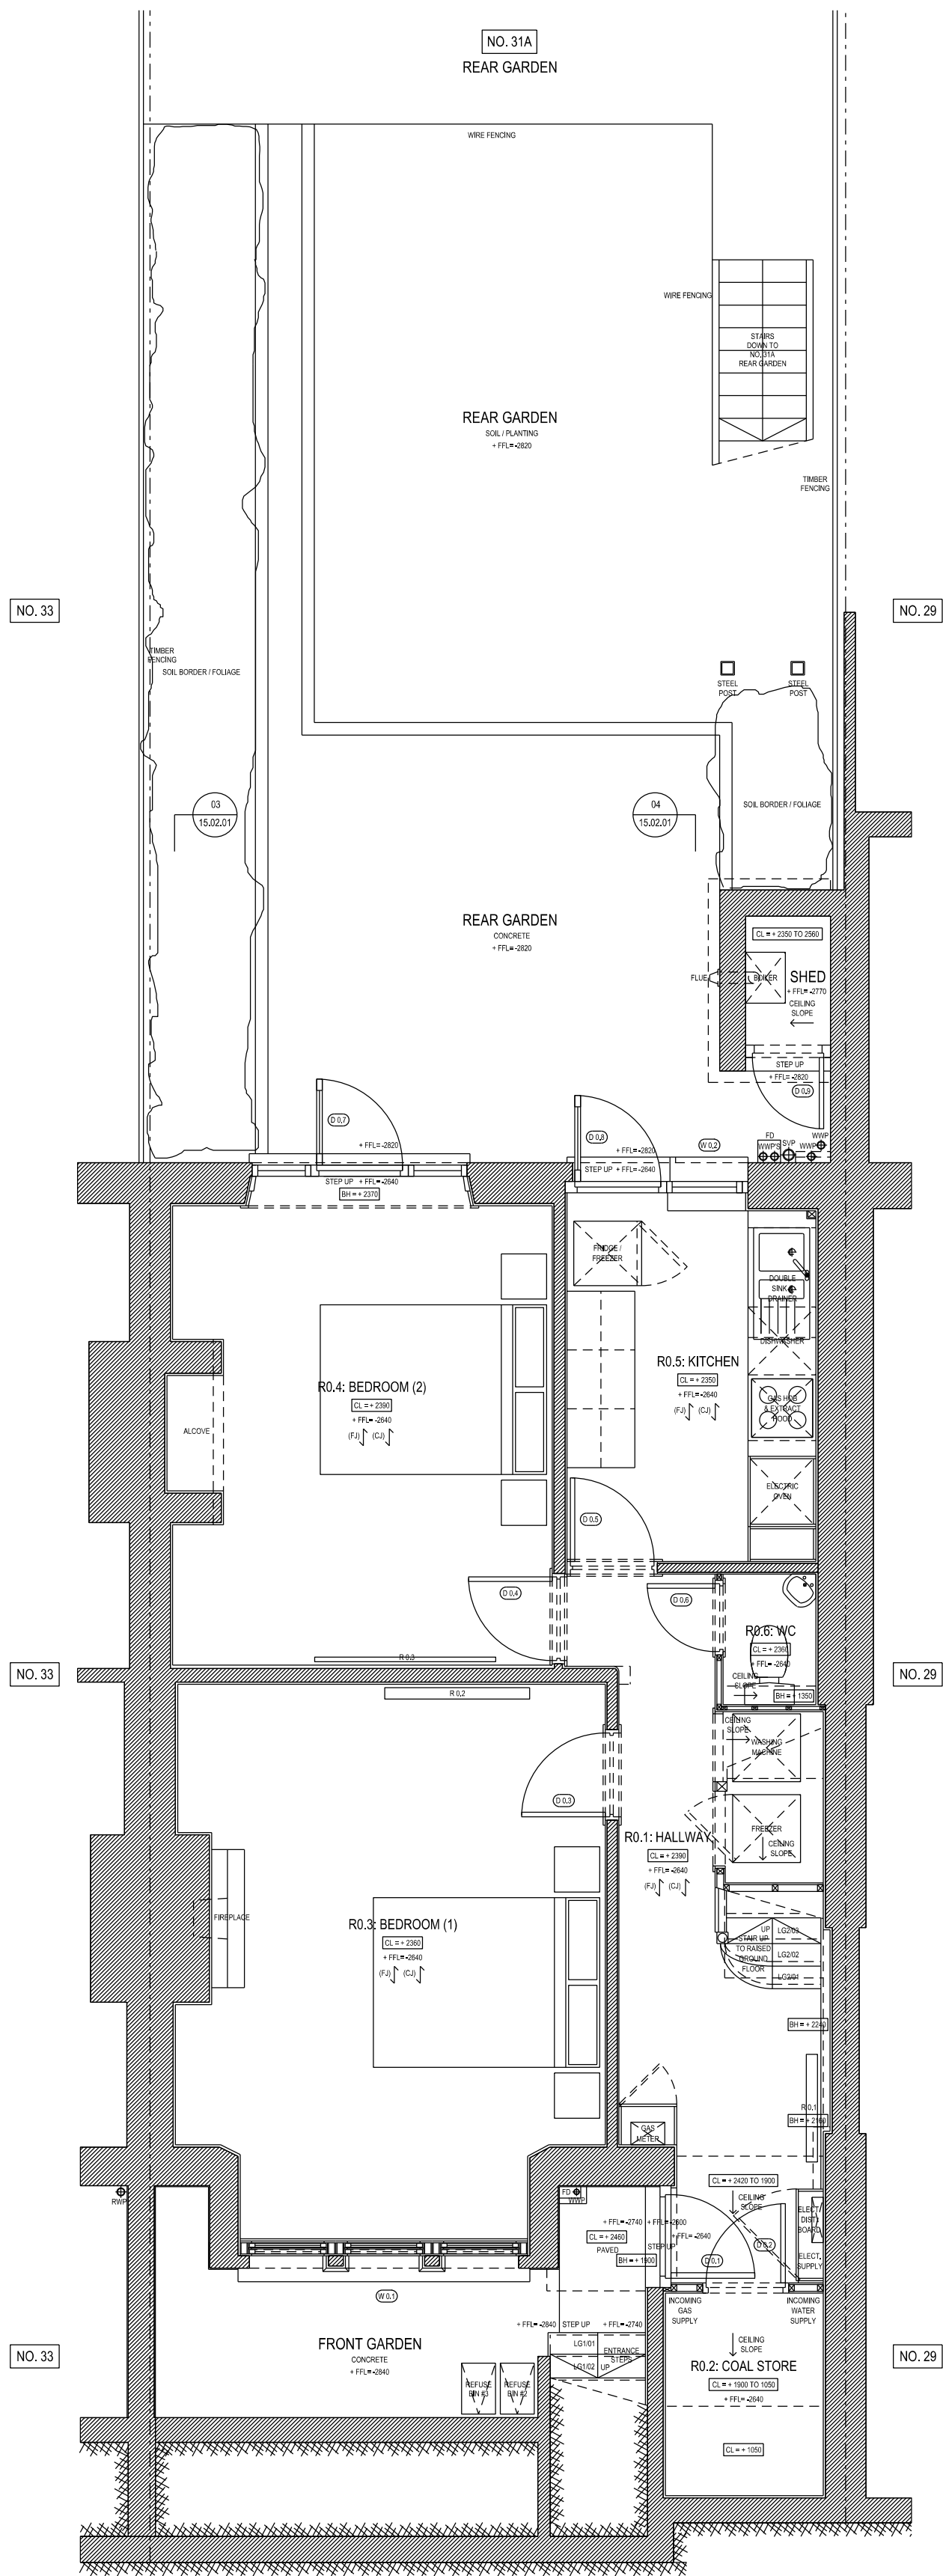

01 EXISTING SITE / LOWER GROUND FLOOR: GENERAL ARRANGEMENT PLAN 01  
Scale 1:50 (@A1 SIZE)

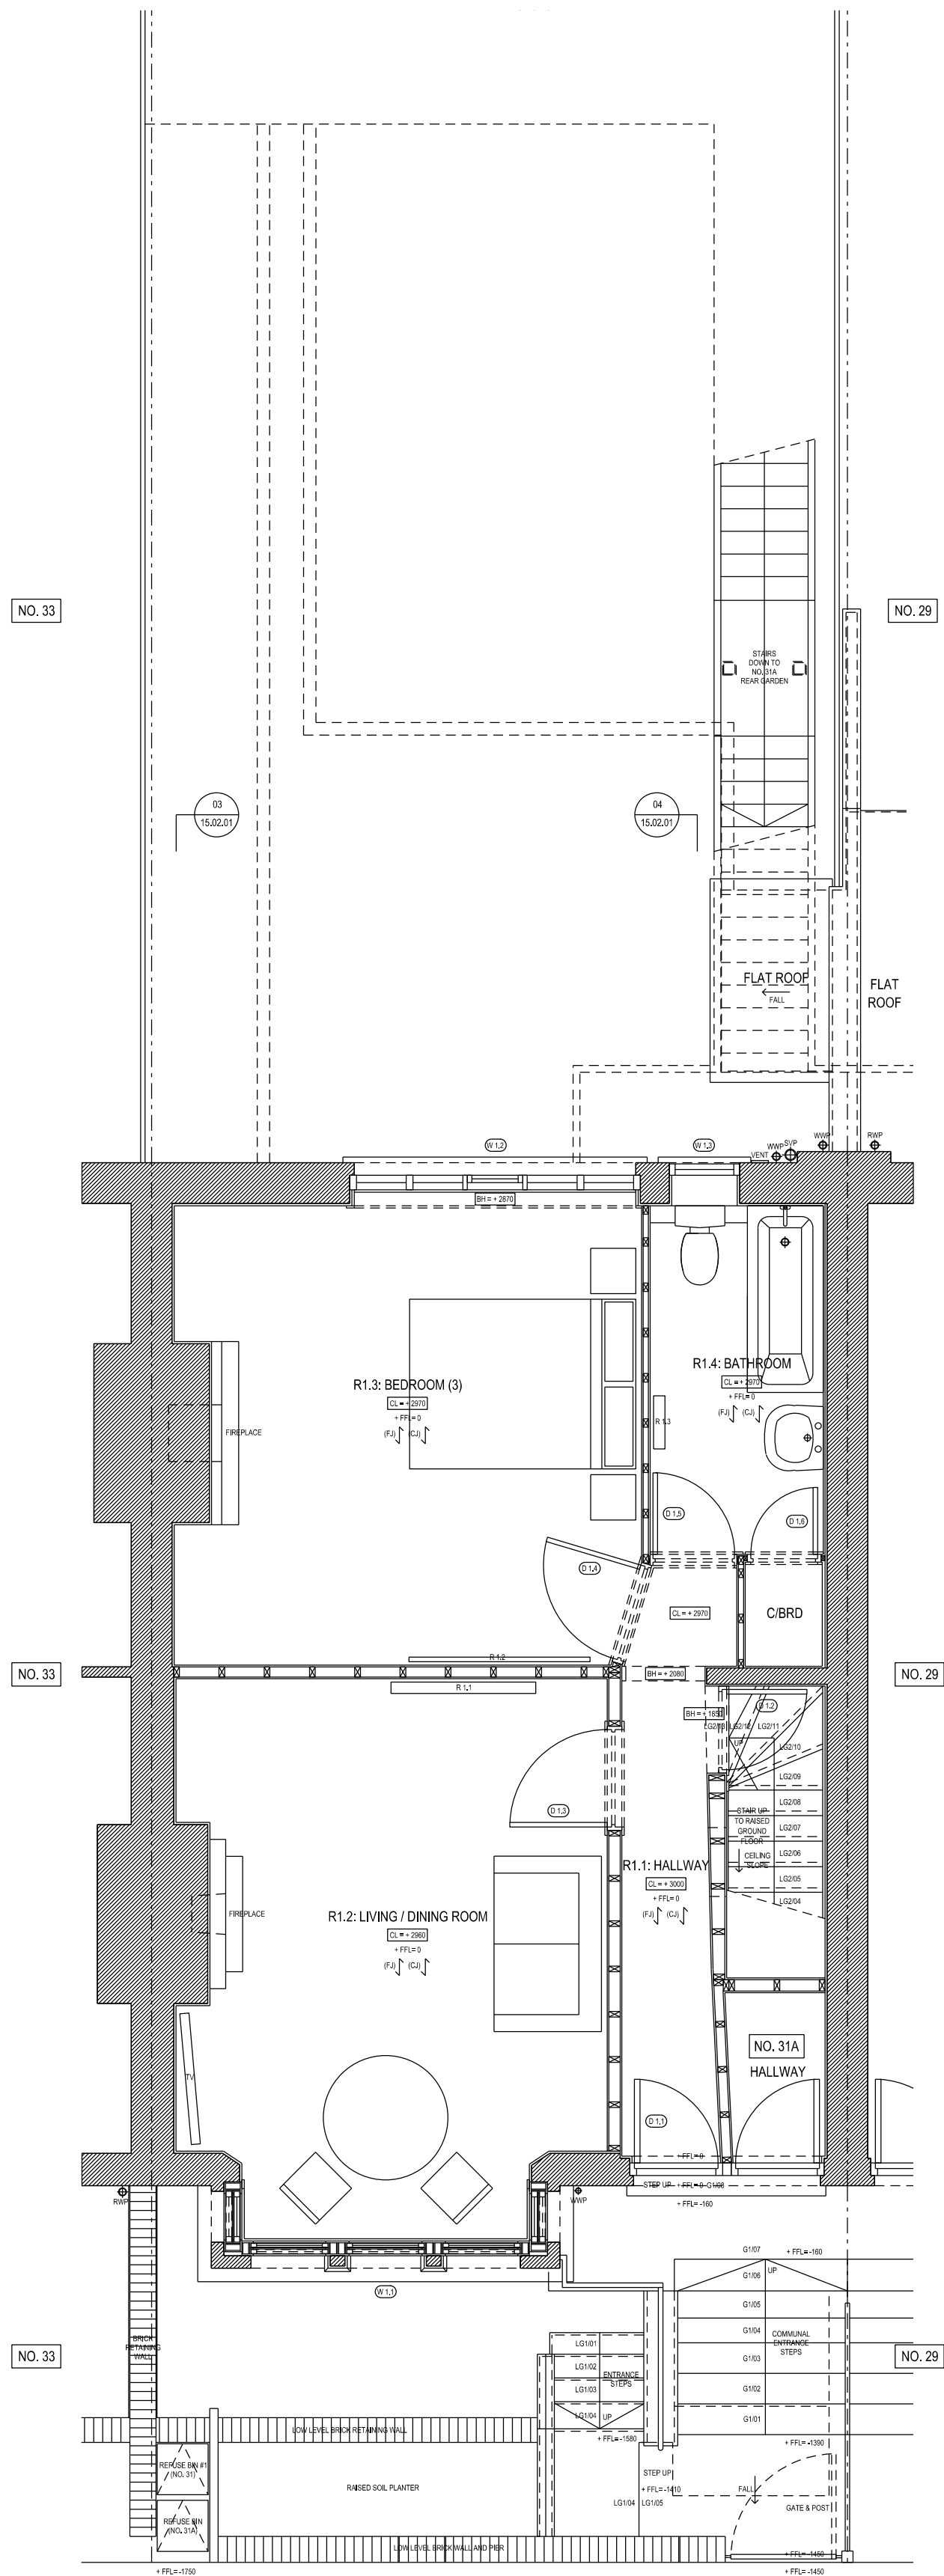

02 EXISTING RAISED GROUND FLOOR: GENERAL ARRANGEMENT PLAN 02  
Scale 1:50 (@A1 SIZE)

|          |                    |        |
|----------|--------------------|--------|
| 01.04.24 | ISSUE FOR PLANNING | SJAS   |
| rev      | date               | reason |
|          |                    | by     |



Unit 6: Masons Yard  
177 Westbourne Street t: +44 (0) 1273 201 830  
Hove e: [steve@searyarchitects.co.uk](mailto:steve@searyarchitects.co.uk)  
East Sussex BN3 5FB w: [www.searyarchitects.co.uk](http://www.searyarchitects.co.uk)

|             |                                                                      |
|-------------|----------------------------------------------------------------------|
| project:    | 31 Burgoyne Road, London, N4 1AA                                     |
| client:     | Mr J Herbert                                                         |
| dwg title:  | Existing Site / Lower Ground & Raised Ground Floor: GA Plans 01 & 02 |
| dwg no:     | 15-01-01                                                             |
| scale:      | 1:50 (@A1 SIZE)                                                      |
| project no: | 0224                                                                 |
| rev:        |                                                                      |
| date:       | 01.04.24                                                             |
| status:     | PLANNING                                                             |