Existing Front Elevation

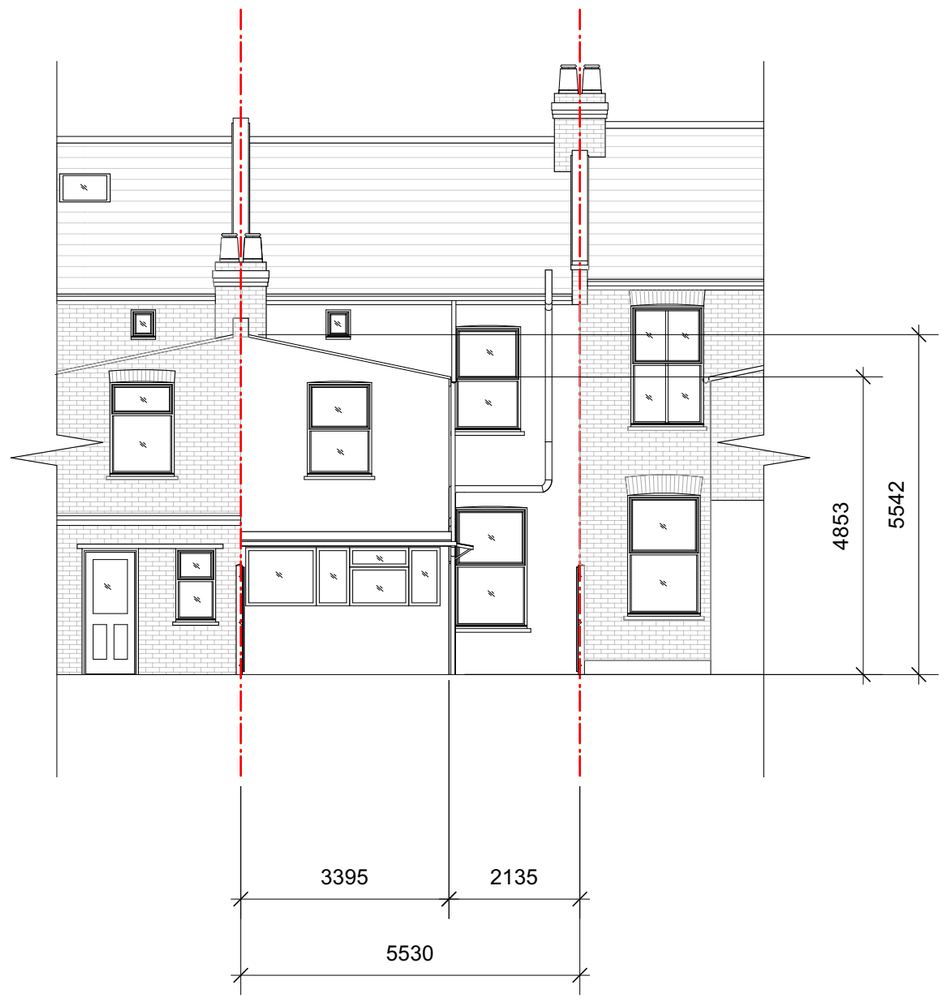

Existing Rear Elevation

REV	DATE	COMMENT	DRW	CHK
01	25/03/2024	Update	DS	HM
00	07/03/2024	Initial issue	DS	HM

1:100
0 1 2 3 4 5m

NOTES
These drawings are for planning purposes only. All dimensions indicated are subject to alterations on site. Confirm all dimensions prior to ordering materials and commencing construction.

My-architect

Unit Number 213
The BusWorks
North Road
London
N7 9DP

T 0203938 8753 E info@my-architect.io

PROJECT
20 Langham Road, London, N15 3RA

DRAWING
Existing Elevations

SCALE
1:100 @ A3

STATUS
Planning

DRAWING No. REVISION
4441/01/200 P01

Existing Side Elevation

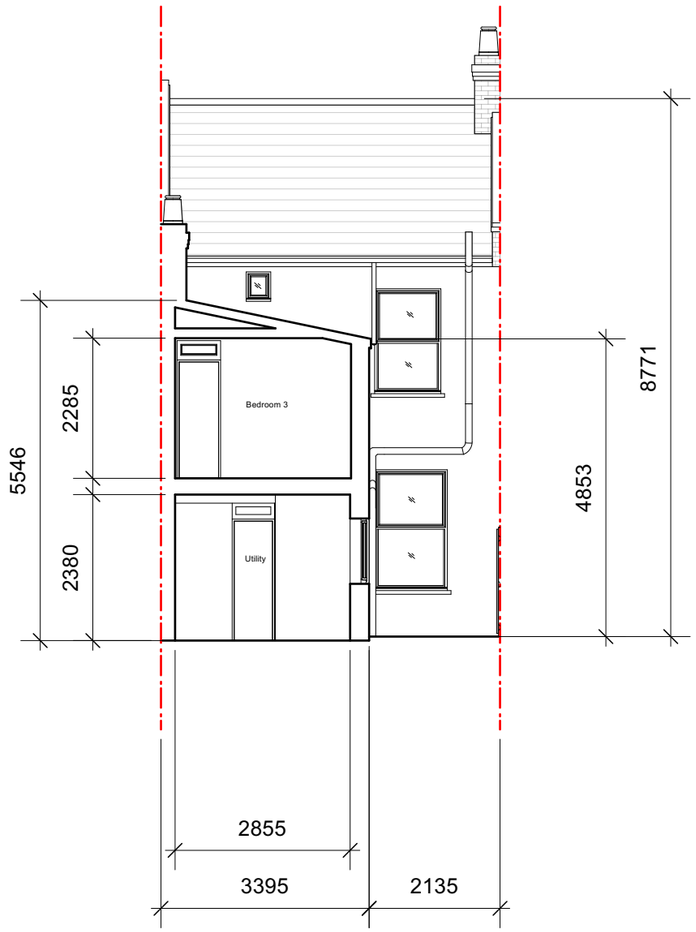

Existing Section CC

REV	DATE	COMMENT	DRW	CHK
01	25/03/2024	Update	DS	HM
00	07/03/2024	Initial issue	DS	HM

1:100
0 1 2 3 4 5m

NOTES
These drawings are for planning purposes only. All dimensions indicated are subject to alterations on site. Confirm all dimensions prior to ordering materials and commencing construction.

My-architect

Unit Number 213
The BusWorks
North Road
London
N7 9DP

T 0203938 8753 E info@my-architect.io

PROJECT
20 Langham Road, London, N15 3RA

DRAWING
Existing Side Elevation

SCALE
1:100 @ A3

STATUS
Planning

DRAWING No. 4441/01/201
REVISION P01

Existing Section AA

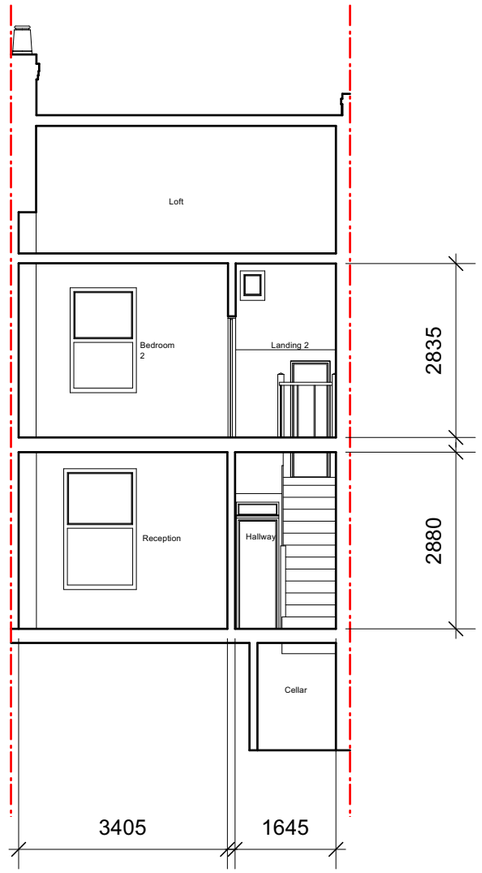

Existing Section BB

REV	DATE	COMMENT	DRW	CHK
01	25/03/2024	Update	DS	HM
00	07/03/2024	Initial issue	DS	HM

1:100
0 1 2 3 4 5m

NOTES
These drawings are for planning purposes only. All dimensions indicated are subject to alterations on site. Confirm all dimensions prior to ordering materials and commencing construction.

My-architect

Unit Number 213
The BusWorks
North Road
London
N7 9DP

T 0203938 8753 E info@my-architect.io

PROJECT
20 Langham Road, London, N15 3RA

DRAWING
Existing Sections

SCALE
1:100 @ A3

STATUS
Planning

DRAWING No. REVISION
4441/01/202 P01

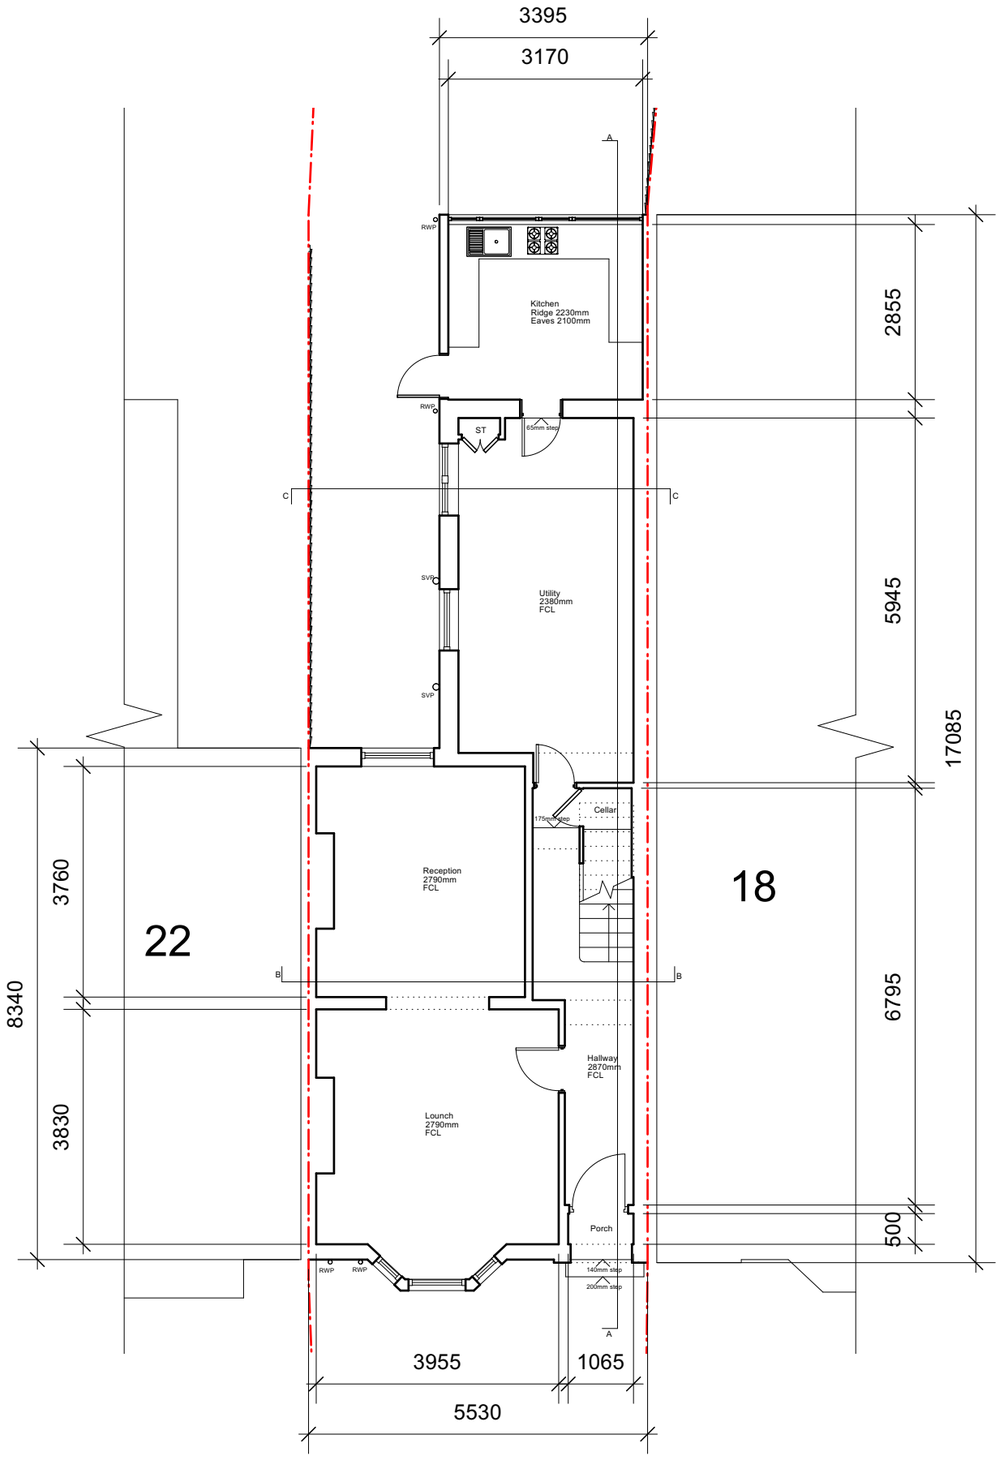

Existing Ground Floor Plan

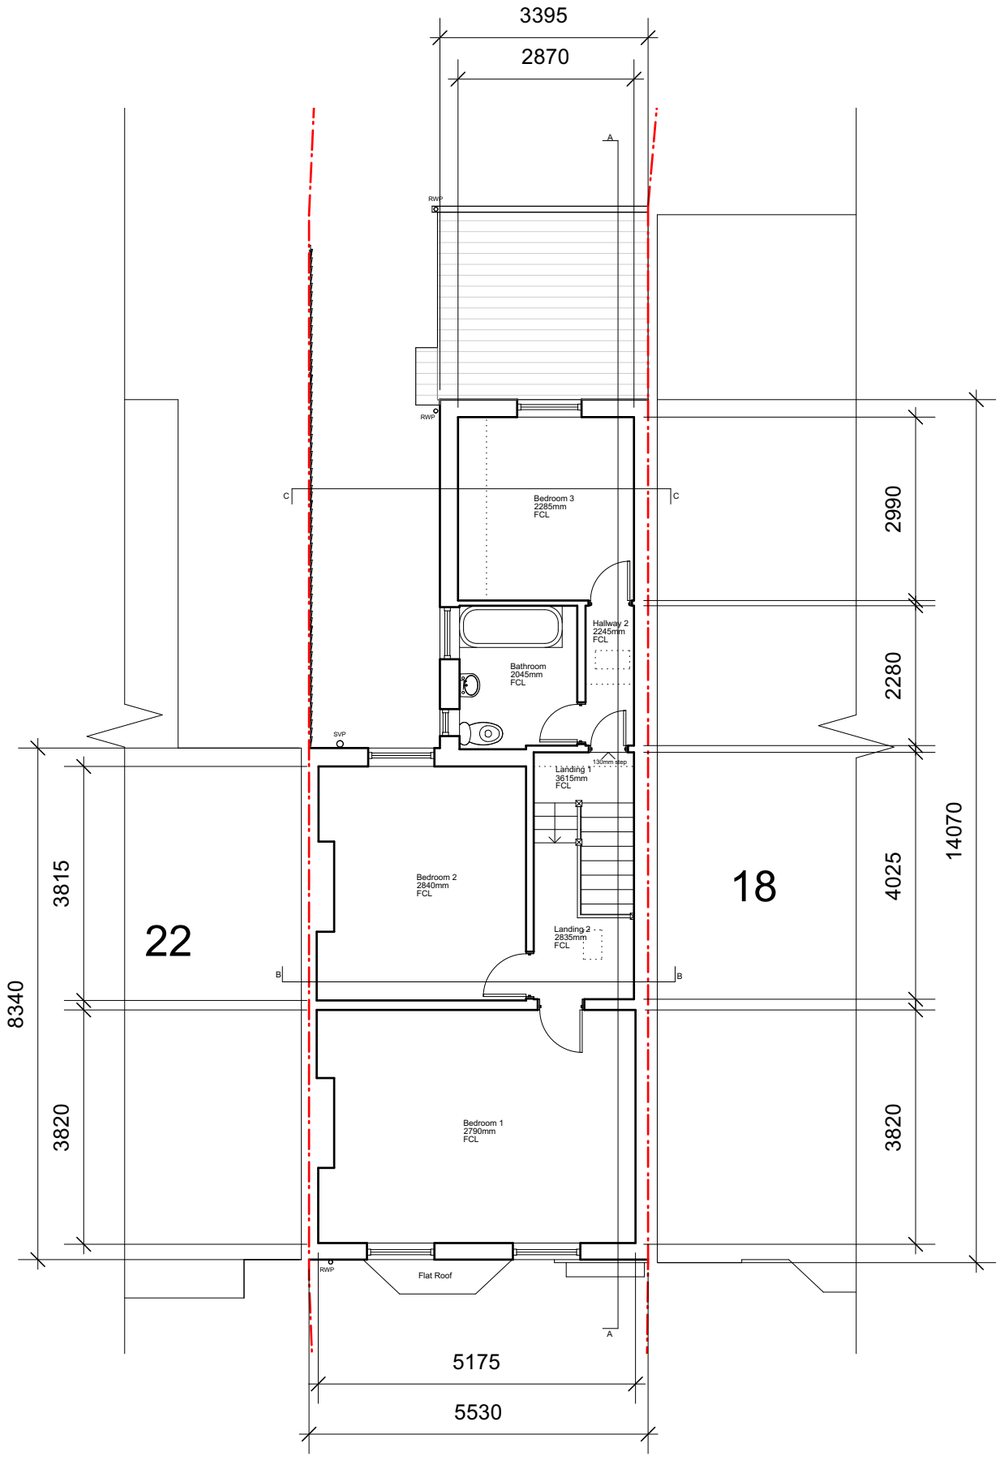

Existing First Floor Plan

REV	DATE	COMMENT	DRW	CHK
01	25/03/2024	Update	DS	HM
00	07/03/2024	Initial issue	DS	HM

1:100
0 1 2 3 4 5m

NOTES
These drawings are for planning purposes only. All dimensions indicated are subject to alterations on site. Confirm all dimensions prior to ordering materials and commencing construction.

My-architect

Unit Number 213
The BusWorks
North Road
London
N7 9DP

T 0203938 8753 E info@my-architect.io

PROJECT
20 Langham Road, London, N15 3RA

DRAWING
Existing Floor Plans

SCALE
1:100 @ A3

STATUS
Planning

DRAWING No. 4441/01/400
REVISION P01

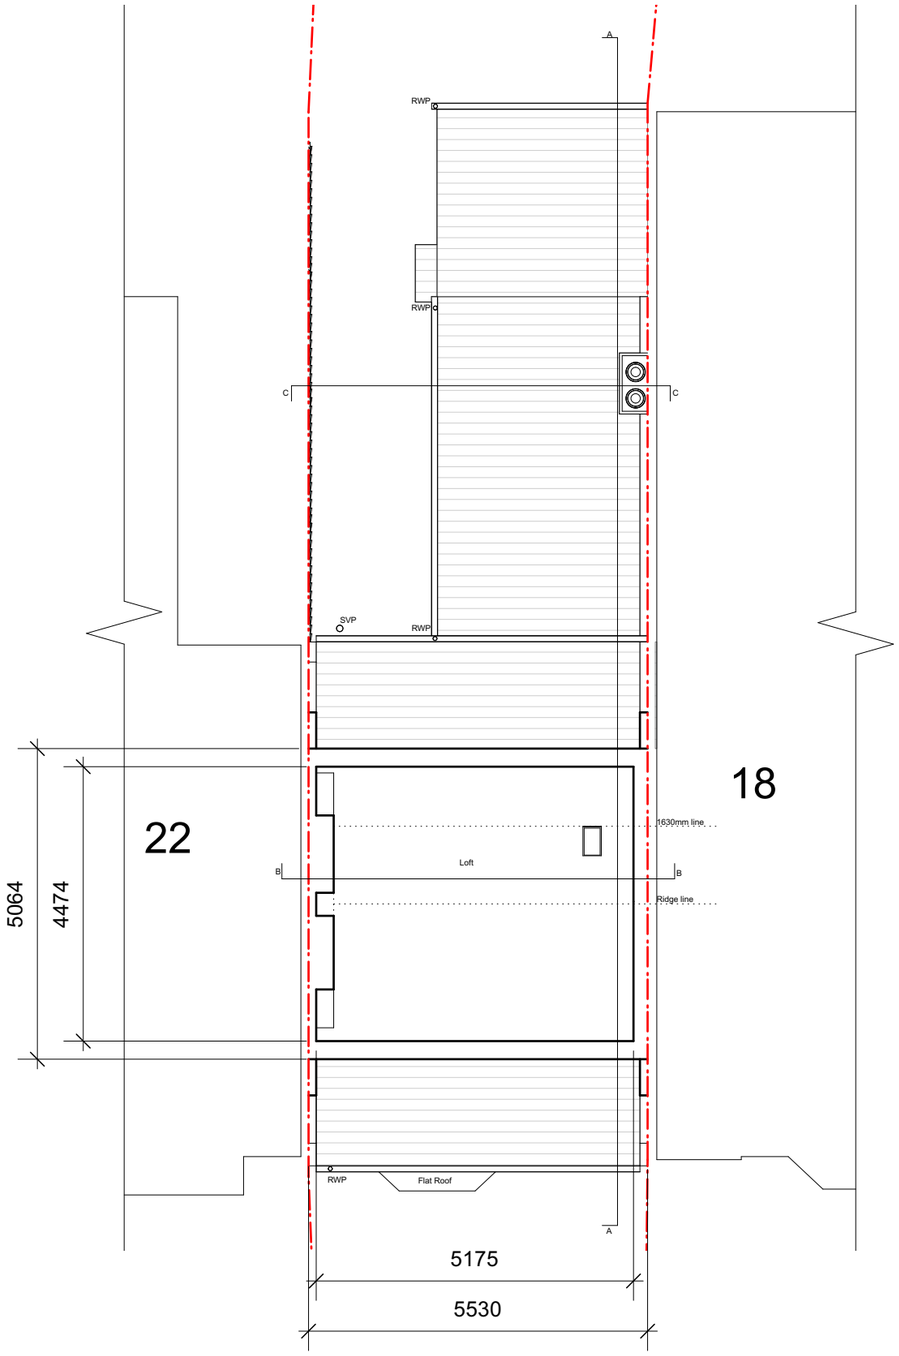

Existing Loft Floor Plan

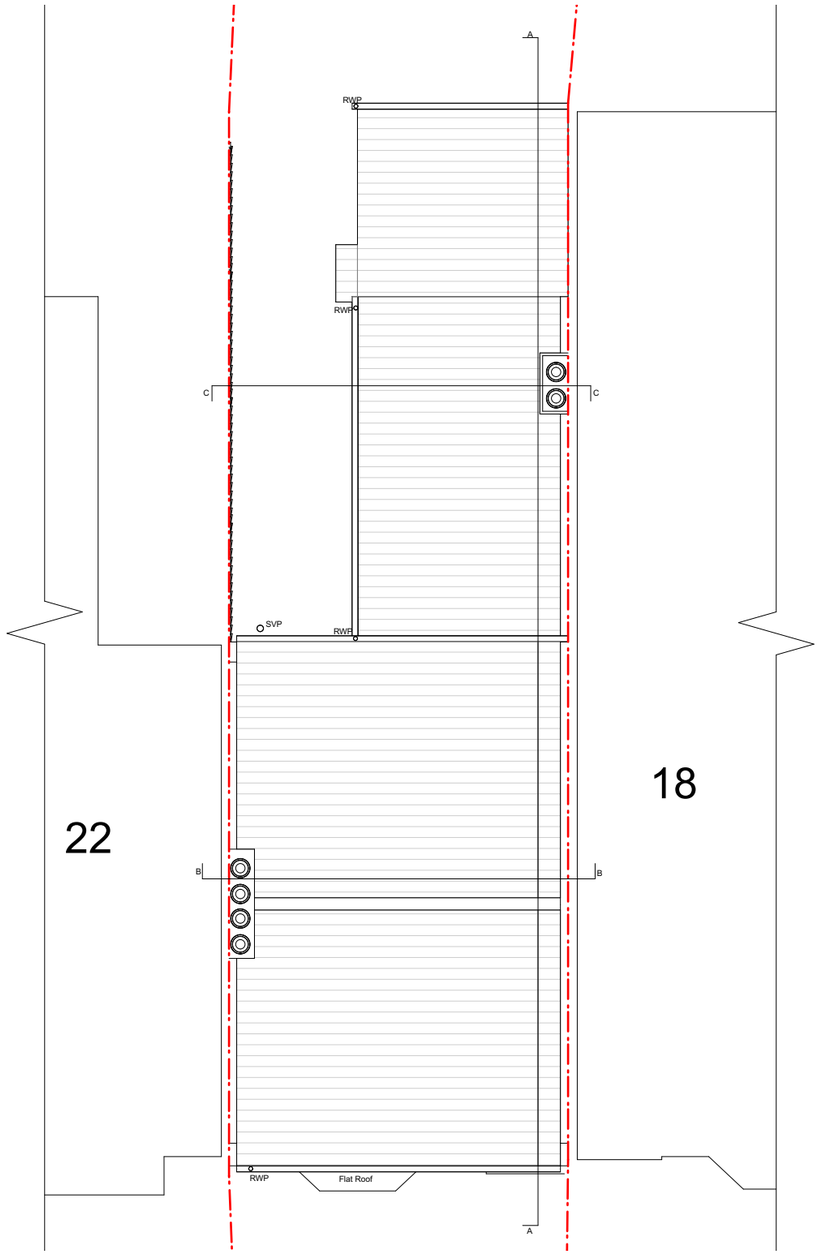

Existing Roof Plan

REV	DATE	COMMENT	DRW	CHK
01	25/03/2024	Update	DS	HM
00	07/03/2024	Initial issue	DS	HM

1:100
0 1 2 3 4 5m

NOTES
These drawings are for planning purposes only. All dimensions indicated are subject to alterations on site. Confirm all dimensions prior to ordering materials and commencing construction.

My-architect

Unit Number 213
The BusWorks
North Road
London
N7 9DP

T 0203938 8753 E info@my-architect.io

PROJECT
20 Langham Road, London, N15 3RA

DRAWING
Existing Floor Plans

SCALE
1:100 @ A3

STATUS
Planning

DRAWING No. 4441/01/401
REVISION P01

Proposed Front Elevation

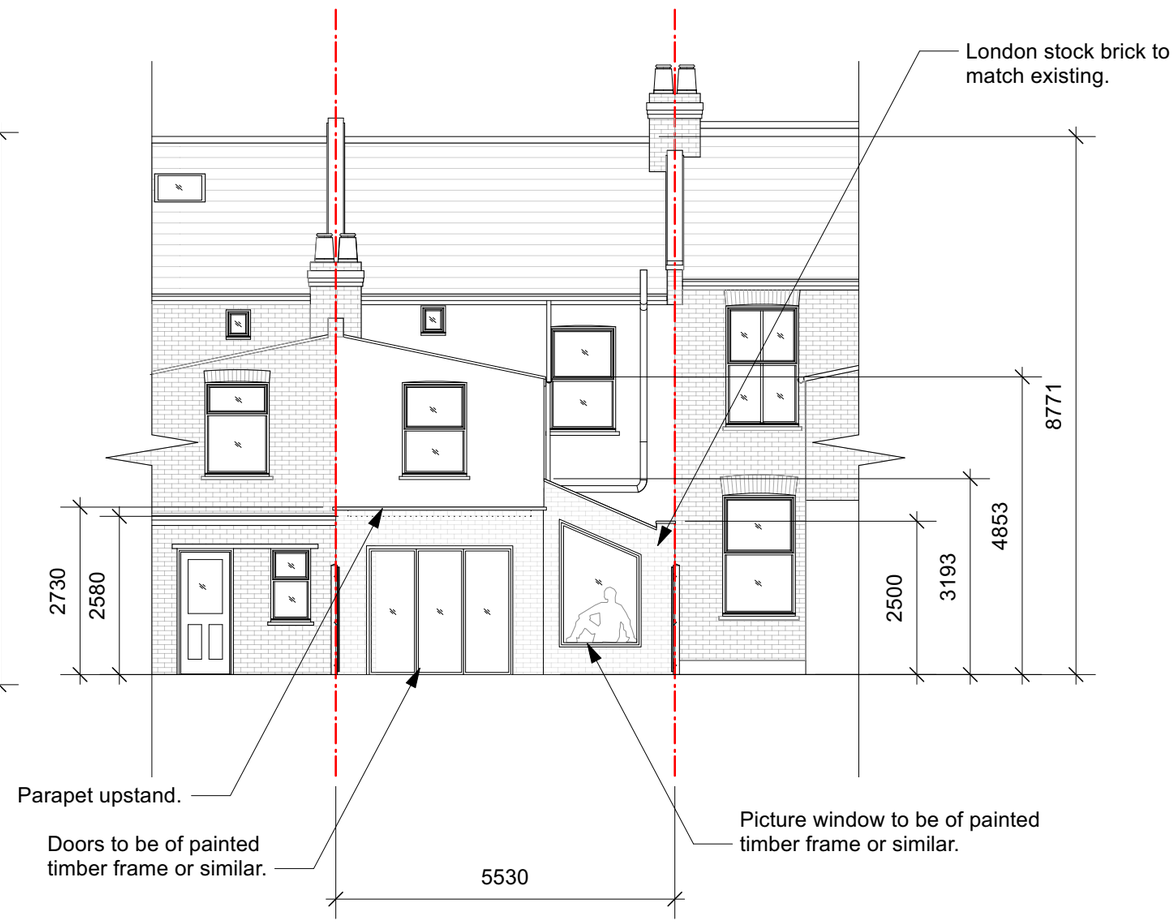

Proposed Rear Elevation

REV	DATE	COMMENT	DRW	CHK
01	25/03/2024	Update	DS	HM
00	07/03/2024	Initial issue	DS	HM

1:100
0 1 2 3 4 5m

NOTES
These drawings are for planning purposes only. All dimensions indicated are subject to alterations on site. Confirm all dimensions prior to ordering materials and commencing construction.

My-architect

Unit Number 213
The BusWorks
North Road
London
N7 9DP

T 0203938 8753 E info@my-architect.io

PROJECT
20 Langham Road, London, N15 3RA

DRAWING
Proposed Elevations

SCALE
1:100 @ A3

STATUS
Planning

DRAWING No. 4441/03/200
REVISION P01

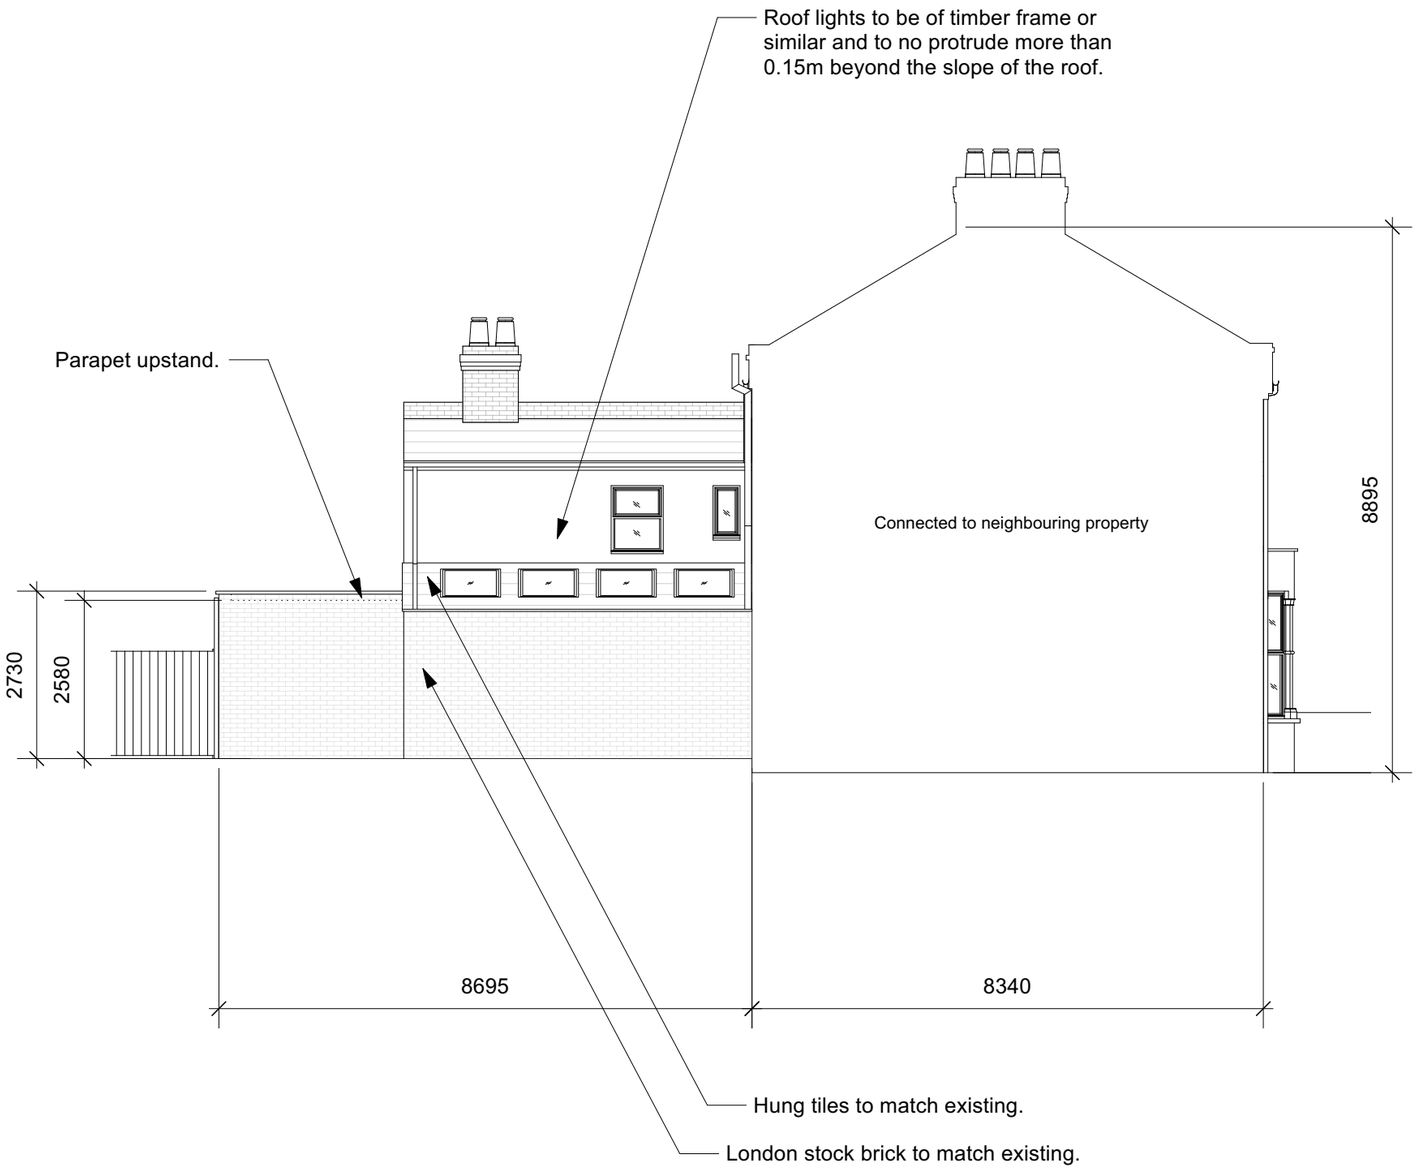

Proposed Side Elevation

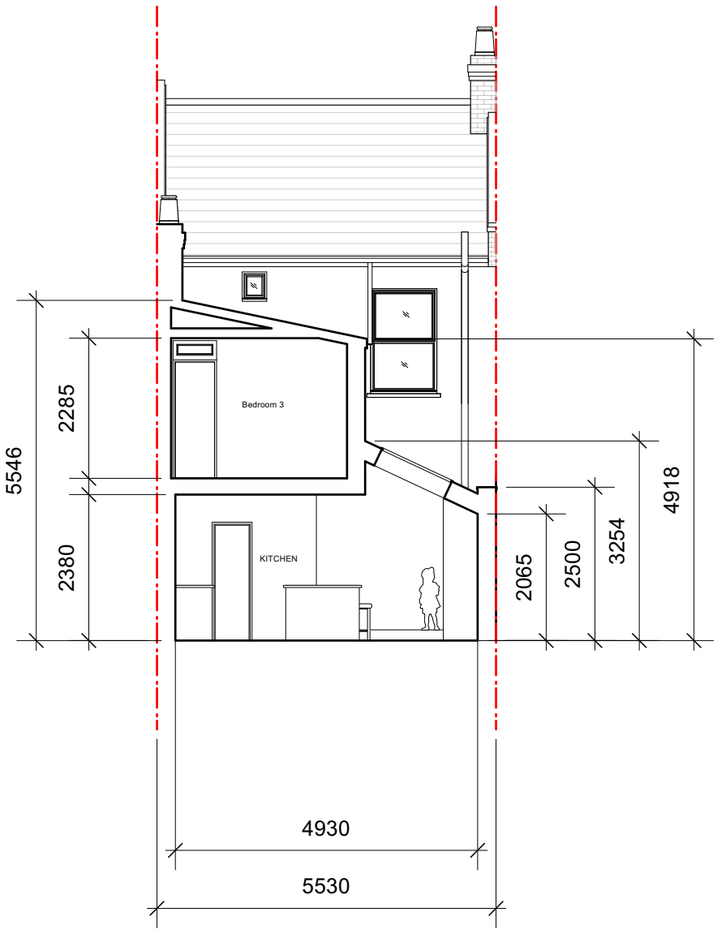

Proposed Section CC

REV	DATE	COMMENT	DRW	CHK
01	25/03/2024	Update	DS	HM
00	07/03/2024	Initial issue	DS	HM

1:100 0 1 2 3 4 5m

NOTES
These drawings are for planning purposes only. All dimensions indicated are subject to alterations on site. Confirm all dimensions prior to ordering materials and commencing construction.

My-architect

Unit Number 213
The BusWorks
North Road
London
N7 9DP

T 0203938 8753 E info@my-architect.io

PROJECT
20 Langham Road, London, N15 3RA

DRAWING
Proposed Side Elevation

SCALE
1:100 @ A3

STATUS
Planning

DRAWING No. 4441/03/201
REVISION P01

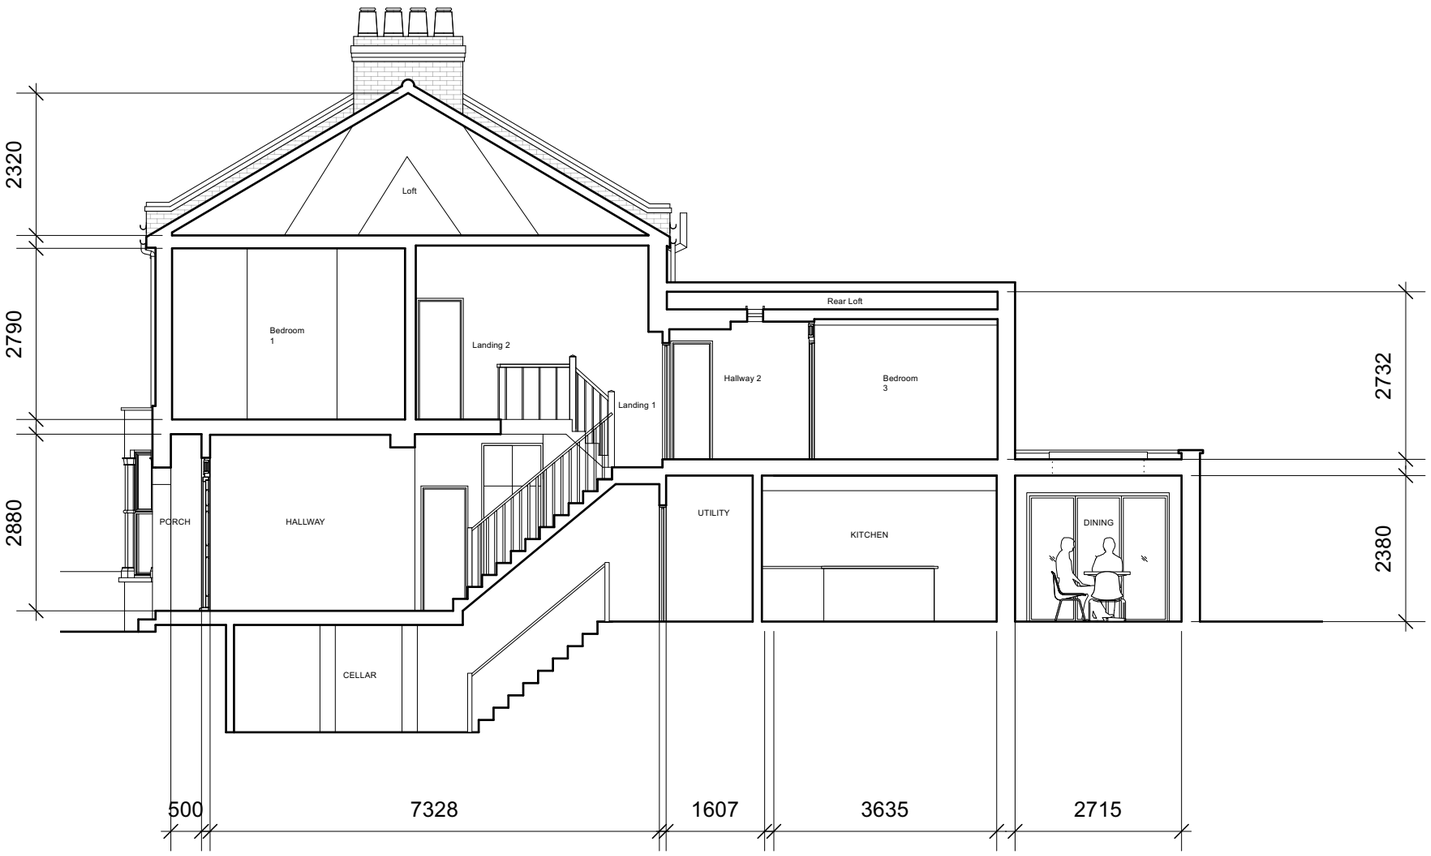

Proposed Section AA

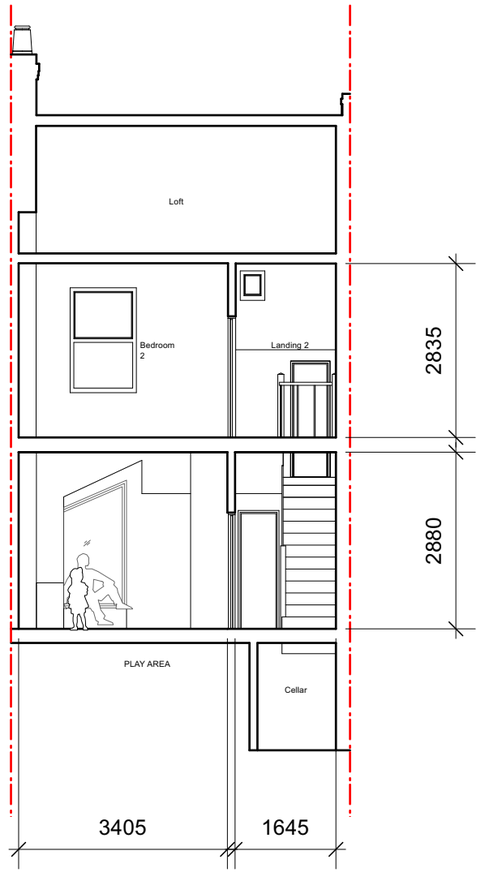

Proposed Section BB

REV	DATE	COMMENT	DRW	CHK
01	25/03/2024	Update	DS	HM
00	07/03/2024	Initial issue	DS	HM

1:100
0 1 2 3 4 5m

NOTES
These drawings are for planning purposes only. All dimensions indicated are subject to alterations on site. Confirm all dimensions prior to ordering materials and commencing construction.

My-architect

Unit Number 213
The BusWorks
North Road
London
N7 9DP

T 0203938 8753 E info@my-architect.io

PROJECT
20 Langham Road, London, N15 3RA

DRAWING
Proposed Sections

SCALE
1:100 @ A3

STATUS
Planning

DRAWING No. REVISION
4441/03/202 P01

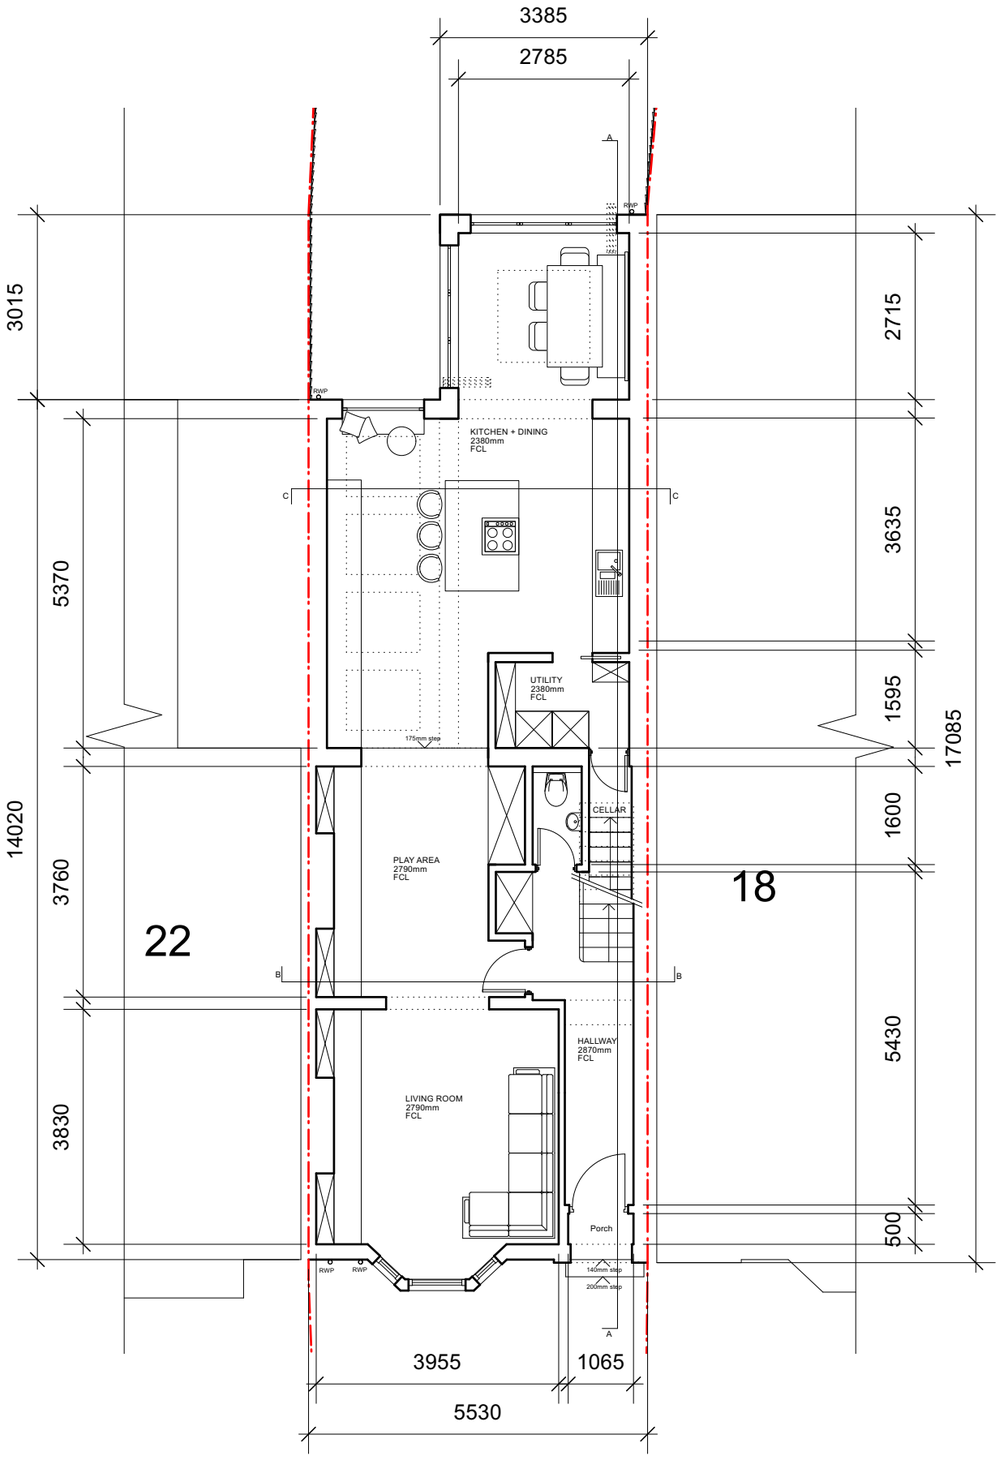

Proposed Ground Floor Plan

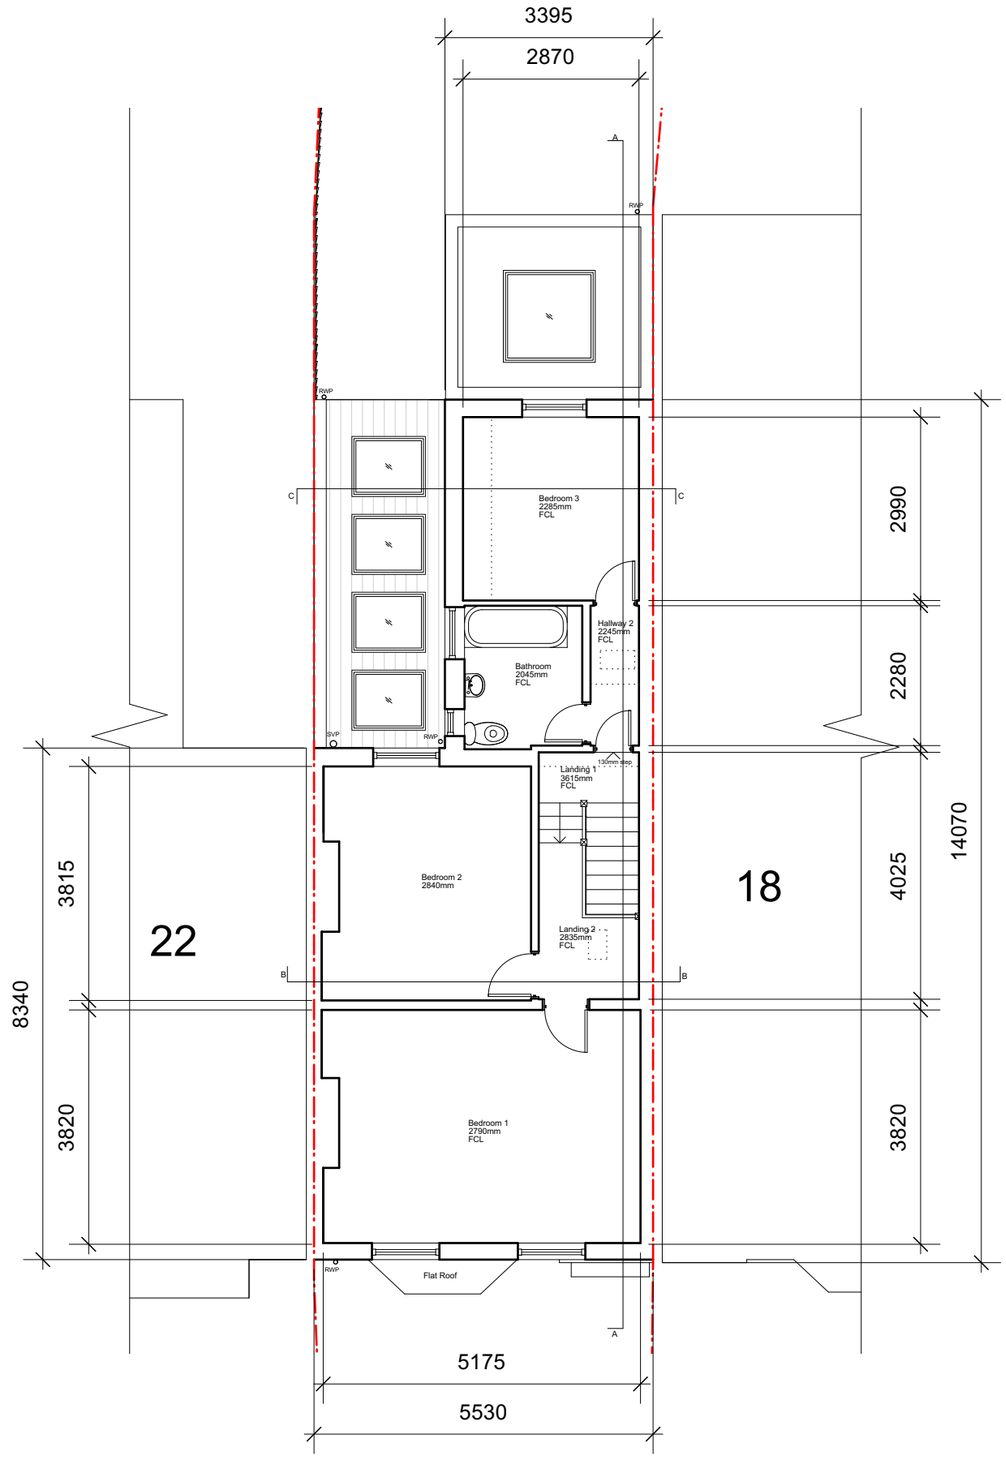

Proposed First Floor Plan

REV	DATE	COMMENT	DRW	CHK
01	25/03/2024	Update	DS	HM
00	07/03/2024	Initial issue	DS	HM

1:100
0 1 2 3 4 5m

NOTES
These drawings are for planning purposes only. All dimensions indicated are subject to alterations on site. Confirm all dimensions prior to ordering materials and commencing construction.

My-architect

Unit Number 213
The BusWorks
North Road
London
N7 9DP

T 0203938 8753 E info@my-architect.io

PROJECT
20 Langham Road, London, N15 3RA

DRAWING
Proposed Floor Plans

SCALE
1:100 @ A3

STATUS
Planning

DRAWING No. 4441/03/400
REVISION P01

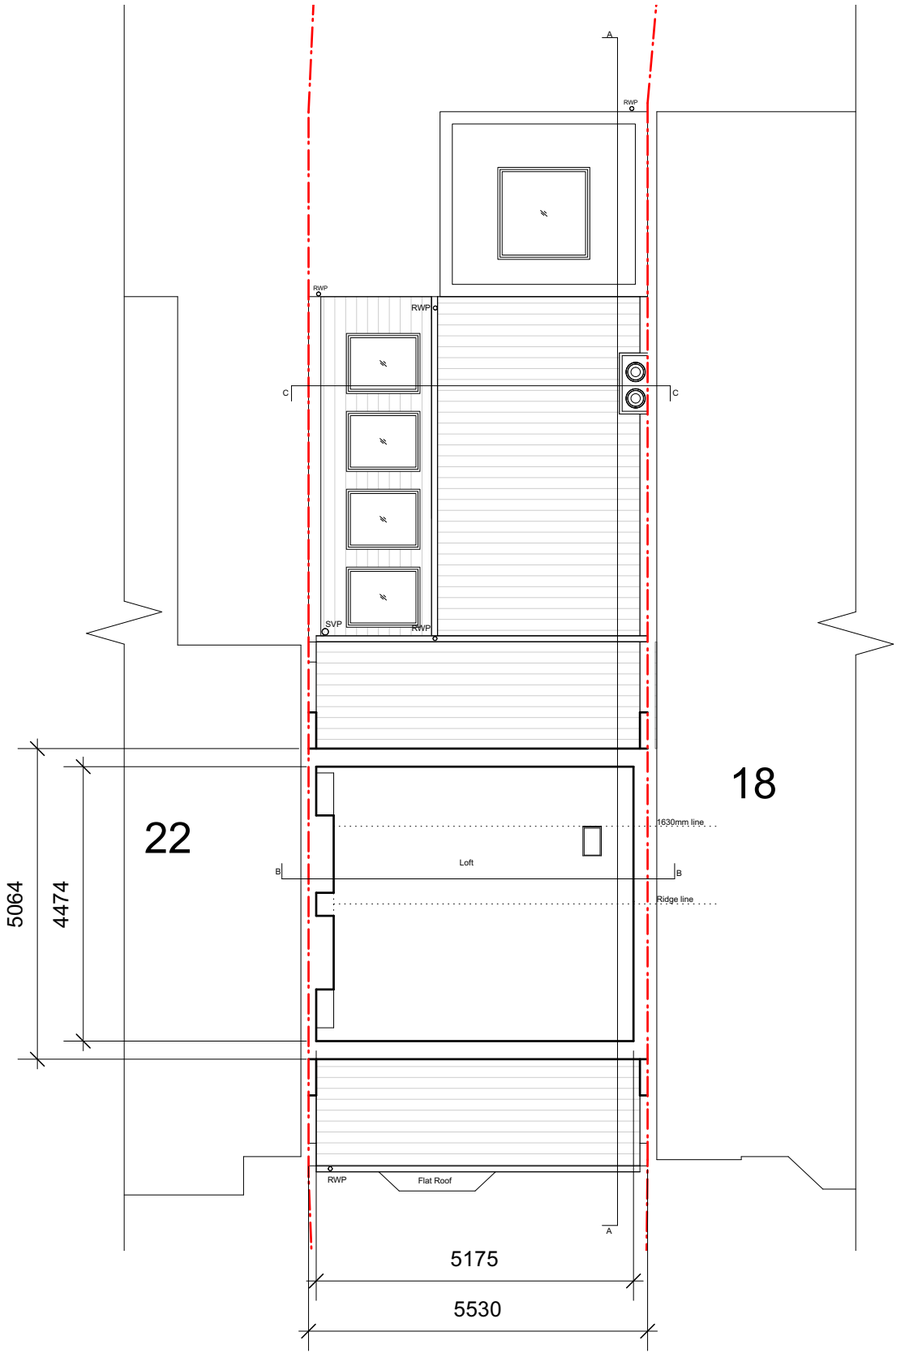

Proposed Loft Floor Plan

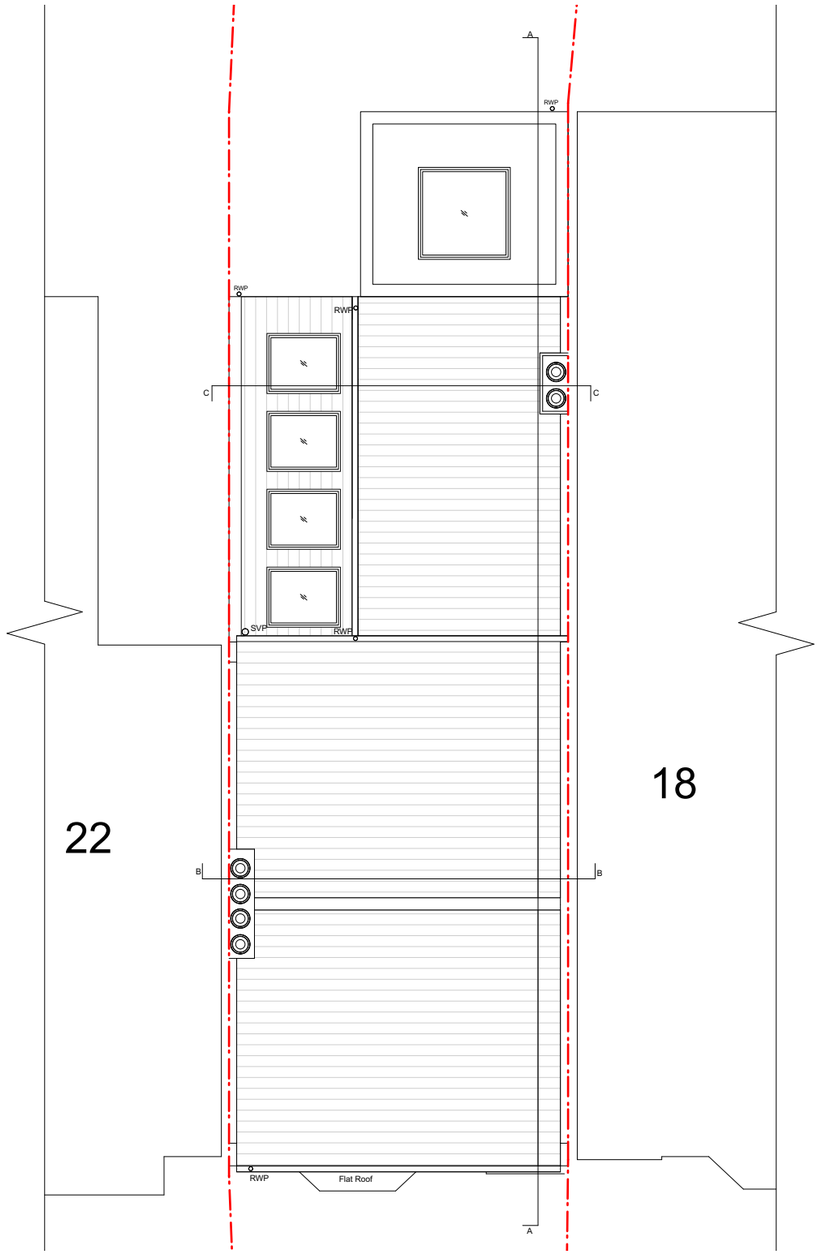

Proposed Roof Plan

REV	DATE	COMMENT	DRW	CHK
01	25/03/2024	Update	DS	HM
00	07/03/2024	Initial issue	DS	HM

1:100
0 1 2 3 4 5m

NOTES
These drawings are for planning purposes only. All dimensions indicated are subject to alterations on site. Confirm all dimensions prior to ordering materials and commencing construction.

My-architect

Unit Number 213
The BusWorks
North Road
London
N7 9DP

T 0203938 8753 E info@my-architect.io

PROJECT
20 Langham Road, London, N15 3RA

DRAWING
Proposed Floor Plans

SCALE
1:100 @ A3

STATUS
Planning

DRAWING No. 4441/03/401

REVISION P01

Existing Block Plan

Proposed Block Plan

REV	DATE	COMMENT	DRW	CHK
01	25/03/2024	Update	DS	HM
00	07/03/2024	Initial issue	DS	HM

1:500
0 5 10 15 20 25m

NOTES
These drawings are for planning purposes only. All dimensions indicated are subject to alterations on site. Confirm all dimensions prior to ordering materials and commencing construction.

My-architect

Unit Number 213
The BusWorks
North Road
London
N7 9DP

T 0203938 8753 E info@my-architect.io

PROJECT
20 Langham Road, London, N15 3RA

DRAWING
Block Plans

SCALE
1:500 @ A3

STATUS
Planning

DRAWING No. 4441/01/500
REVISION P01