DO NOT SCALE FROM THIS DRAWING - REPORT ANY DISCREPANCIES
TO DESIGNER PRIOR TO COMMENCING WORKS

ALL DIMENSIONS TO BE VERIFIED BY THE CONTRACTOR ON SITE

THIS DRAWING REMAINS THE COPYRIGHT OF
TURNER JACKSON DAY + ASSOCIATES
AND CANNOT BE REPRODUCED WITHOUT WRITTEN CONSENT

1:100 2 4 6m

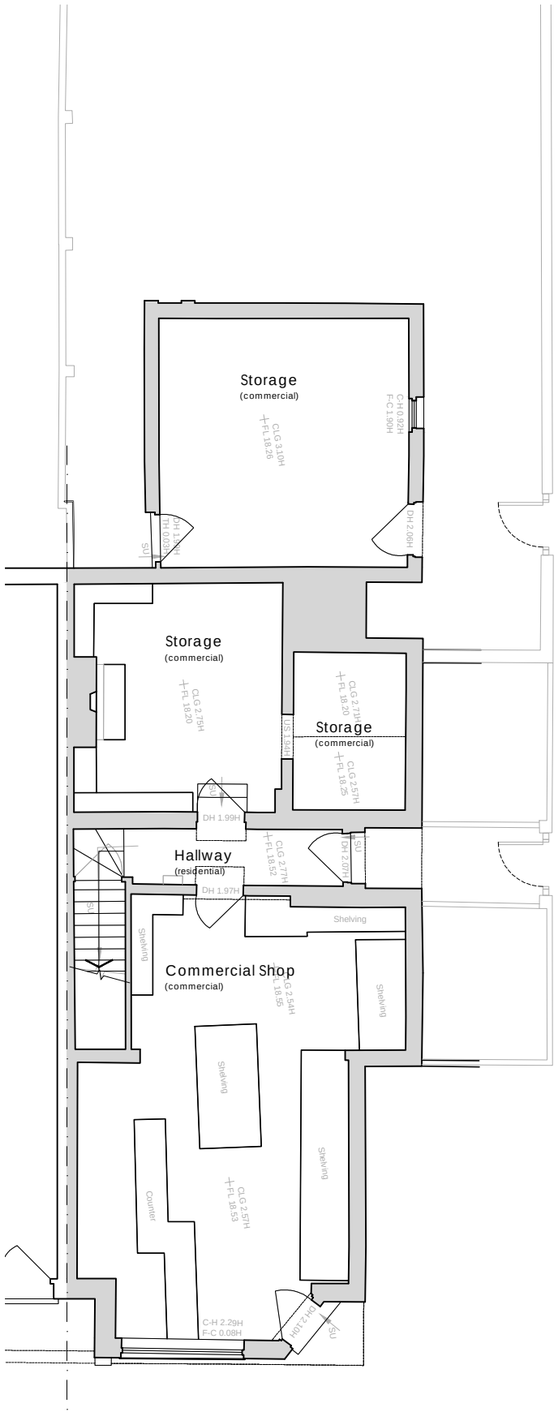

GROUND FLOOR PLAN

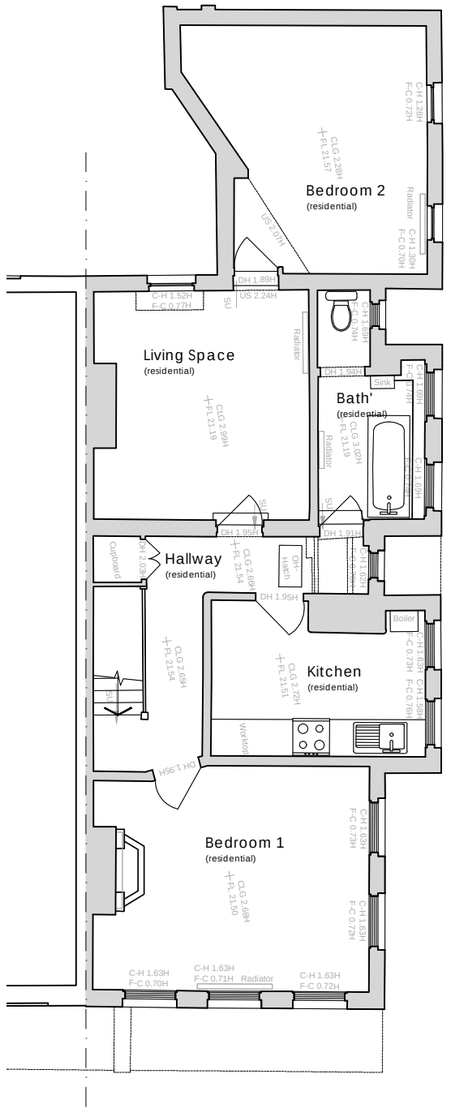

FIRST FLOOR PLAN

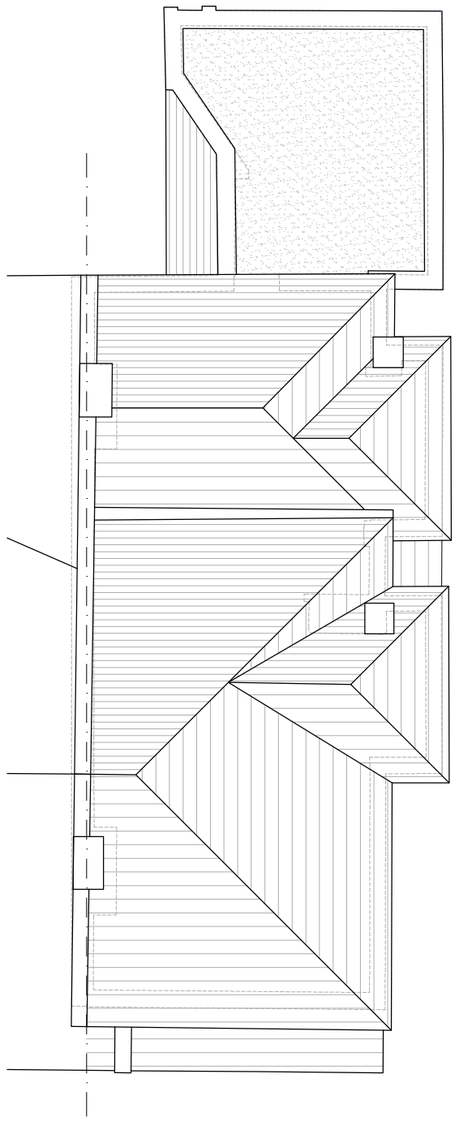

ROOF PLAN

REV	DESCRIPTION	DATE	BY	CHKD

TURNER
JACKSON+DAY
ASSOCIATES

Radio House
Thanet Way, Whitstable
Kent CT5 3QX

t: 01227 261453
e: enquiries@tjda.co.uk
www.turnerjacksonday.co.uk

client details
Warrenshaw (2000) Limited

project details
47 Eldon Road, London

drawing title
Existing Floor Plans

date	scale	drawn by	checked by
Feb '24	1:100@A3	AR	

project no:	drawing no.	revision
1909	003	

EXISTING FLOOR PLANS