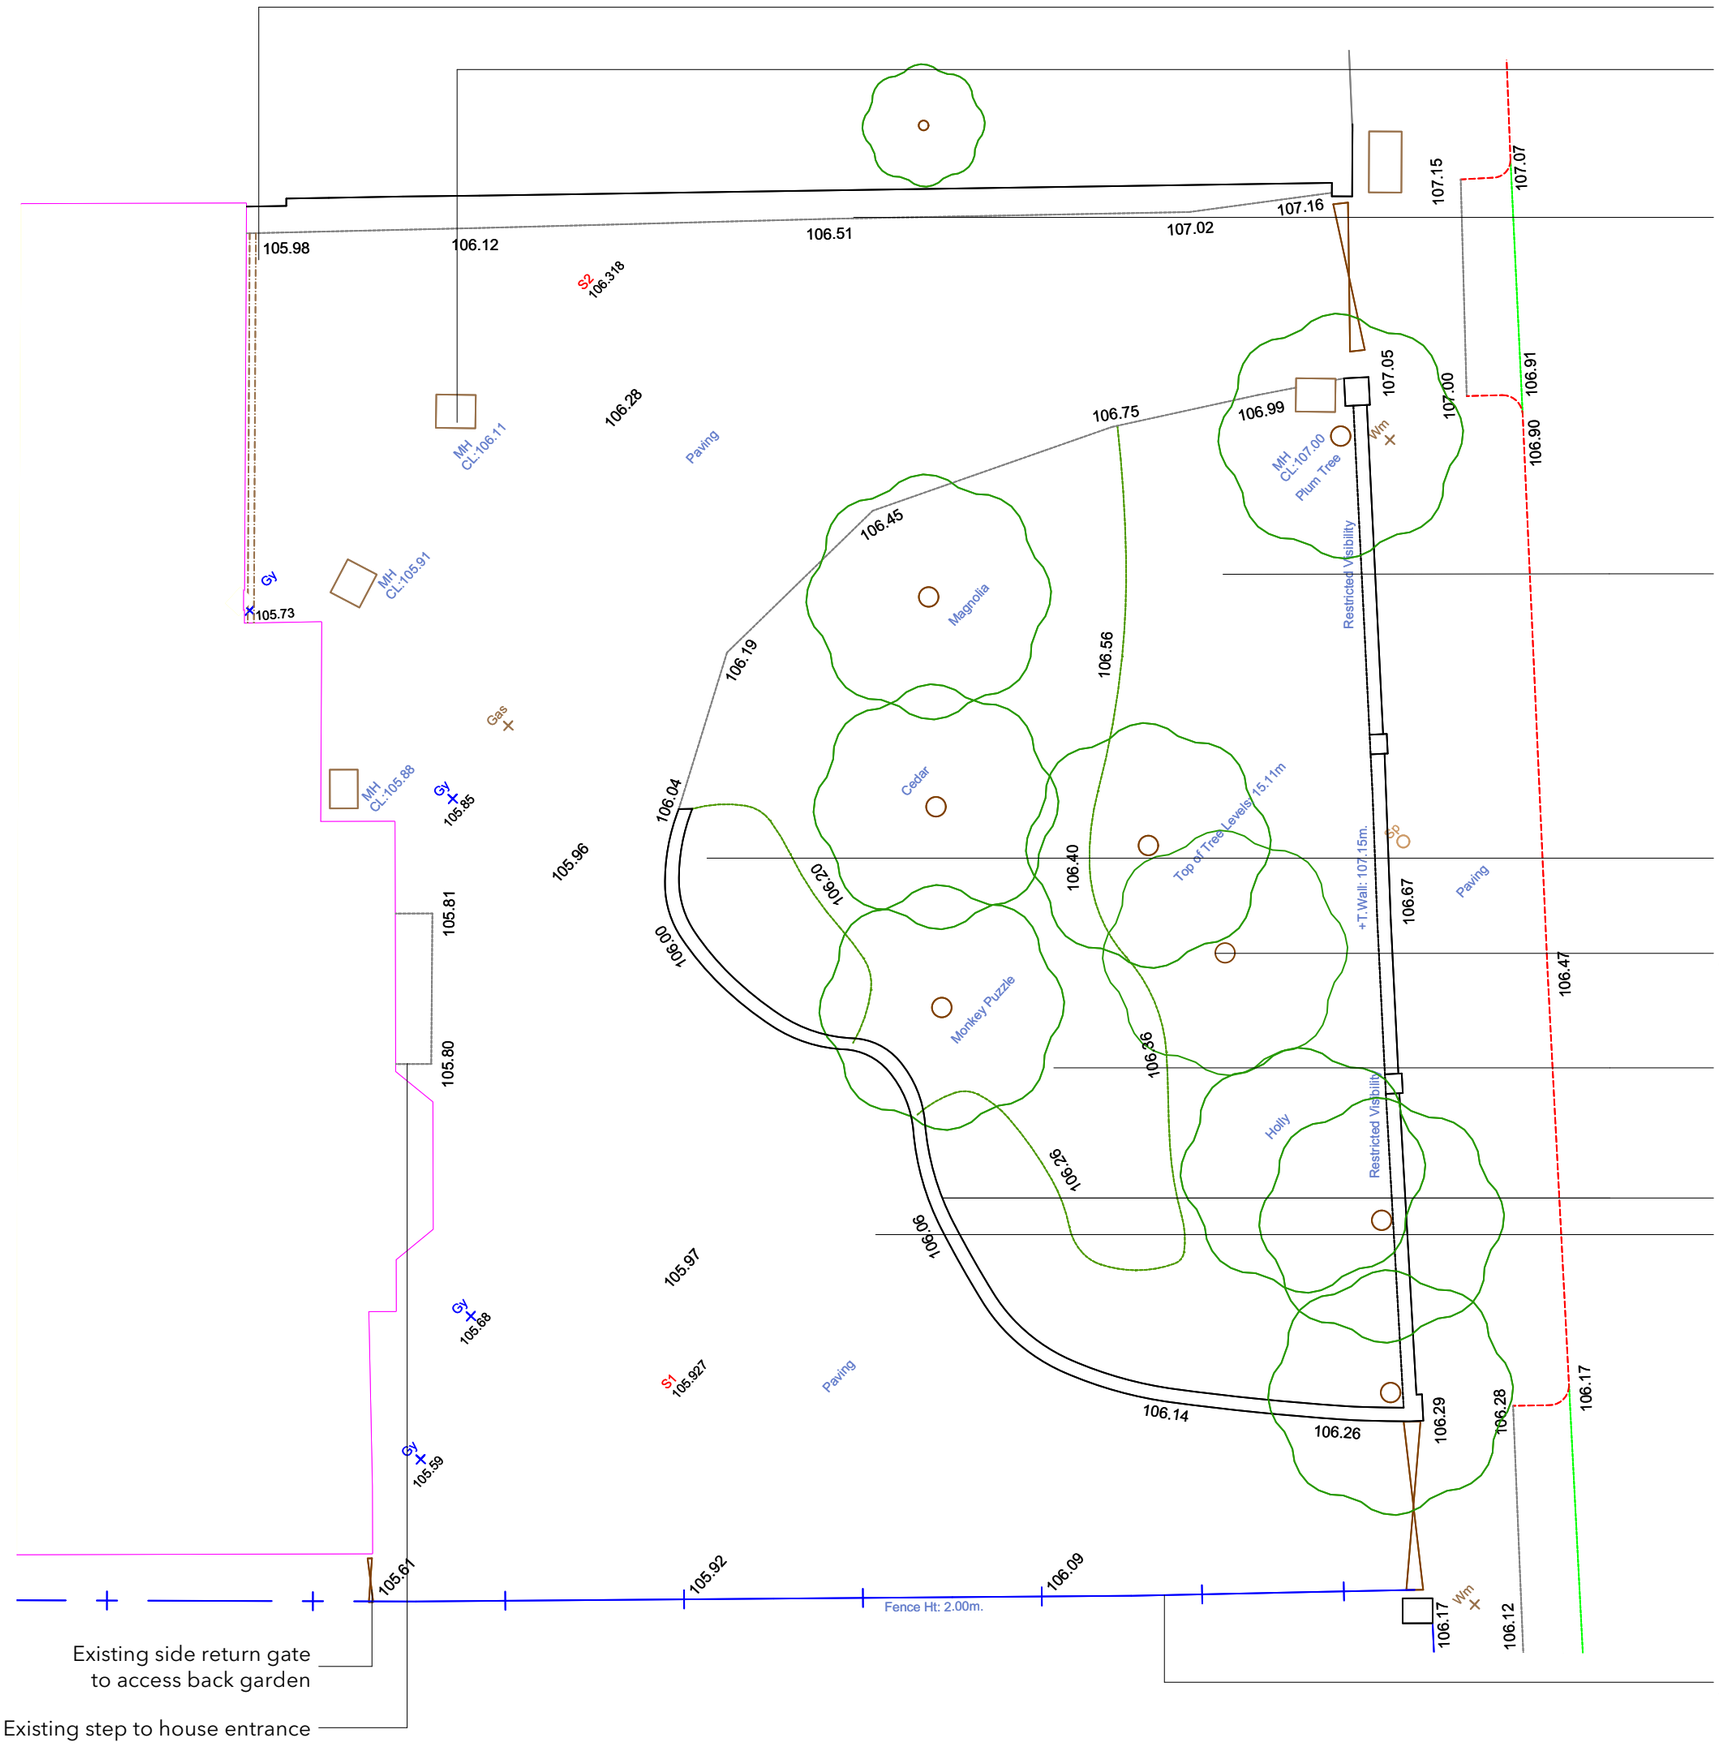

RUTH WILLMOTT ASSOCIATES

The Studio, Horticultural Place, 10, Heathfield Terrace, Chiswick London. W4 4JE

Project No:
RWA0096_11VR

Client Address:
11 View rd N6 4DJ

Revisions

No:	Date:	Details:

North Point:

Drawing No, Title & Date:
005-05 Existing Front Garden Layout
20240325

Scale: 1:100	**Paper Size:** A3
Sheet No: Sht-3	**Drawn by:** PD/RW

Purpose	Sign Off	Issue Date
Information	RW	25/03/2024

Copyright.
Do not scale. Verify all dimensions before starting work. Report any and all discrepancies and omissions.