

Fig 1. Front Layout
Scale 1:250

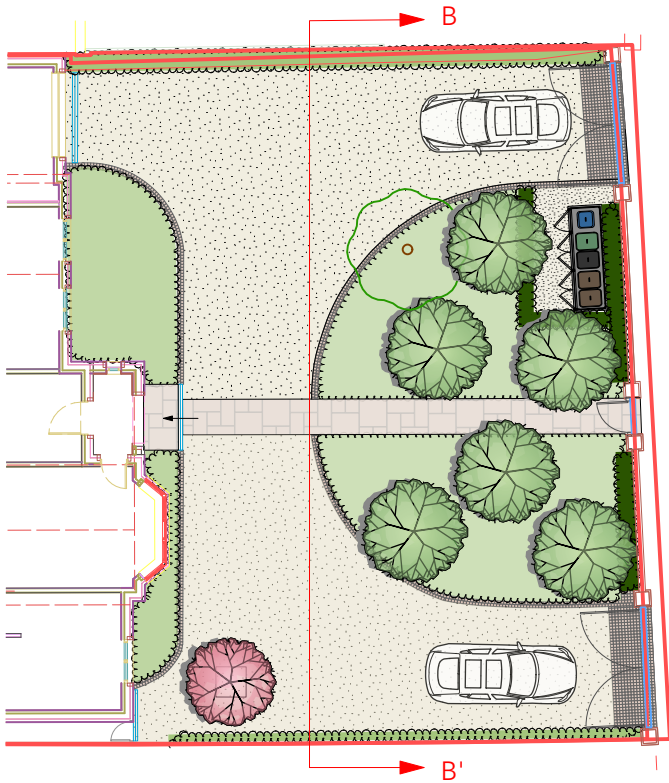


Fig 2. Elevation BB'
Scale 1:75



The Studio, Horticultural Place,
10, Heathfield Terrace,
Chiswick
London. W4 4JE

Project No:
RWA0096_11VR

Client Address:
11 View rd N6 4DJ

Revisions

No:	Date:	Details:

North Point:

Drawing No, Title & Date:
005-03 Proposed Front Garden Elevation
BB 20240325

Scale: As Noted	Paper Size: A3	
Sheet No: Sht-19	Drawn by: PD/RW	
Purpose	Sign Off	Issue Date
Information	RW	25/03/2024

Copyright.
Do not scale. Verify all dimensions
before starting work. Report any and all
discrepancies and omissions.