


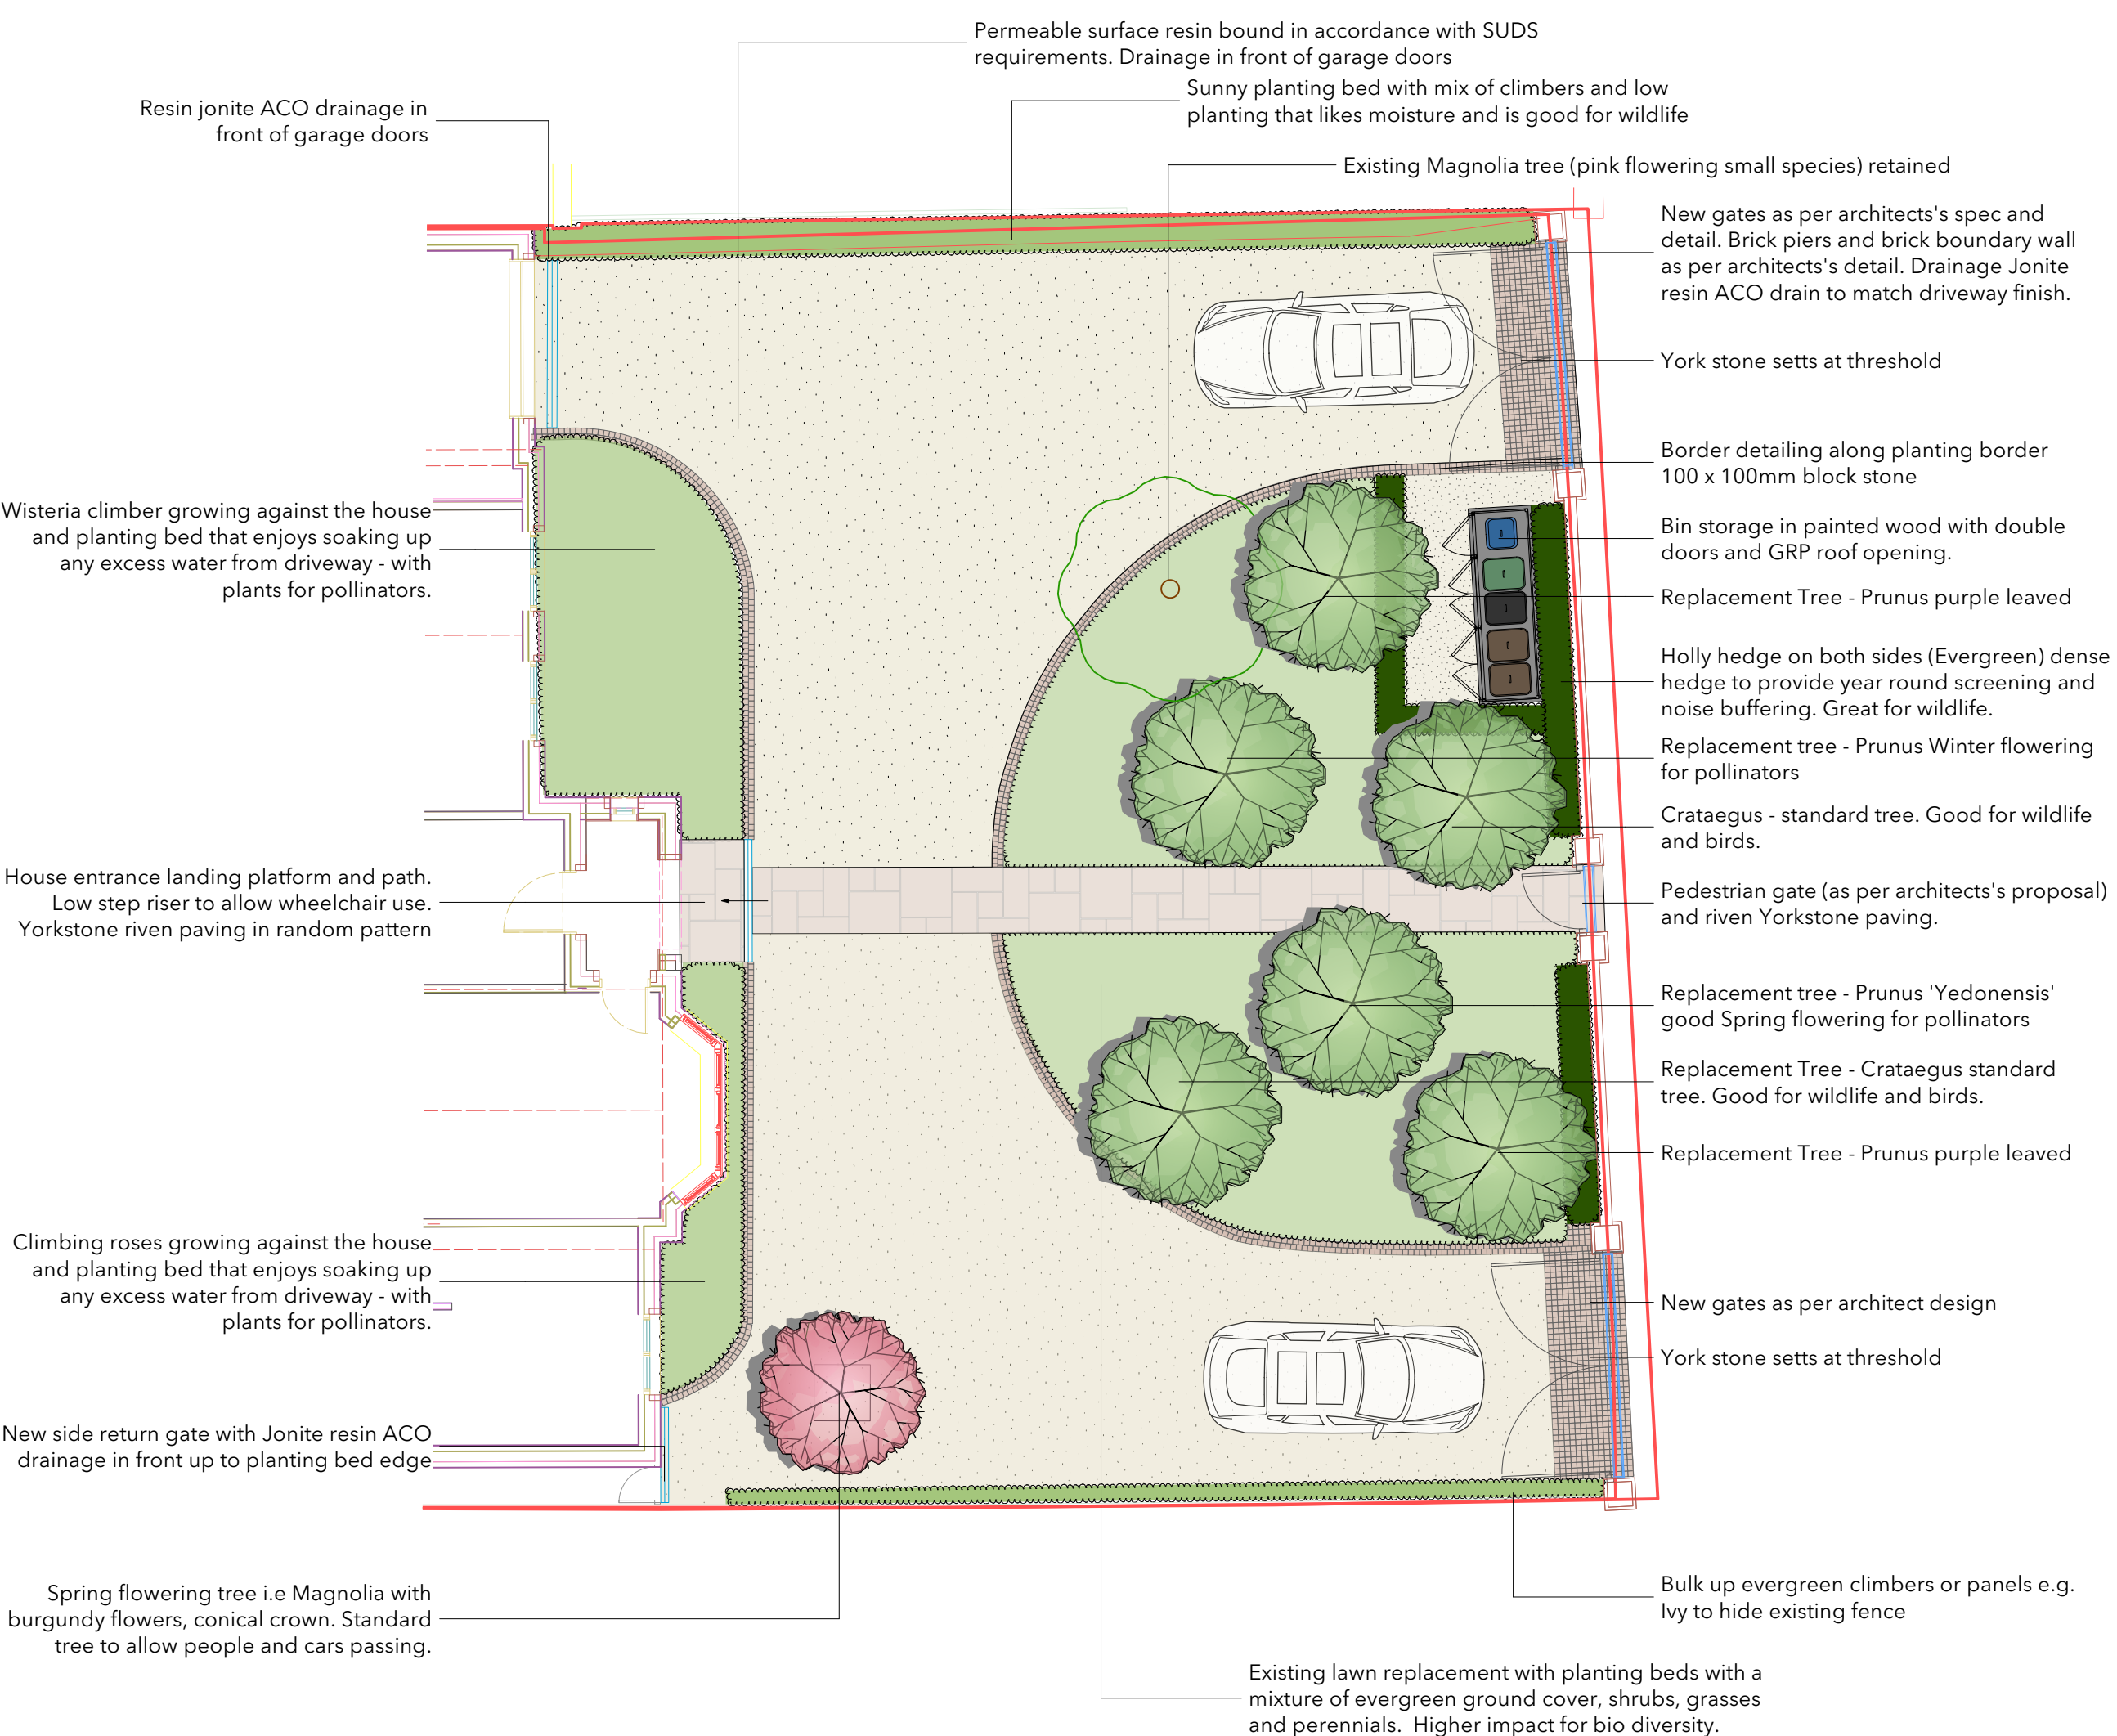

RUTH WILLMOTT
ASSOCIATES

The Studio, Horticultural Place,
10, Heathfield Terrace,
Chiswick
London. W4 4JE

Project No:
RWA0096_11VR

Client Address:
11 View rd N6 4DJ

Revisions

No:	Date:	Details:

North Point:

Drawing No, Title & Date:
005-01 Proposed Front Garden Layout
20240325

Scale: 1:110	Paper Size: A3	
Sheet No: Sht-17	Drawn by: PD/RW	
Purpose	Sign Off	Issue Date
Information	RW	25/03/2024

Copyright.

Do not scale. Verify all dimensions
before starting work. Report any and all
discrepancies and omissions.