




Elevation to View Road
1:50@A1

0 1 2 3 4 5 M

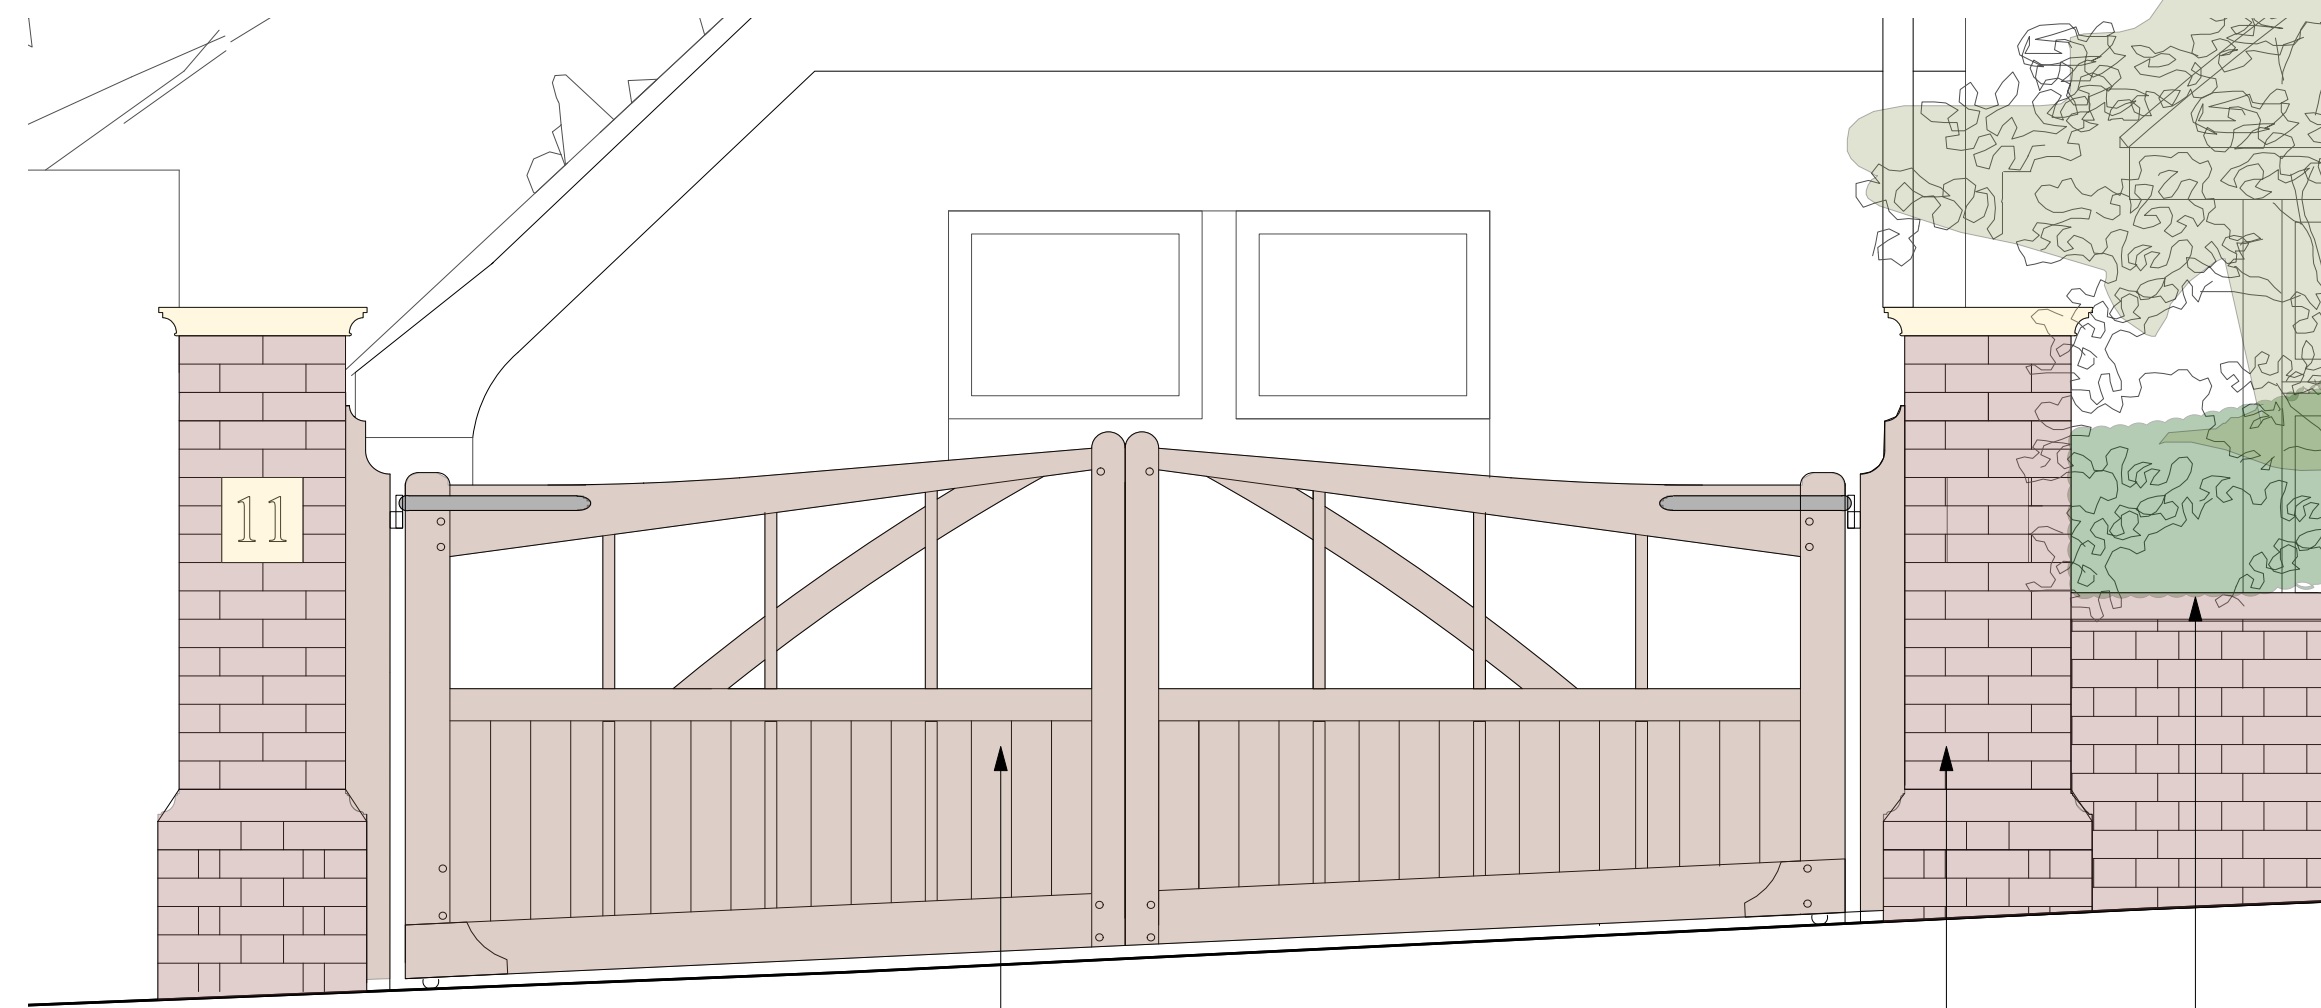

Detail Elevation - Vehicular Gate
1:20 @A1

0 1 2 M

Timber gates on black cast iron hinges

English bond brick: Freshfield Lane &
Portland Stone coping

Half-round coping with tile creasing



Detail Elevation - Pedestrian Gate
1:20 @A1

0 1 2 M

Letter slot locating to mail drop

Integrated intercom call panel

Important note

All dimensions in millimetres. Where dimensions are not given, drawings must not be scaled and the matter referred back to Charlton Brown Architects.

All dimensions and conditions are to be checked on site by the contractor prior to preparing drawings or commencing any work. The contractor is responsible for checking that there is no conflict between site dimensions and drawn dimensions.

In the event of any detail or dimensional conflict between Charlton Brown Architects drawings, the matter must be referred back to Charlton Brown Architects for clarification

Notwithstanding the above, this drawing may be scaled for planning purposes.

P1	26/03/2024	Planning Issue	LS
Rev	Date	Details	By

Charlton Brown Architecture & Interiors

The Belvedere, 2 Back Lane, Hampstead, London, NW3 1HL
Telephone +44(0)20 7794 1234
Email office@charltonbrown.com
Website www.charltonbrown.com

Client
Alistair & Paula Flutter

Project
11 View Road, N6 4DJ

Drawing Title
Front Wall and Gates

Date	Drawn	Checked
30/01/2024	LS	LS

Scale
AS NOTED

Issue Status
Planning

Project Number	Drawing Number	Revision
20055	PL-90-300	P1