





D



350mm

350mm

B

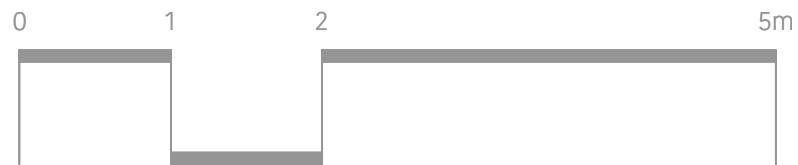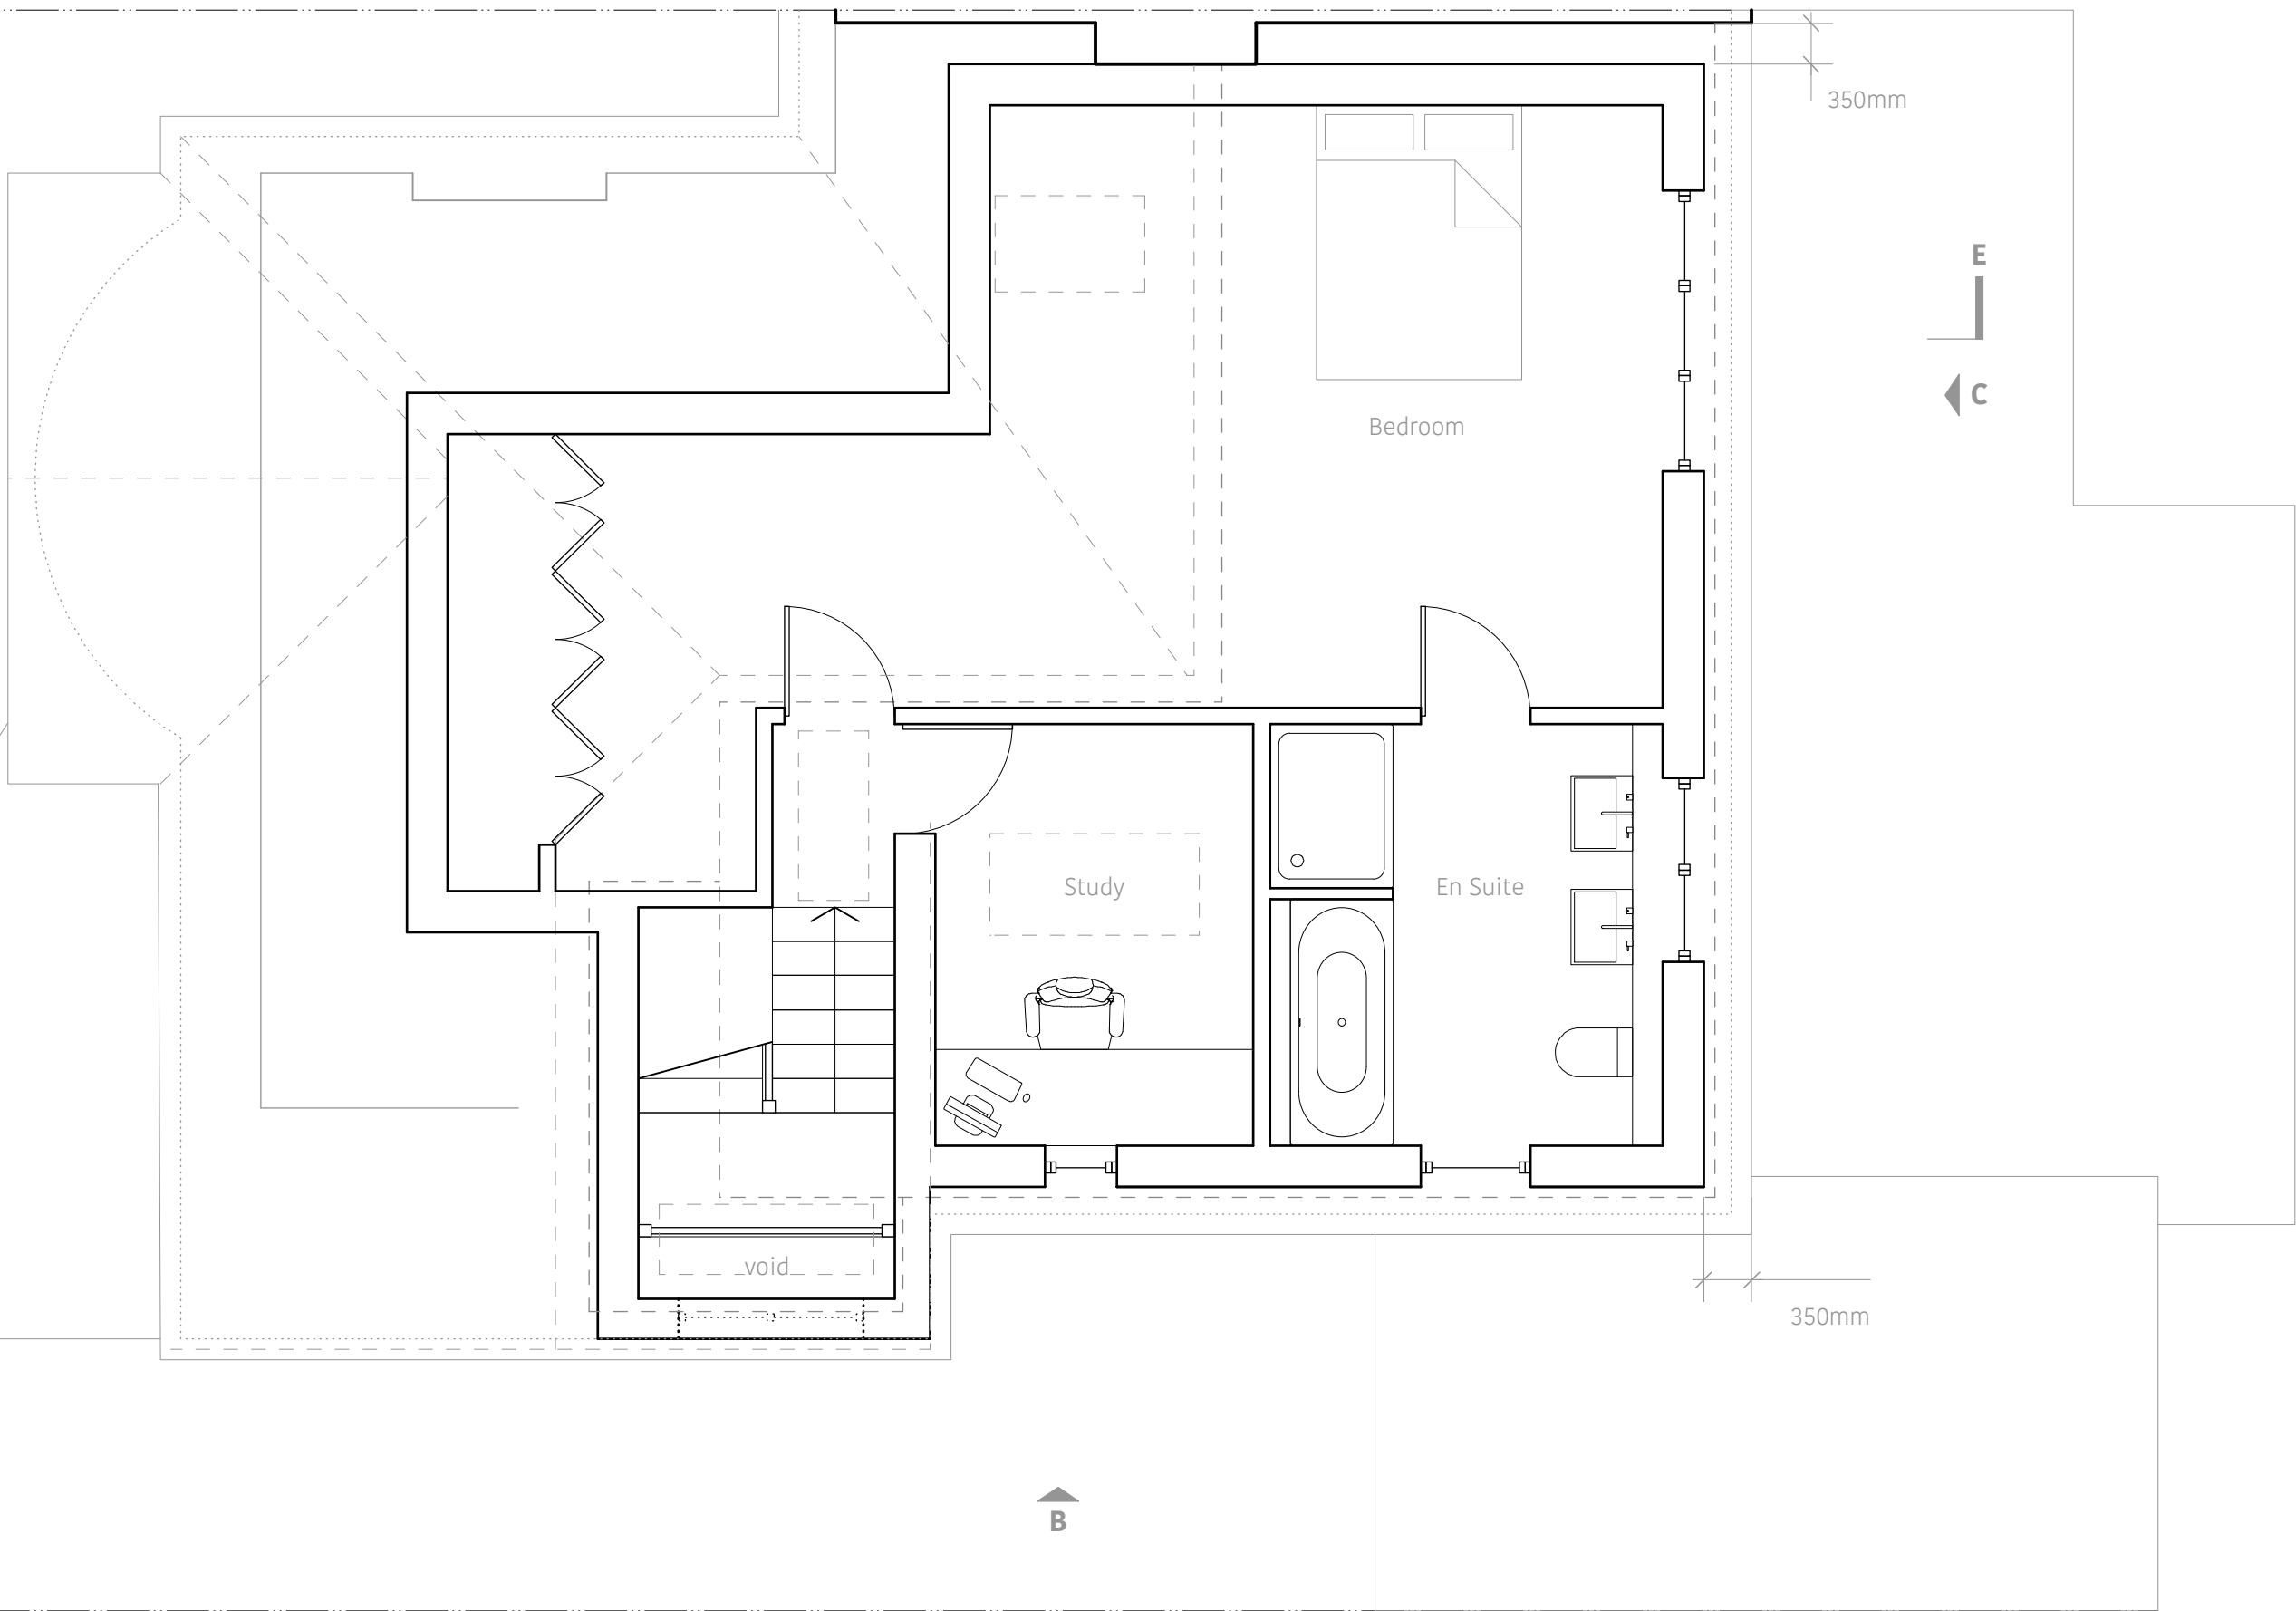

DESIGN DRAWING

STAGE 1

Grove Ave, N10 2AL

Proposed Loft Flr Plan

1: 50 @ A3

0008.3.33

rev _

