



EXISTING FIRST FLOOR

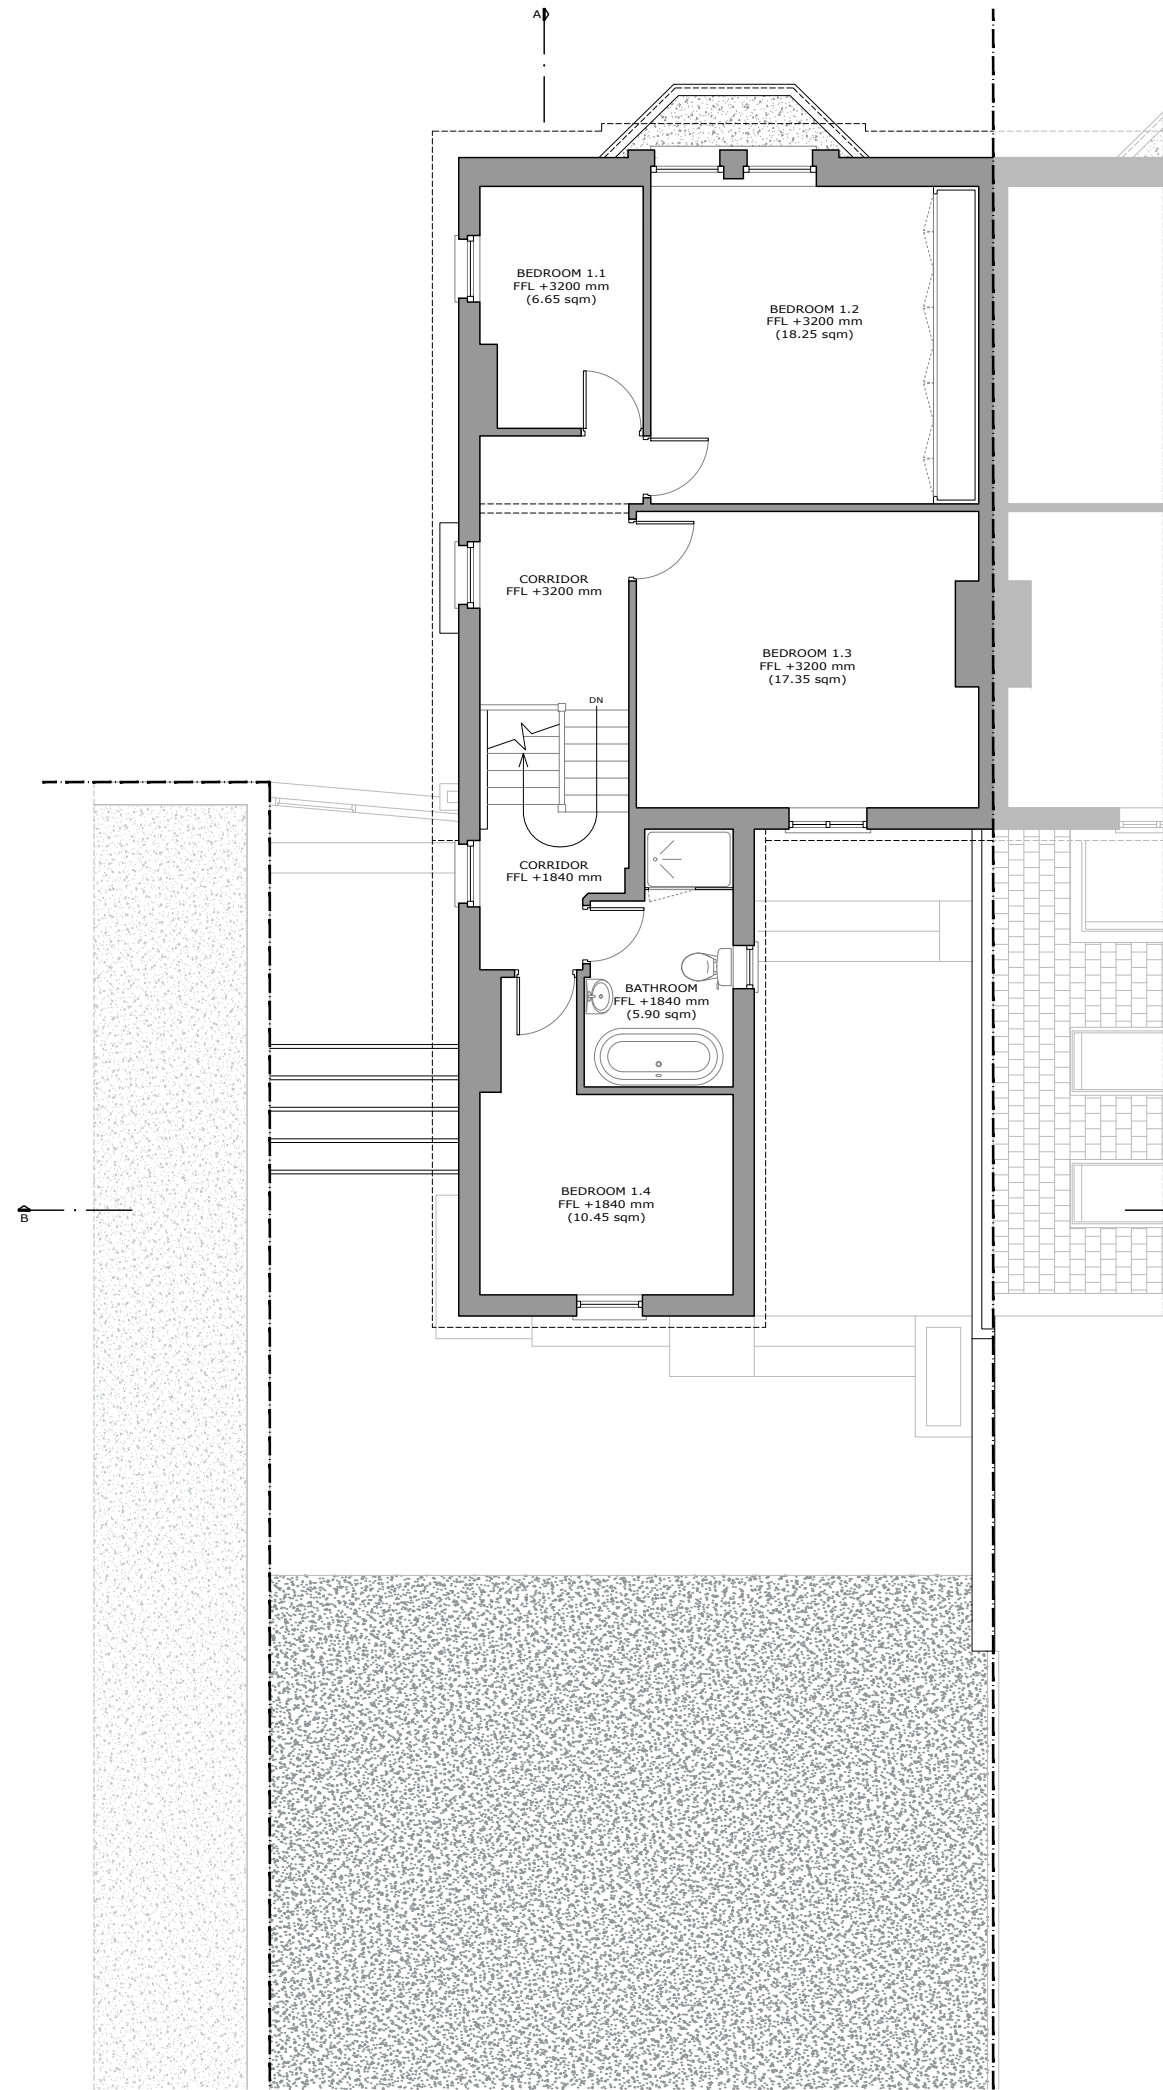

PROPOSED FIRST FLOOR

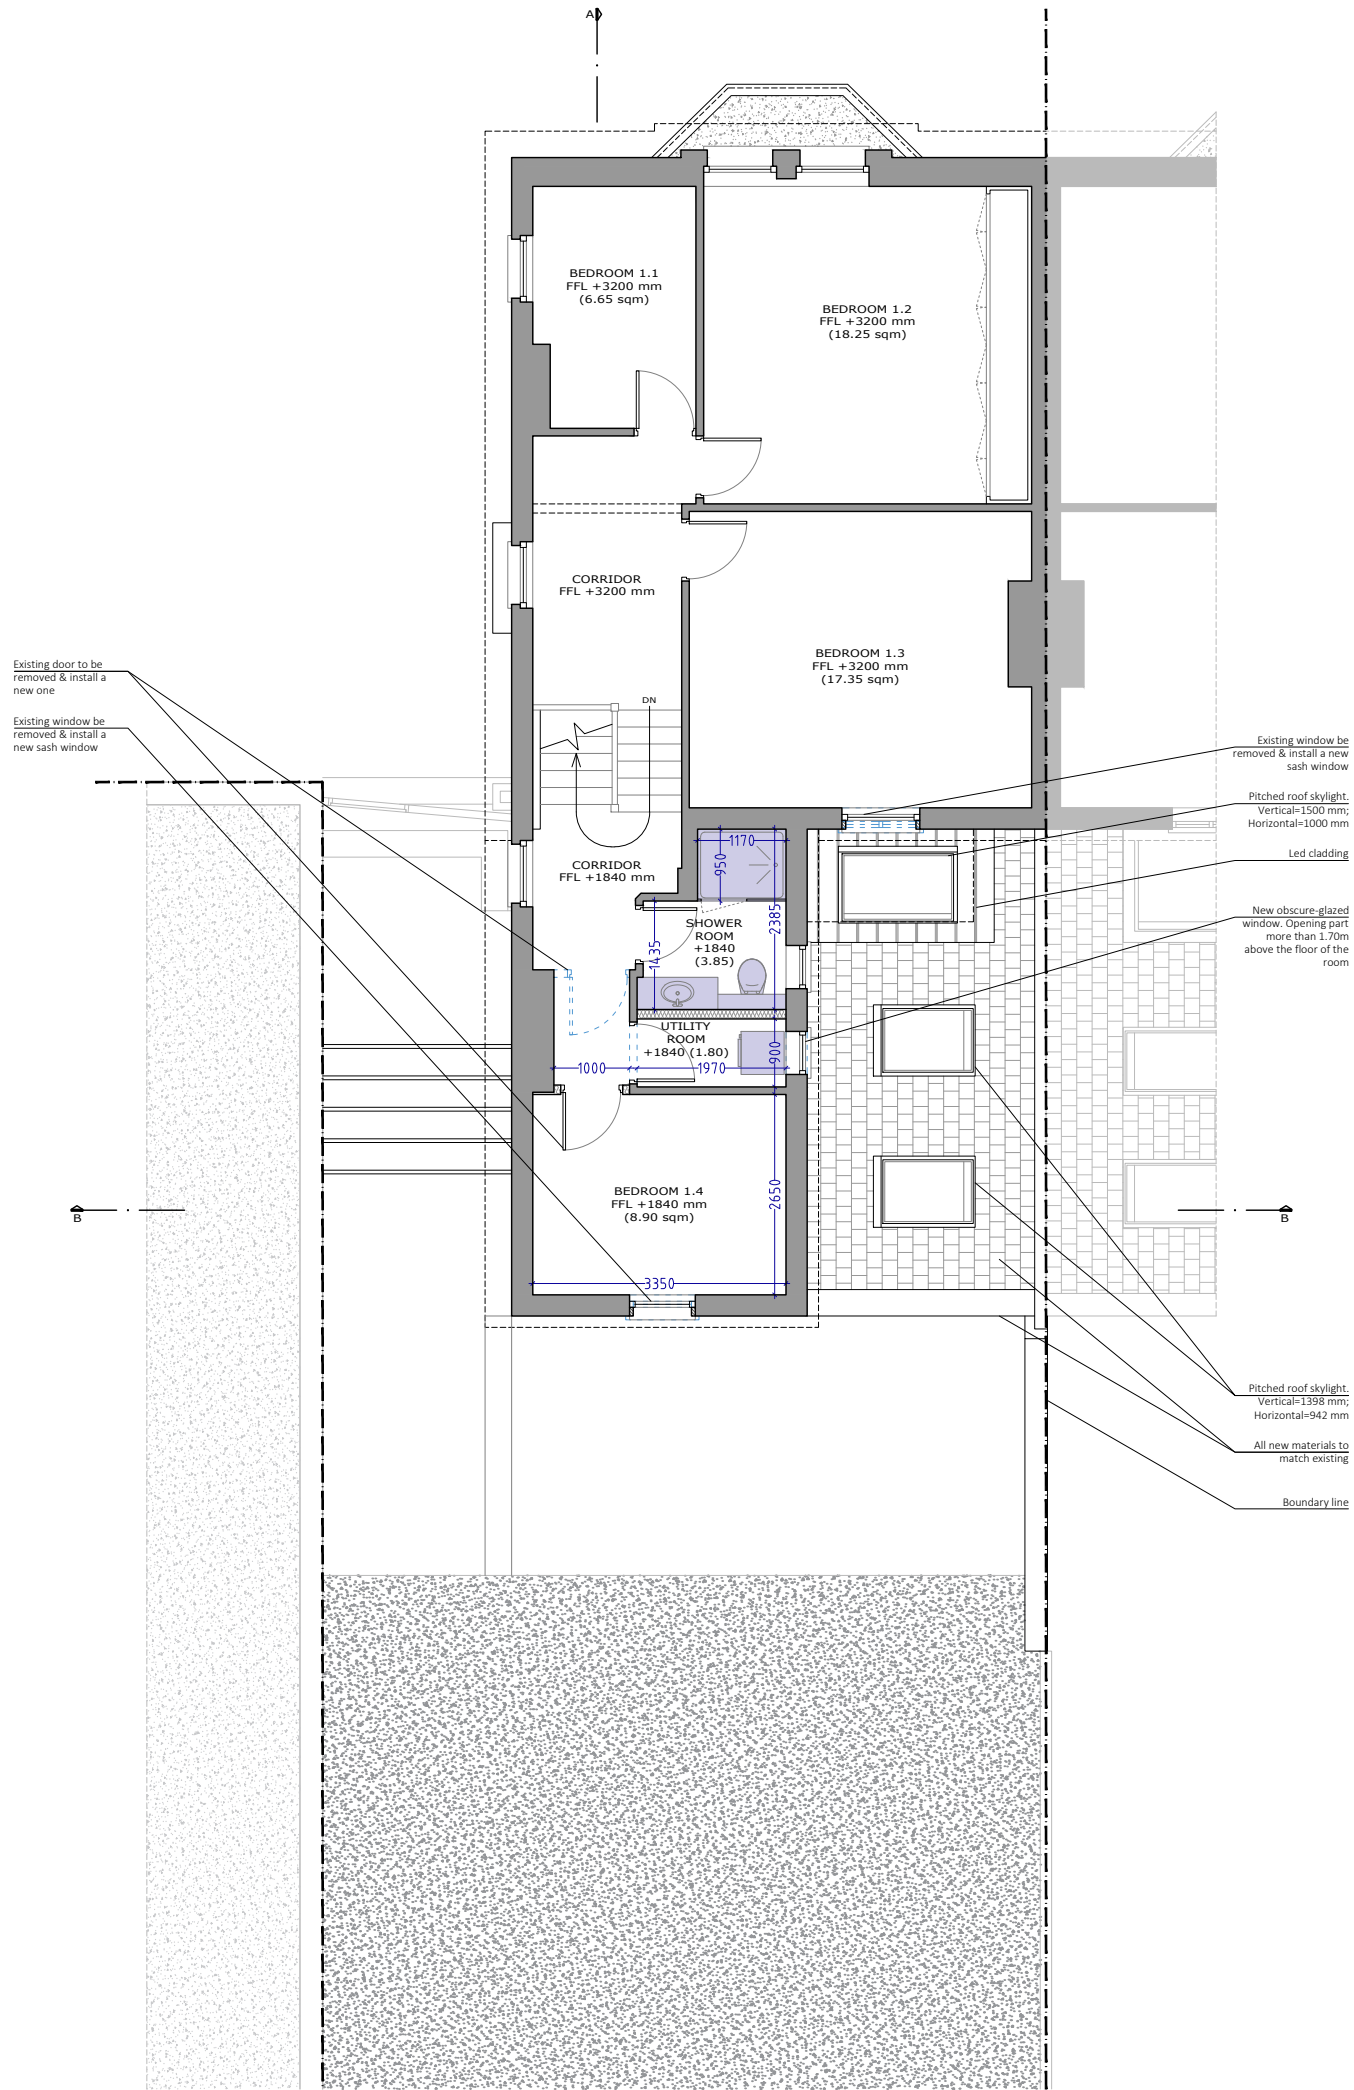

122 CARR ROAD
NORTHOLT
GREATER LONDON
UB5 4RF
TEL. 020 8248 8412
ARCHITECT@PROJECTIONARCHITECTS.COM
WWW.PROJECTIONARCHITECTS.COM




Chartered Practice



PLEASE NOTE

1. All dimensions to be verified on site.
2. All dimensions are in millimetres.
3. No work shall commence until all approvals and agreements have been obtained. These include, Planning, Building Regulations, Thames Water and Party Wall.
4. The Copyright of this drawing belongs to Projection Architects Ltd.

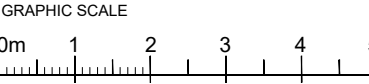

- NOTES:
- EXISTING WALL
 - DEMOLISHED WALL
 - PROPOSED NEW CAVITY WALL
 - PROPOSED STUD WALL
 - PROPOSED INTERNAL BLOCK WALL
 - PROPOSED EXTERNAL TIMBER WALL
 - BOUNDARY LINE



PROJECT

**SINGLE STOREY
REAR EXTENSION
& INTERNAL ALTERATIONS**

ADDRESS

1 Tivoli Road
London
N8 8RE

CLIENT

MR. DELLUC
& MS. CHANG

TITLE

**Existing & Proposed
First Floor**

DATE	02/04/2024	PROJECT NUM:	P-24.005
SCALE	1/100 (@ A3)	DRAWING NUM:	A-02
REV.	C	STATUS	PL