


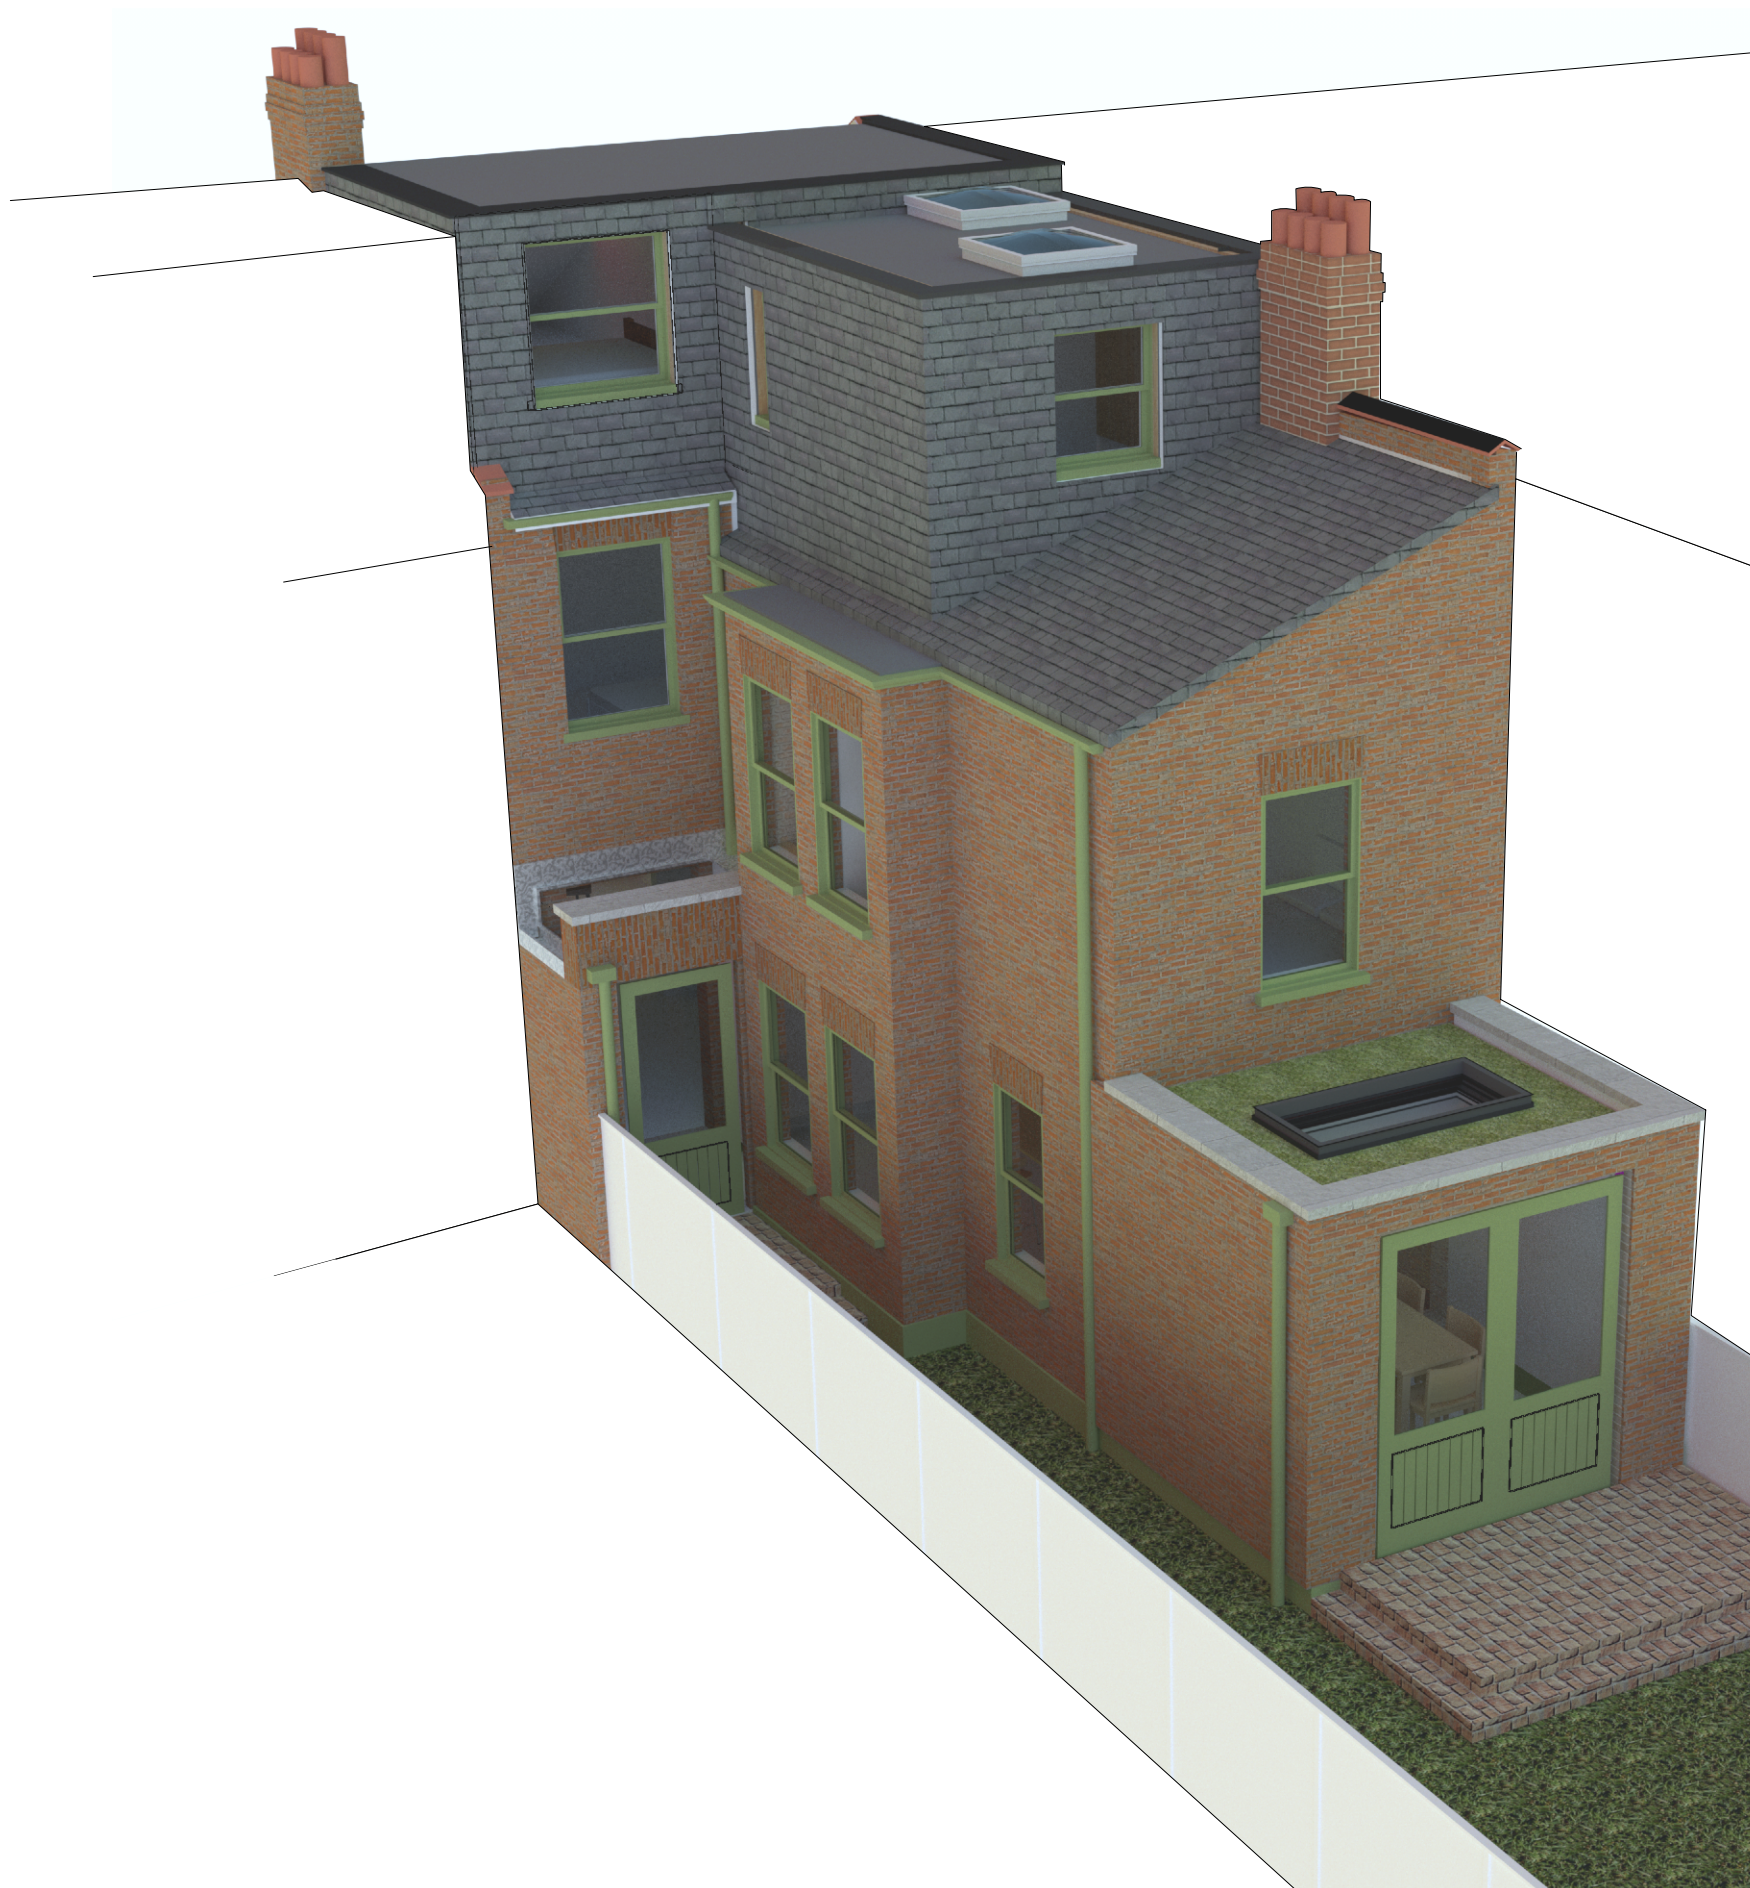

3D visualisation from the west

Rev	Planning Issue	Date
P3	Planning Issue	28.03.2024
P2	Planning Issue	12.02.2024
P1	Planning Issue	05.02.2024

James Pooley
architecture

james@jamespooleyarchitecture.com 55 Goring Road N11 2BT
www.jamespooleyarchitecture.com 07881 585857

15 Princes Avenue, London N22 7SB

Proposed 3D visualisation

scale: NTS @ A3 Date: JANUARY 2024 Drawn by: JP

PRI-016

P3

PLANNING