EXISTING SOUTHEAST SIDE ELEVATION

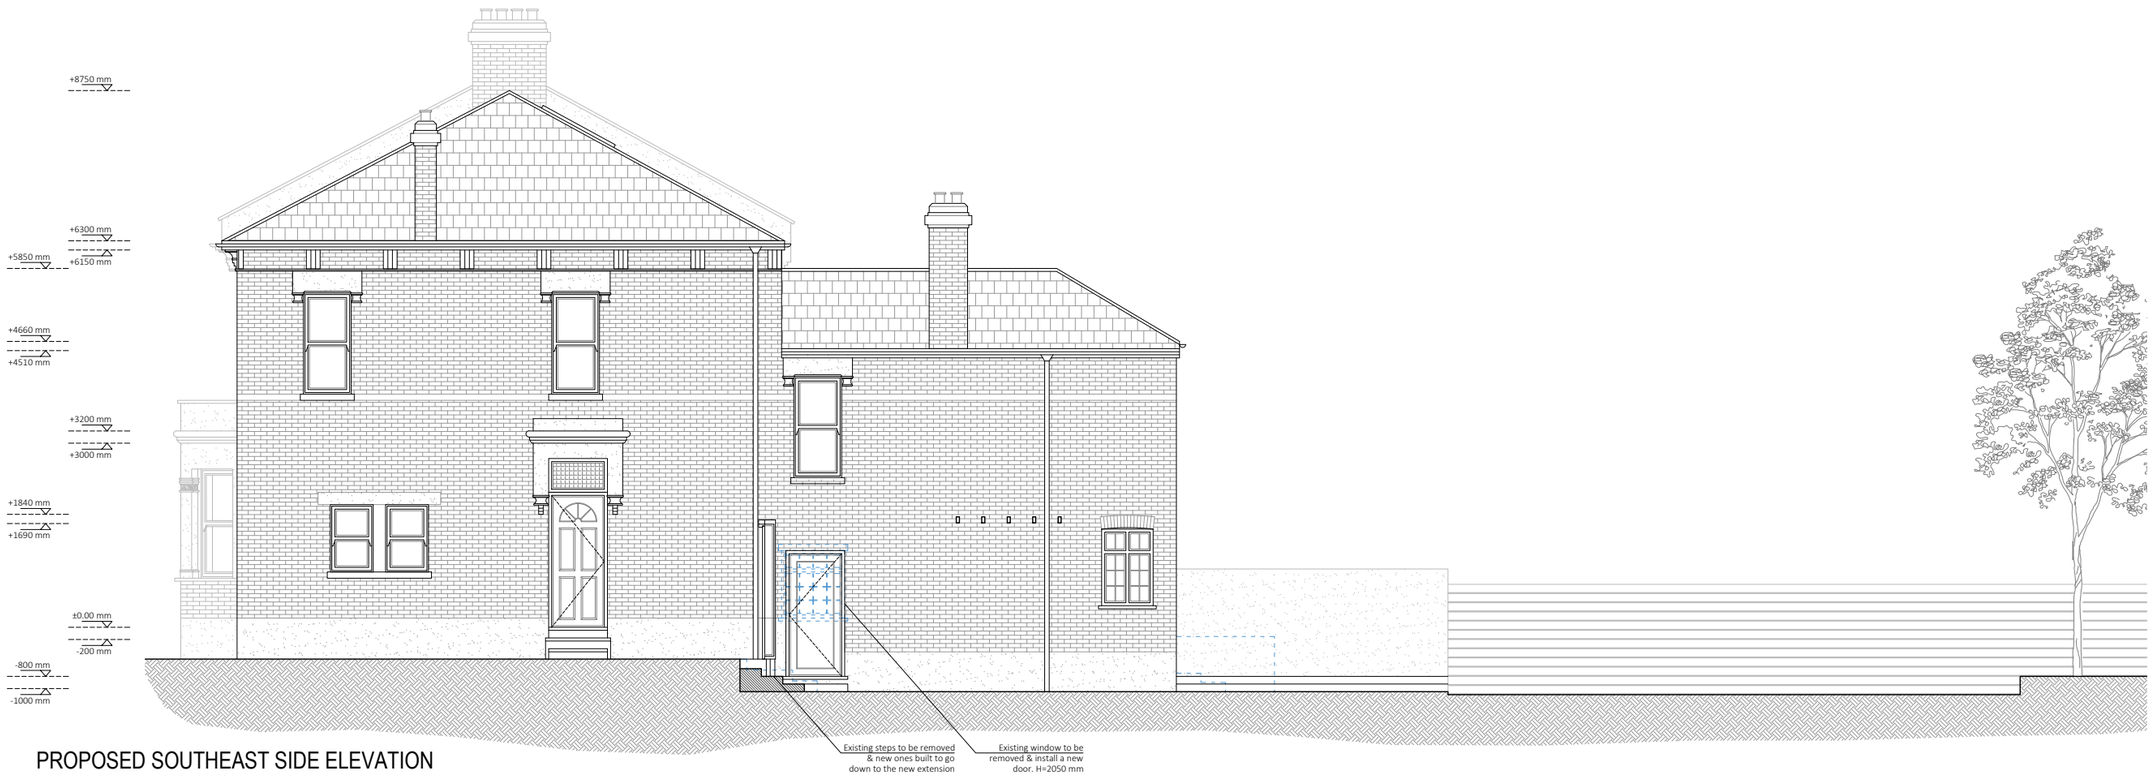

PROPOSED SOUTHEAST SIDE ELEVATION

projection ARCHITECTS

122 CARR ROAD
NORTHOLT
GREATER LONDON
UB5 4RF
TEL. 020 8248 8412
ARCHITECT@PROJECTIONARCHITECTS.COM
WWW.PROJECTIONARCHITECTS.COM

RIBA Chartered Practice

arb Architects Registration Board

PLEASE NOTE

1. All dimensions to be verified on site.
2. All dimensions are in milimetres.
3. No work shall commence until all approvals and agreements have been obtained. These include, Planning, Building Regulations, Thames Water and Party Wall.
4. The Copyright of this drawing belongs to Projection Architects Ltd.

GRAPHIC SCALE

0m 1 2 3 4 5

NOTES:

- EXISTING WALL
- DEMOLISHED WALL
- PROPOSED NEW CAVITY WALL
- PROPOSED STUD WALL
- PROPOSED INTERNAL BLOCK WALL
- PROPOSED EXTERNAL TIMBER WALL
- BOUNDARY LINE

PROJECT

SINGLE STOREY
REAR EXTENSION
& INTERNAL ALTERATIONS

ADDRESS

1 Tivoli Road
London
N8 8RE

CLIENT

MR. DELLUC
& MS. CHANG

TITLE

Existing & Proposed
Southeast Side Elevation

DATE	PROJECT NUM:
02/04/2024	P-24.005
SCALE: 1/100 (@ A3)	DRAWING NUM:
REV.: C / STATUS: PL	A-07