


All drawings & designs are subject to final approval by the assigned Principal Designer, local authority and fire officer, which is the responsibility of the client.

All dimensions to be checked on site. Dimensions shown in millimetres.

General Notes:

KEY:

Ø Exterior Light

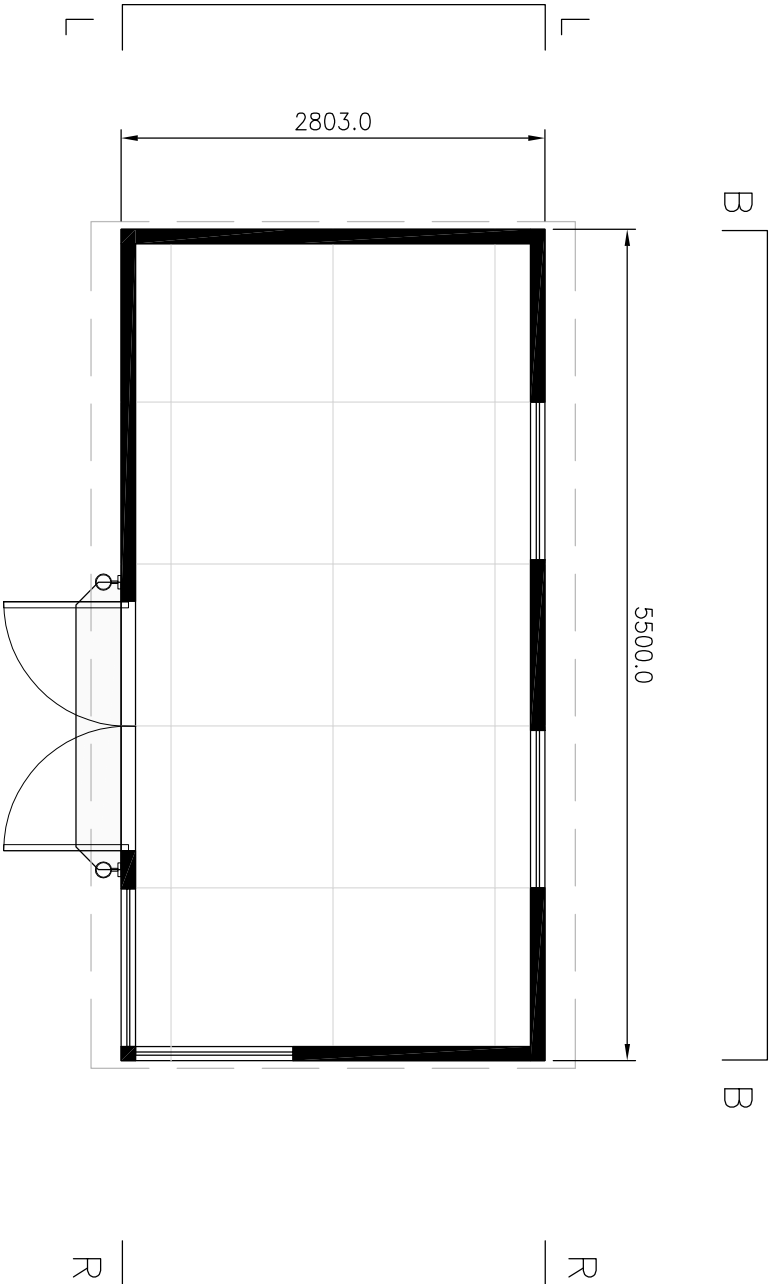

F | F



PLAN VIEW
SCALE 1:50

PLAN - PROPOSED

Drawing No.	KS262P01A
Date	09 02 2024
Scale	1-50 A3

Project: KS262
KEY STUDIO 5.3x2.6 2024
SMART OFFICE
PLAN PROPOSED

Installation Address:
Flat B
84 Stapleton Hall Road
London
N4 4QA

Edward Oelmann
Flat B
84 Stapleton Hall Road
N4 4QA

Thurston Park
Church Road, Thurston
Bury St Edmunds
Suffolk, IP31 3NN
0800 242 5559
www.smartgardenoffices.co.uk

No.	Revision/ Issue	Date
A	STUBBED ROOF	29.02.24