



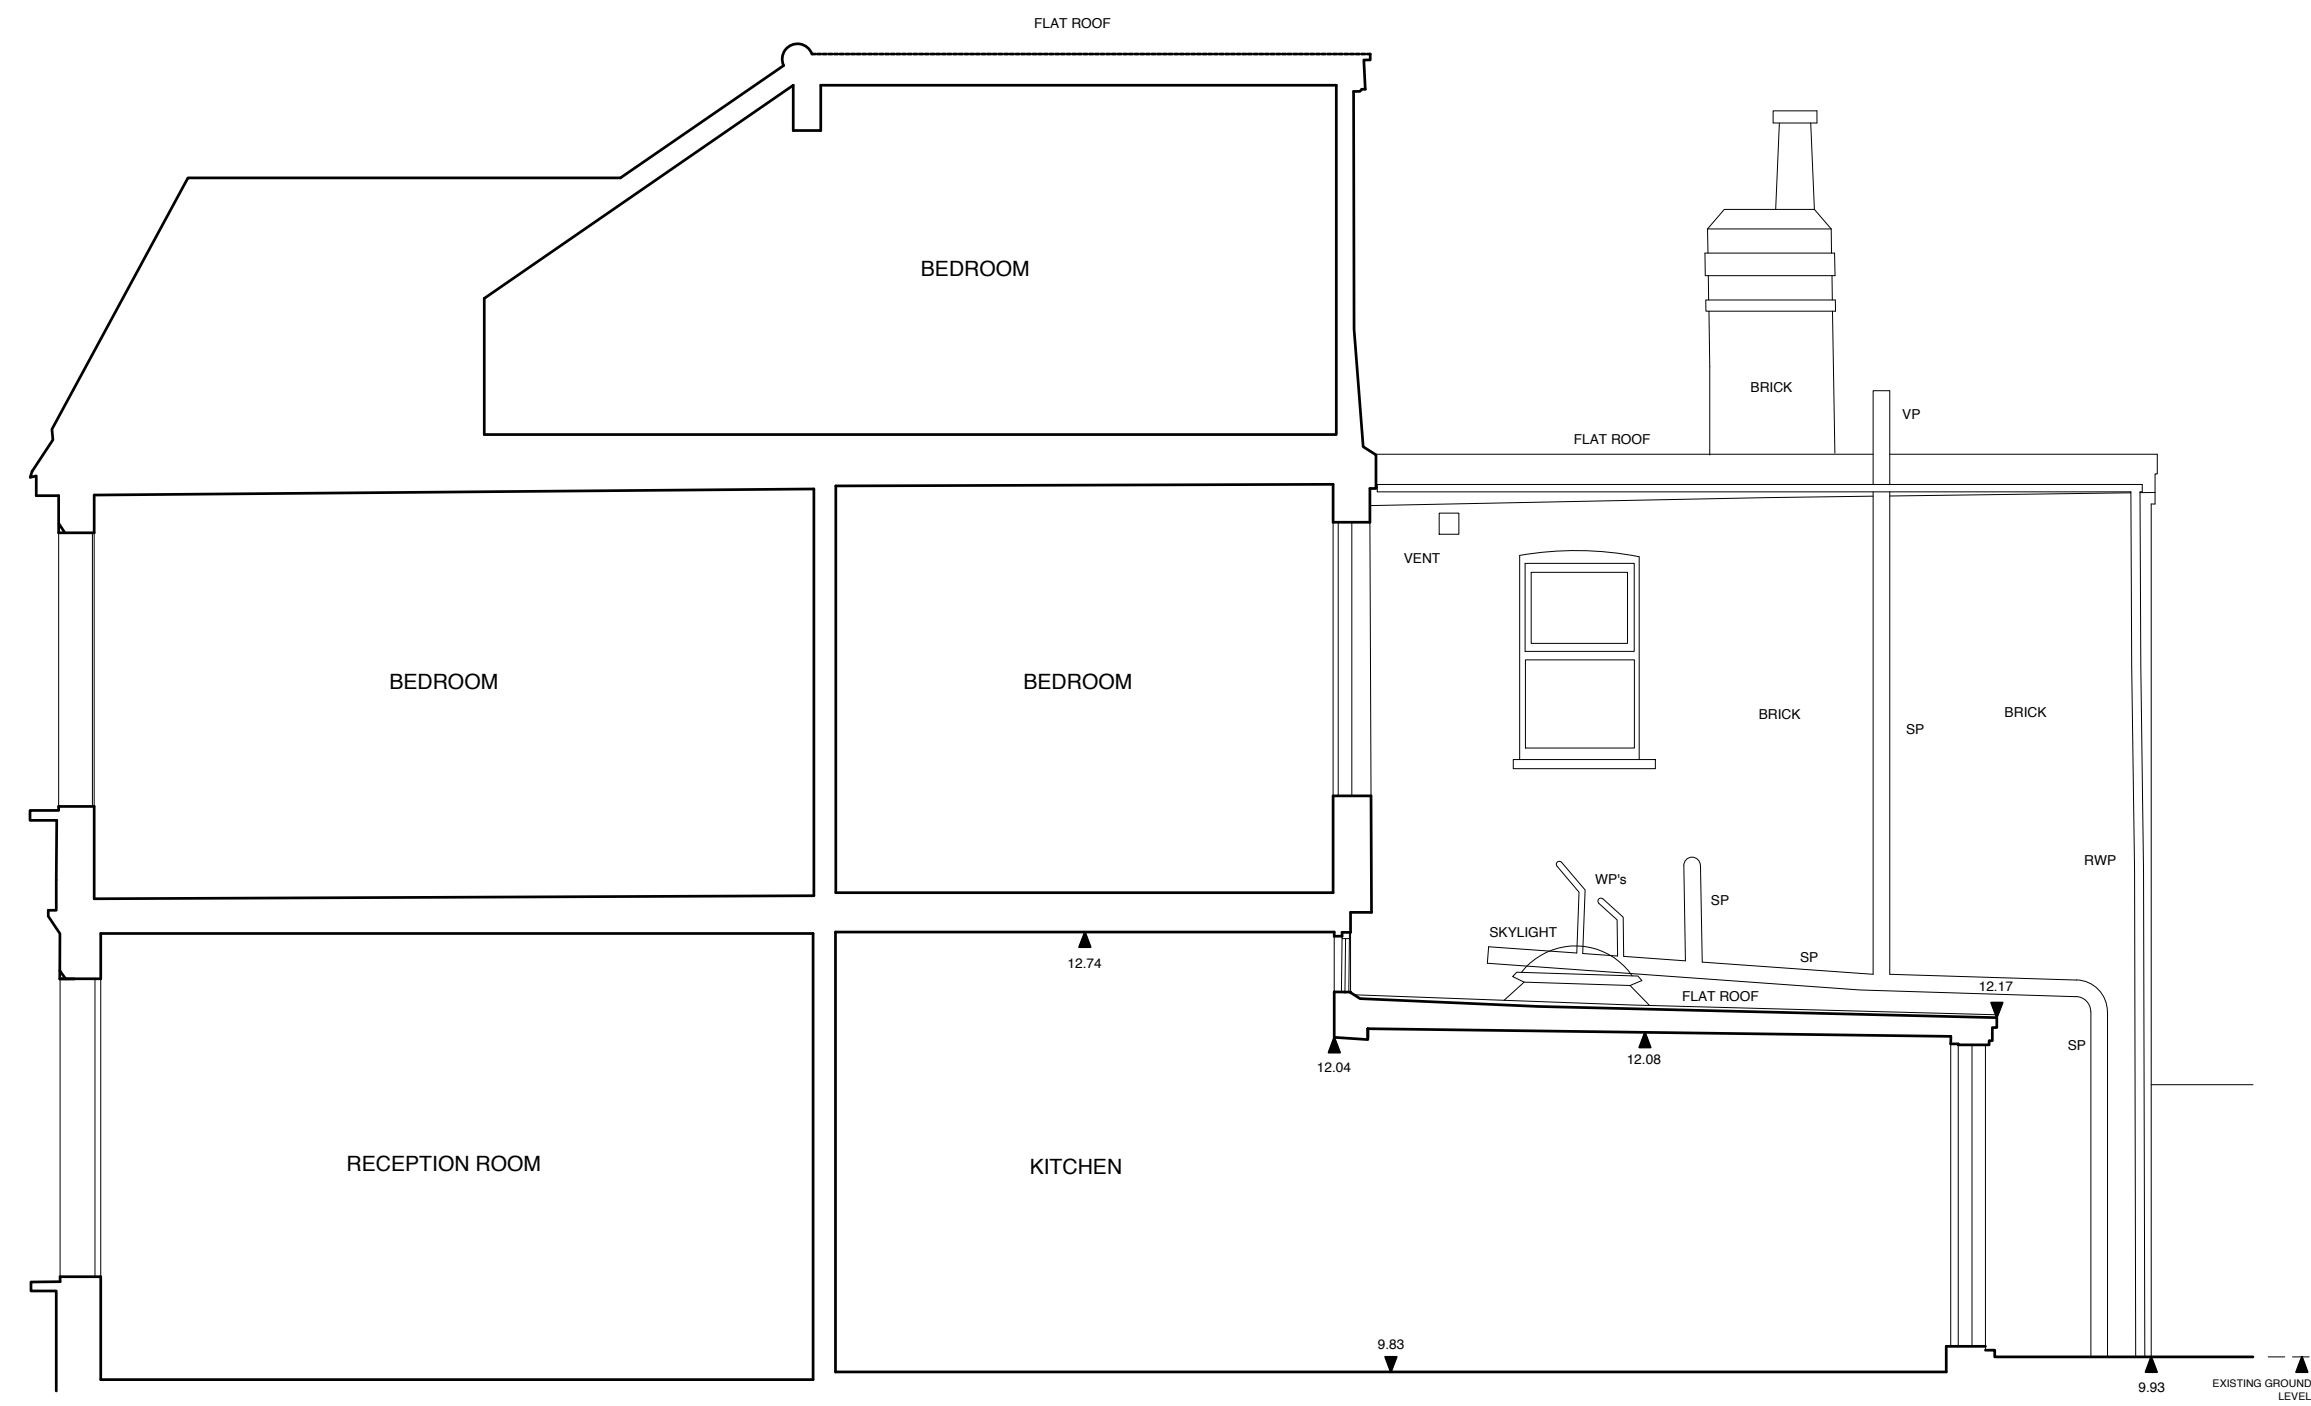


© 2024 Above Arbitrary Design

EXISTING SECTION A-A

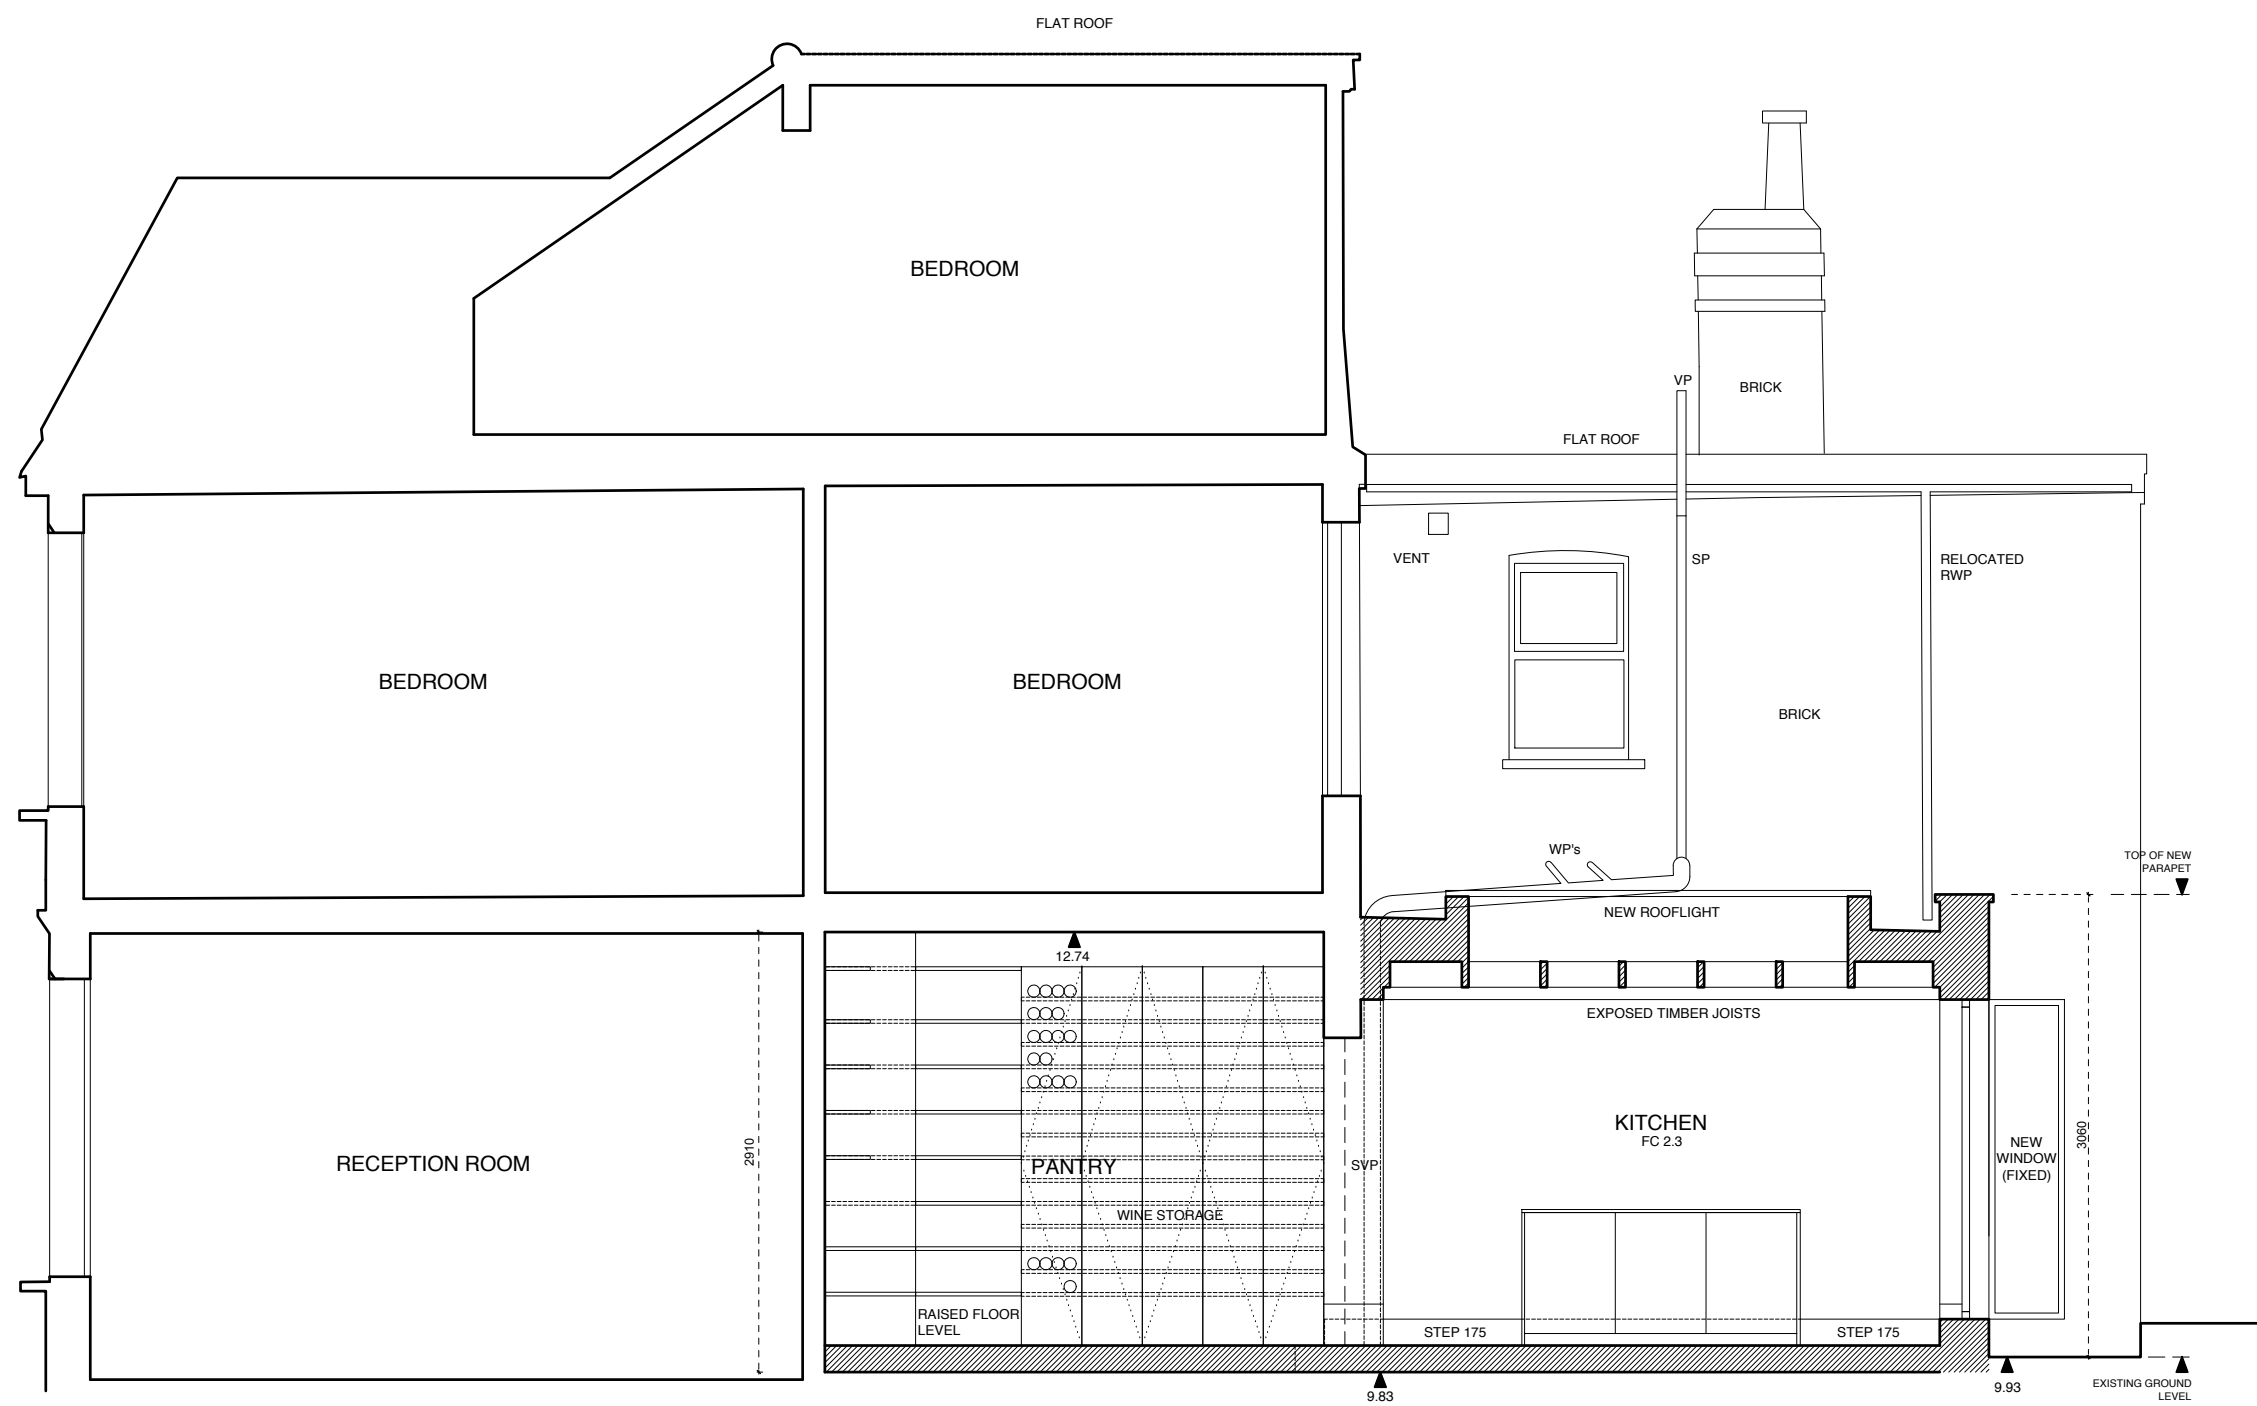


© 2024 Above Arbitrary Design

PROPOSED SECTION A-A

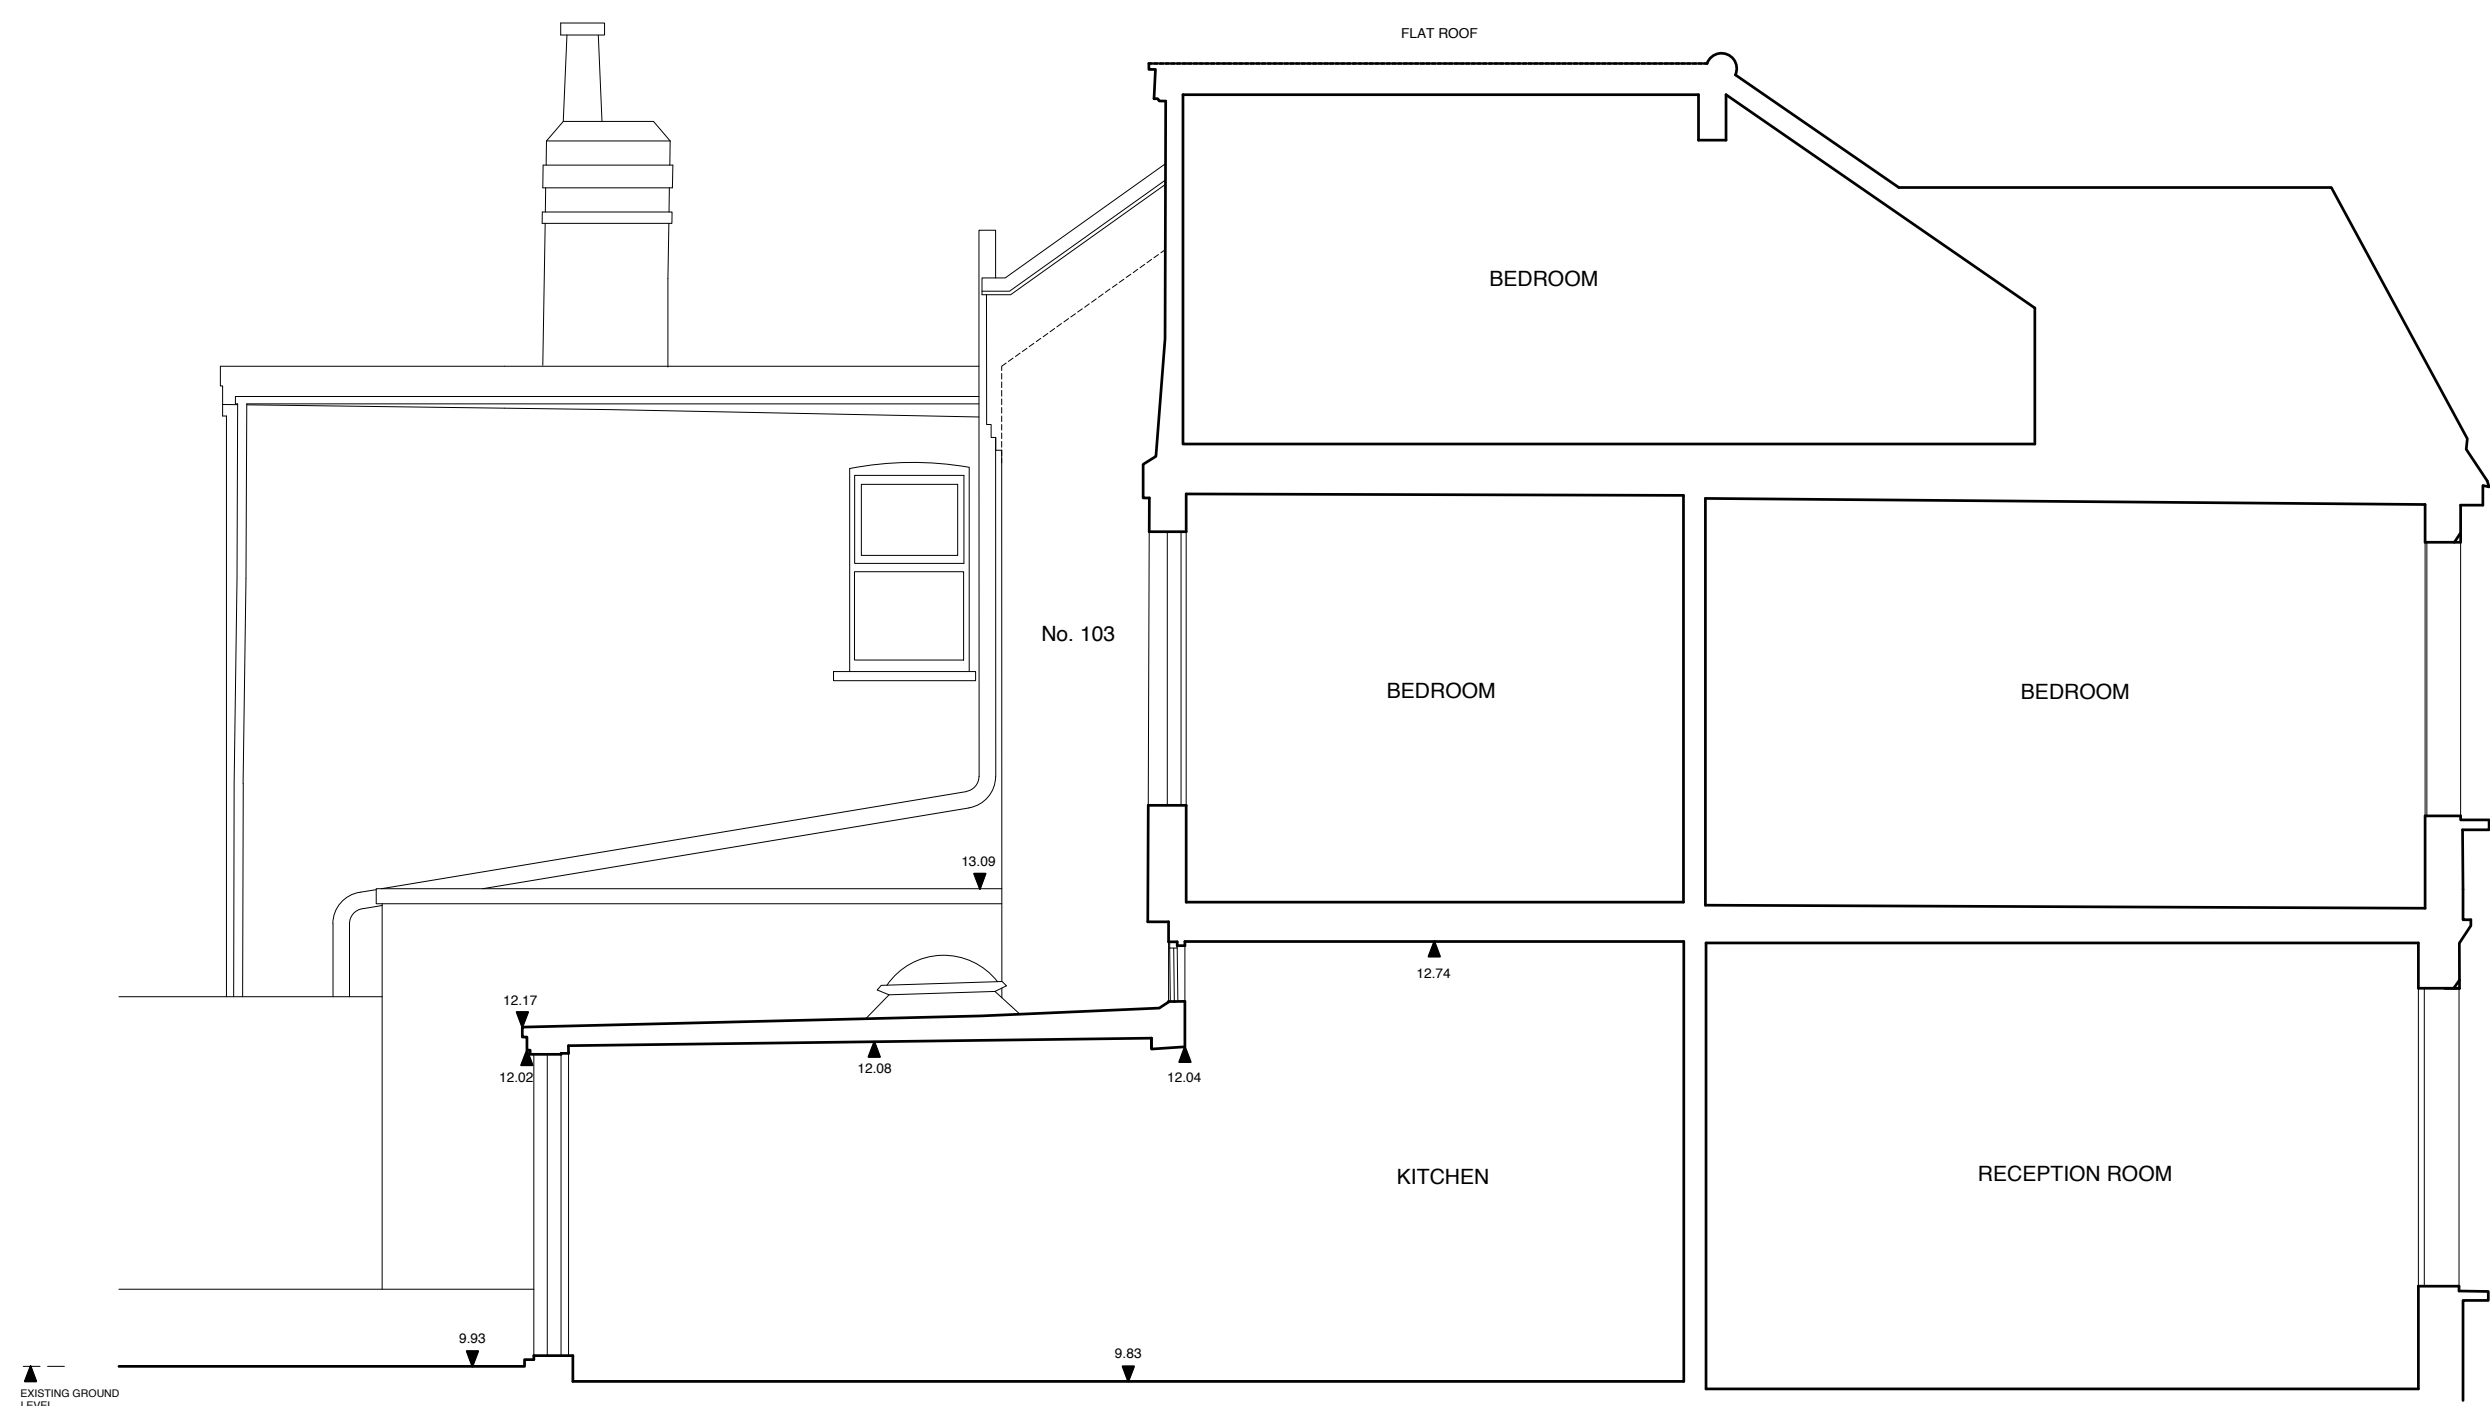

© 2024 Above Arbitrary Design

EXISTING SECTION B-B

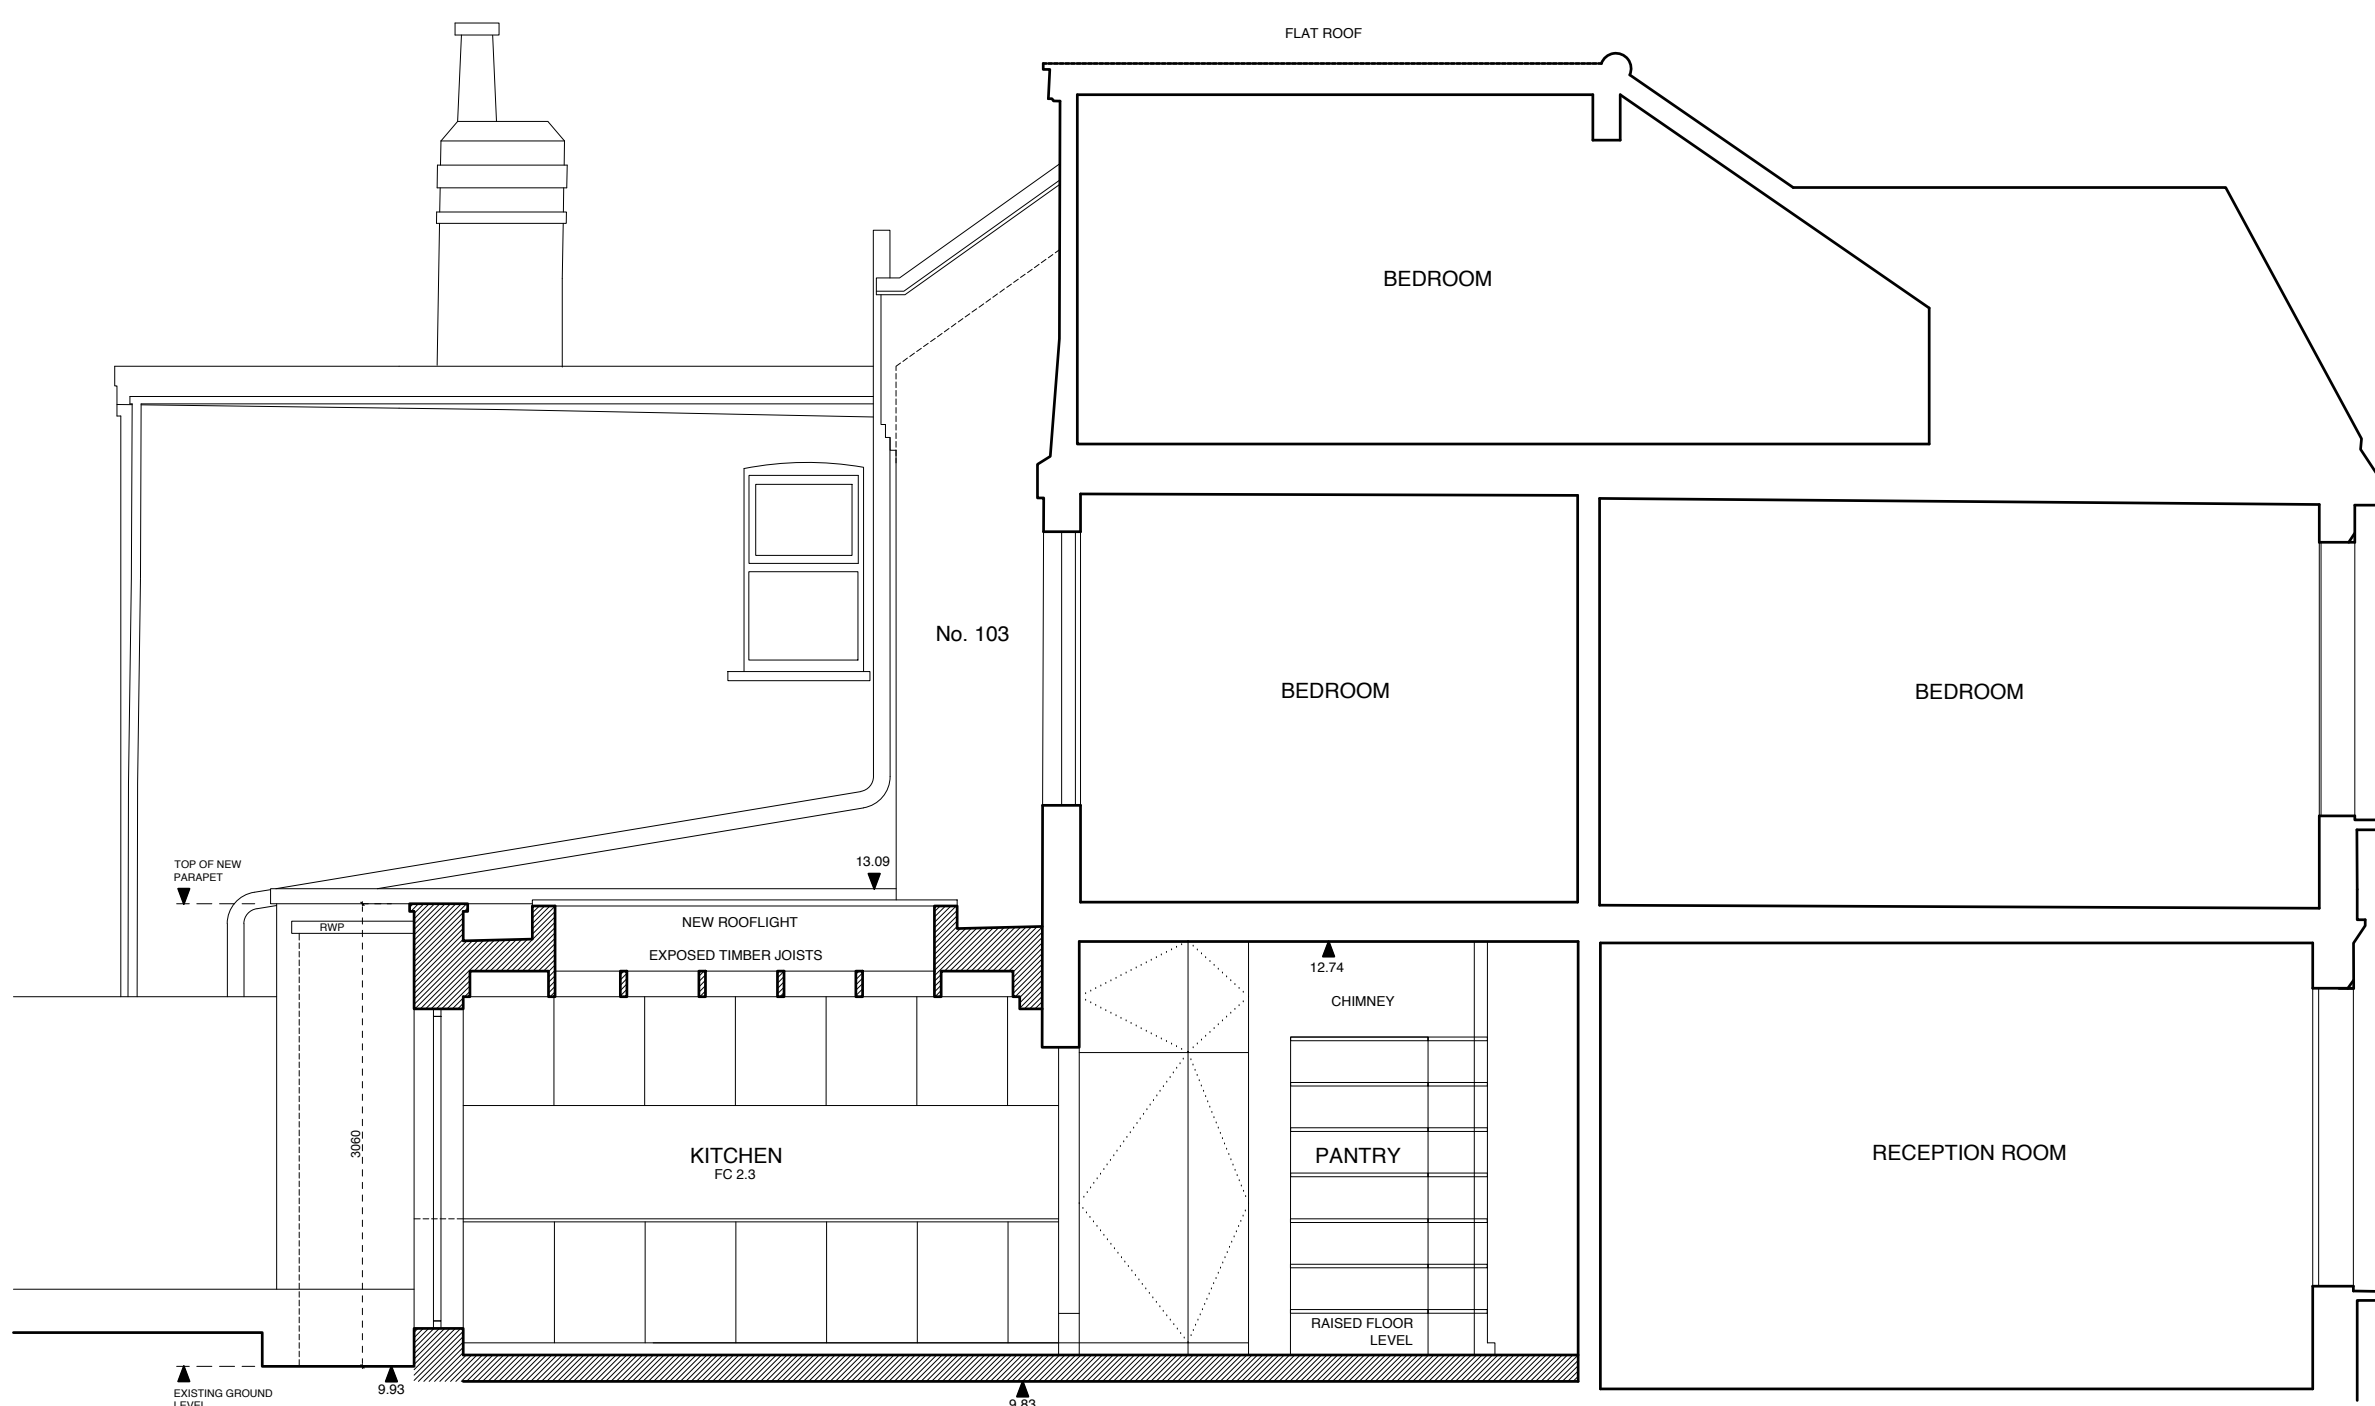

© 2024 Above Arbitrary Design

PROPOSED SECTION B-B

- **EXISTING MATERIALS:**
 - WALLS: RED (FRONT) AND YELLOW (REAR) SOLID
 - BRICKWORK
 - ROOFS: SLATE ROOFING
 - WINDOWS: WHITE UPVC-FRAMED AND TIMBER-FRAMED DOUBLE-GLAZED
- **PROPOSED EXTENSION MATERIALS:**
 - WALLS: METAL CLAD WITH BRICK PLINTH
 - ROOFS: EXPOSED TIMBER JOISTS WITH METAL CLAD PARAPET
 - WINDOWS: NARROW PROFILE POWDER-COATED METAL-FRAMED DOUBLE-GLAZED

SCALE BAR (M)

0 1 2 3 4

ZMINKOWSKA DE BOISE ARCHITECTS

PROJECT NAME: 101 VICTORIA ROAD

DRAWING NAME: EXISTING AND PROPOSED SECTIONS

DRAWING STATUS: PLANNING

DRAWING NUMBER: 2307.005

DATE: MARCH 2024

SCALE: 1:50 @ A0