ISSUE DATE	AMENDMENT	BY
A 04.02.24	DA ISSUE	BL

Existing Site Plan
Proposed Rear Extension

SCALE 1:500@A3

0 5 10 15 20 25
Metres

Project : Proposed Side Extension

Address : 231 Wightman Road
LONDON
N8 0BA

Drawing no : 231_WR_PA_07
Issue :
Date : 04/02/24

VIRTUE ARCHITECTURE

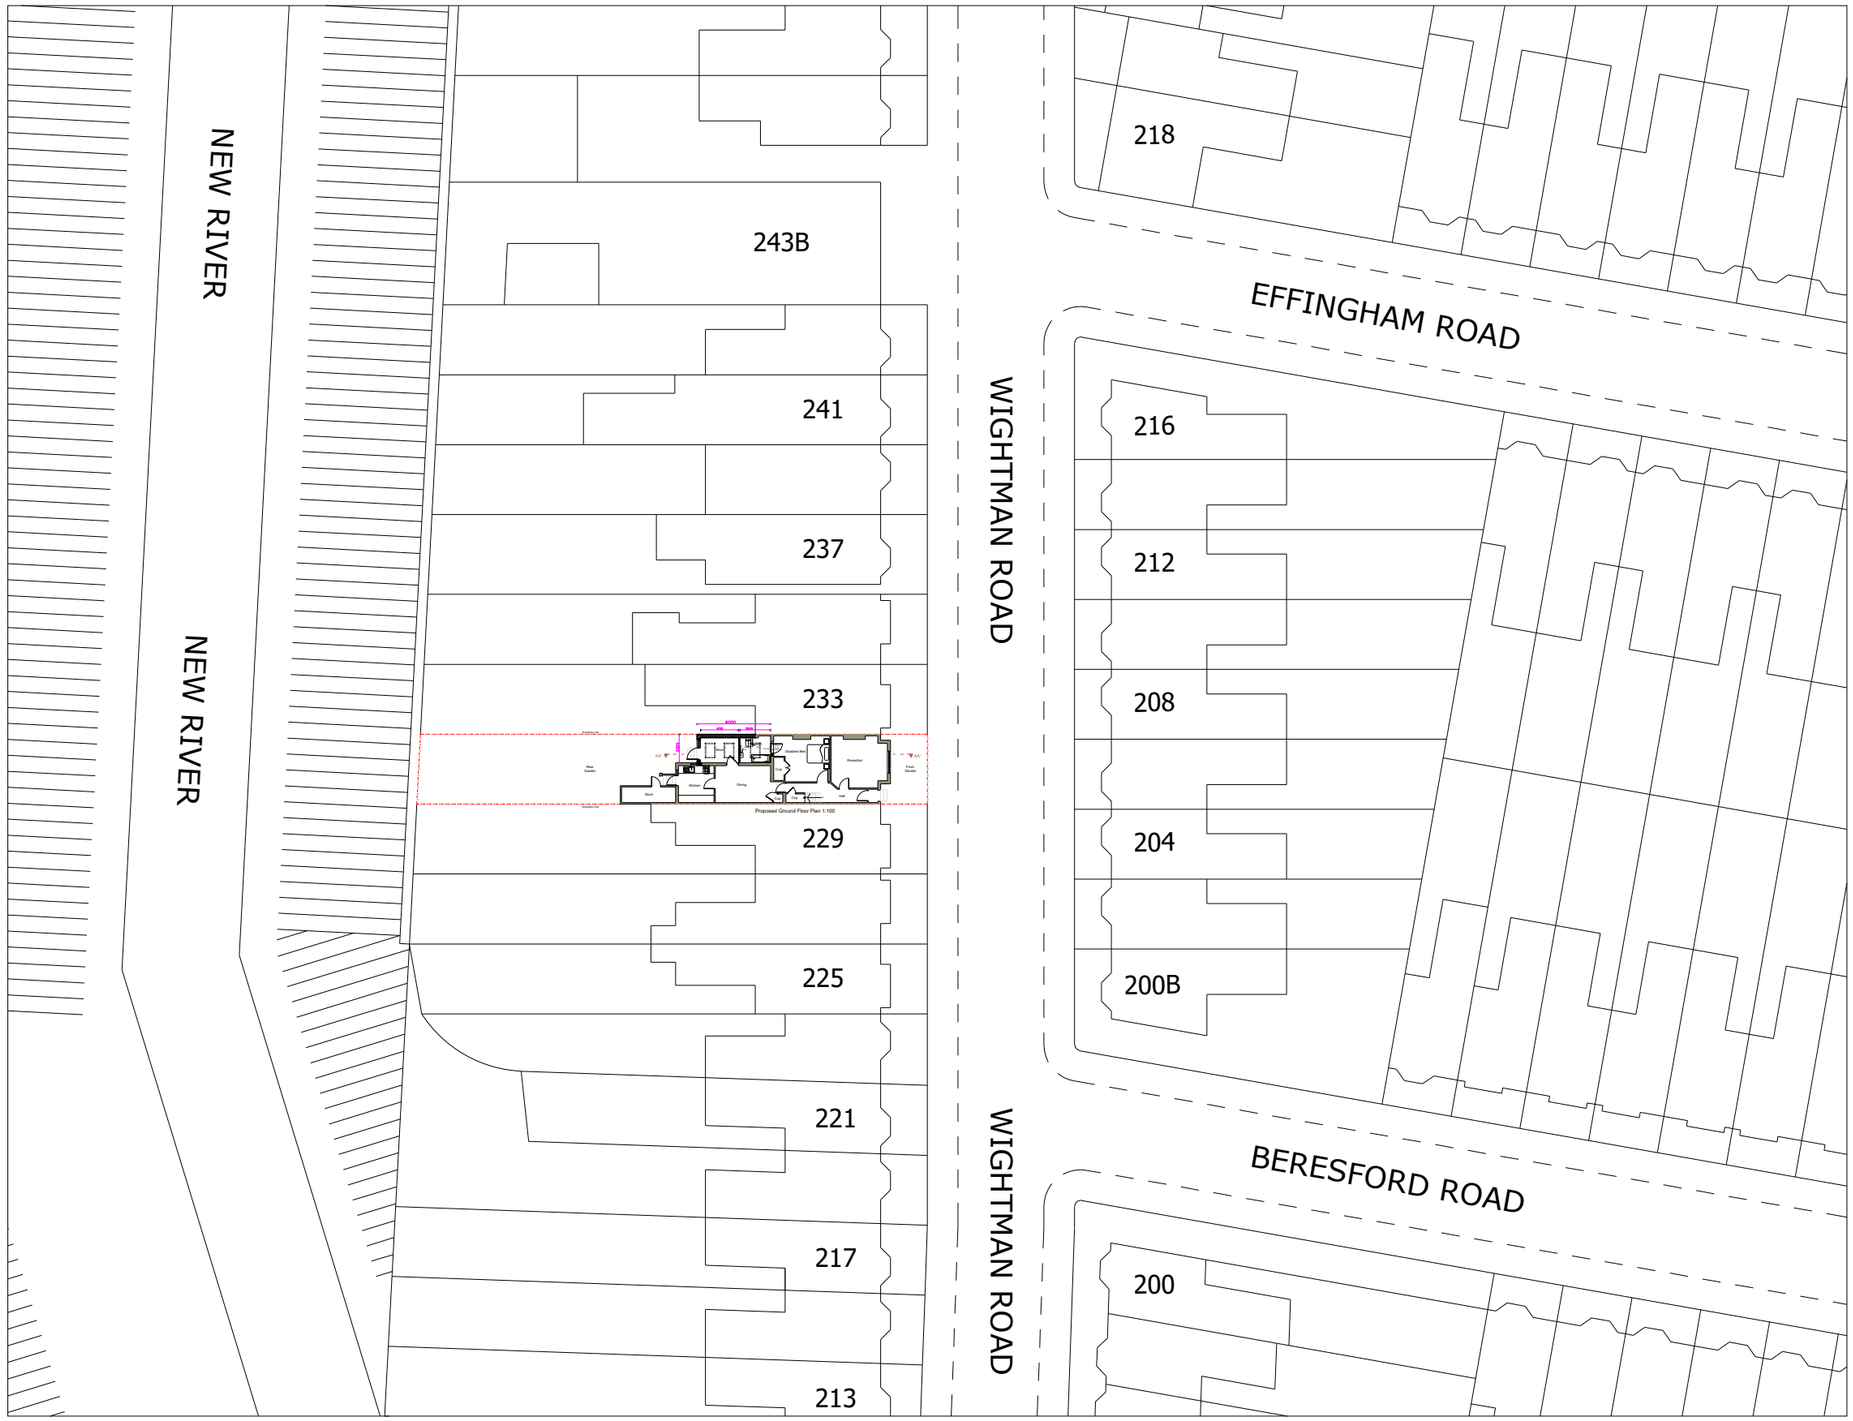

ISSUE DATE		AMENDMENT	BY
A	04.02.24	DA ISSUE	BL

Proposed Site Plan
Proposed Rear Extension

SCALE 1:500@A3

0 5 10 15 20 25
Metres

Project : Proposed Side Extension
Address : 231 Wightman Road
LONDON
N8 0BA

Drawing no : 231_WR_PA_08
Issue :
Date : 04/02/24

VIRTUE ARCHITECTURE

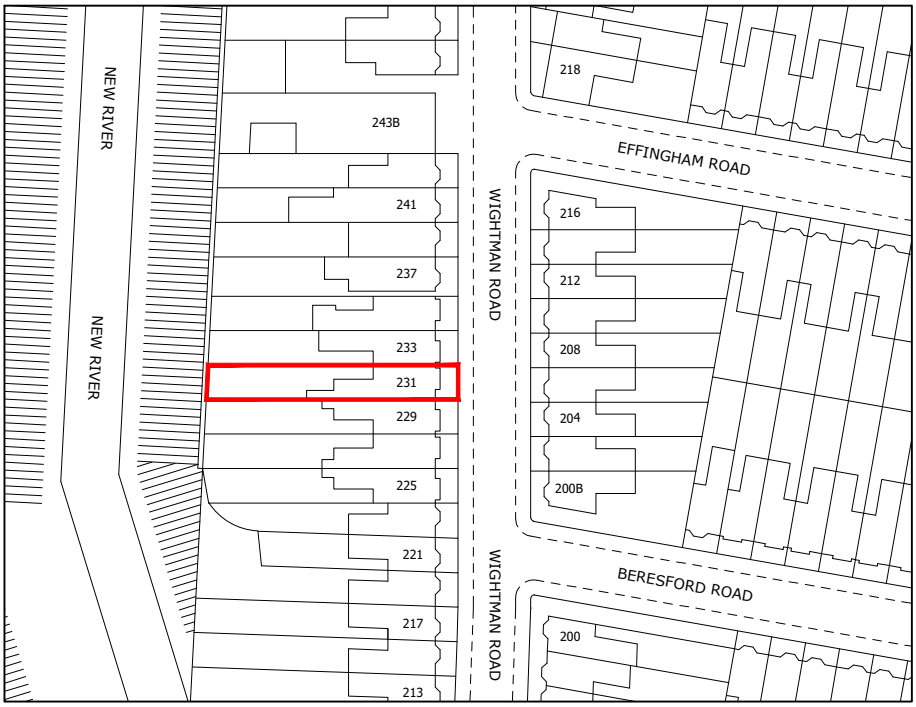

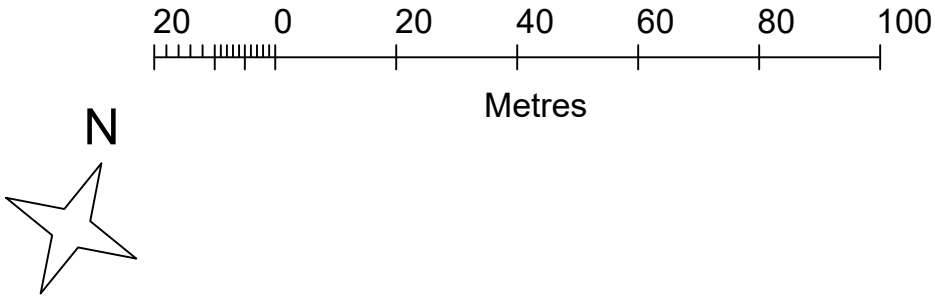

ADDRESS:

231 Wightman Road
LONDON
N8 0BA

SCALE:

1:1250@A4

NORTH