LOCATION PLAN

1:1250 @ A4

N

0 10 20

metres

N

BLOCK PLAN

1:500 @ A4

N

Redwoods PLANNING & EXTENSIONS

Address - Unit 4, Grosvenor Way, London E5 9ND
Phone - 020 3781 8008
E-mail - office@redwoodsprojects.co.uk
Web - www.redwoodsprojects.co.uk

Any errors on Dimensions to be reported to the Architect prior to commencement of Works.
Dimensions and areas are based on survey information.
This drawing is copyright © Redwoods Projects.
All dimensions to be checked on site Prior work.

REFERENCE:	41 WINCHELSEA ROAD, LONDON N17 6XJ, UK
TITLE:	LOCATION & BLOCK PLAN
PROJECT No	2098
DATE:	20-03-2024
SHEET No	E 00
NOTES:	
DRAWN BY	M A
EDITED BY	

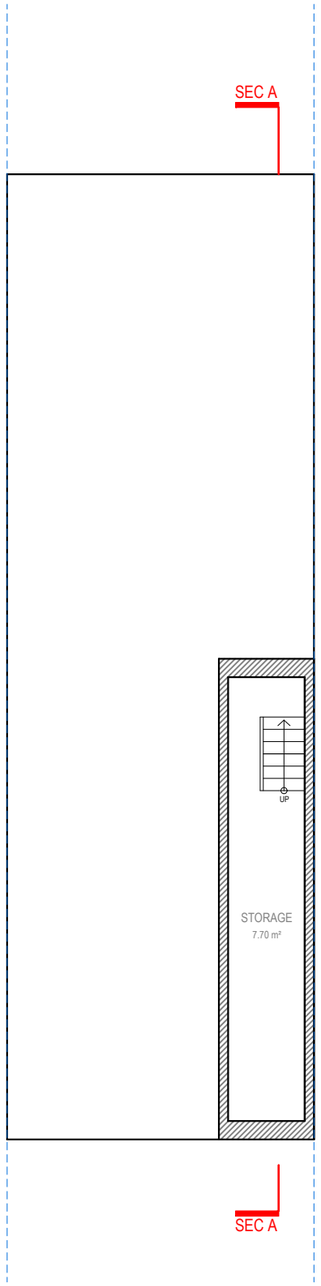

BASEMENT
FLOOR

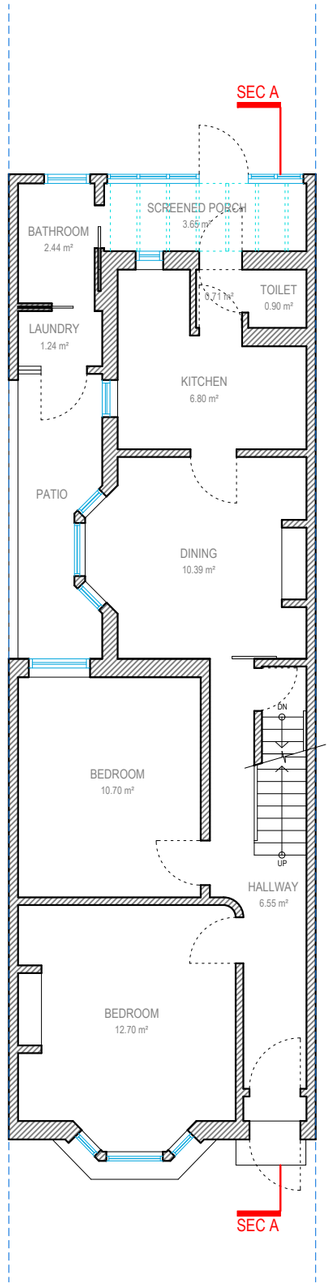

GROUND
FLOOR

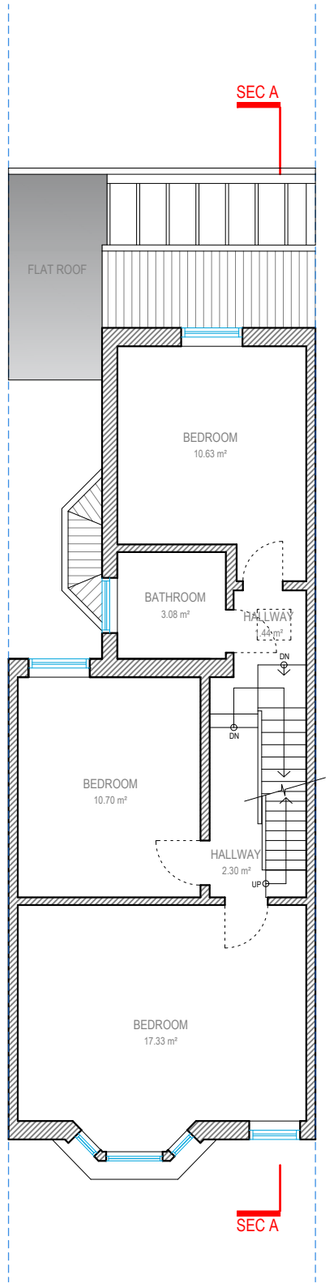

FIRST
FLOOR

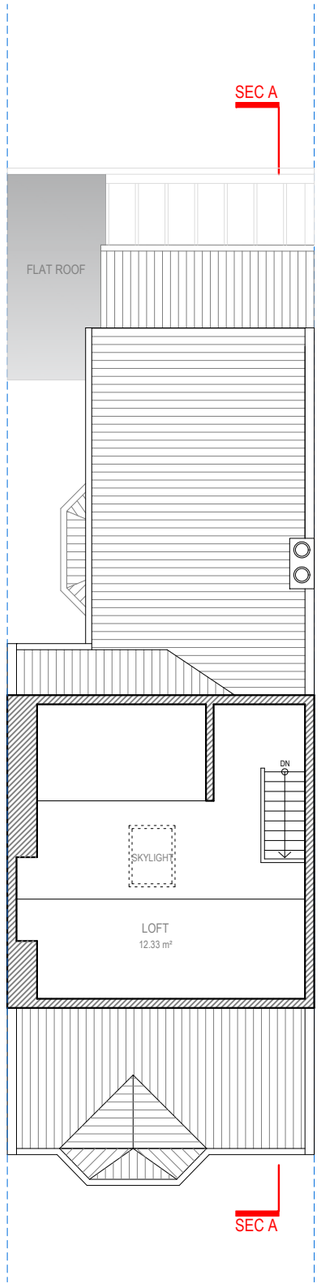

LOFT
FLOOR

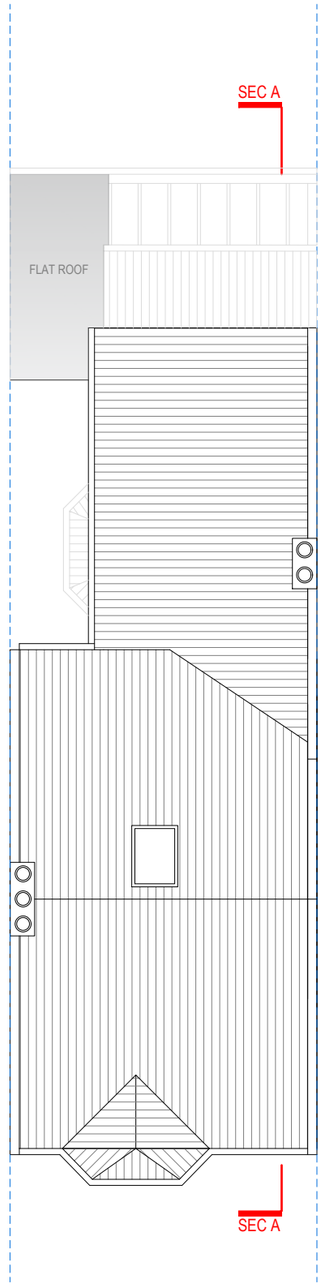

ROOF
FLOOR

Redwoods
PLANNING & EXTENSIONS

Address - Unit 4, Grosvenor Way, London E5 9ND
Phone - 020 3781 8008
E-mail - office@redwoodsprojects.co.uk
Web - www.redwoodsprojects.co.uk

Any errors on Dimensions to be reported to the Architect prior to commencement of Works.
Dimensions and areas are based on survey information.
This drawing is copyright © Redwoods Projects.
All dimensions to be checked on site Prior work.

REFERENCE: 41 WINCHELSEA ROAD, LONDON N17 6XJ, UK

TITLE: EXISTING DRAWINGS
FLOOR PLANS

PROJECT No: 2098

DATE: 20-03-2024

SHEET No: E 01

N

0 1 2 5m

scale 1:100 @A3

NOTES:

DRAWN BY: MH.KT

EDITED BY:

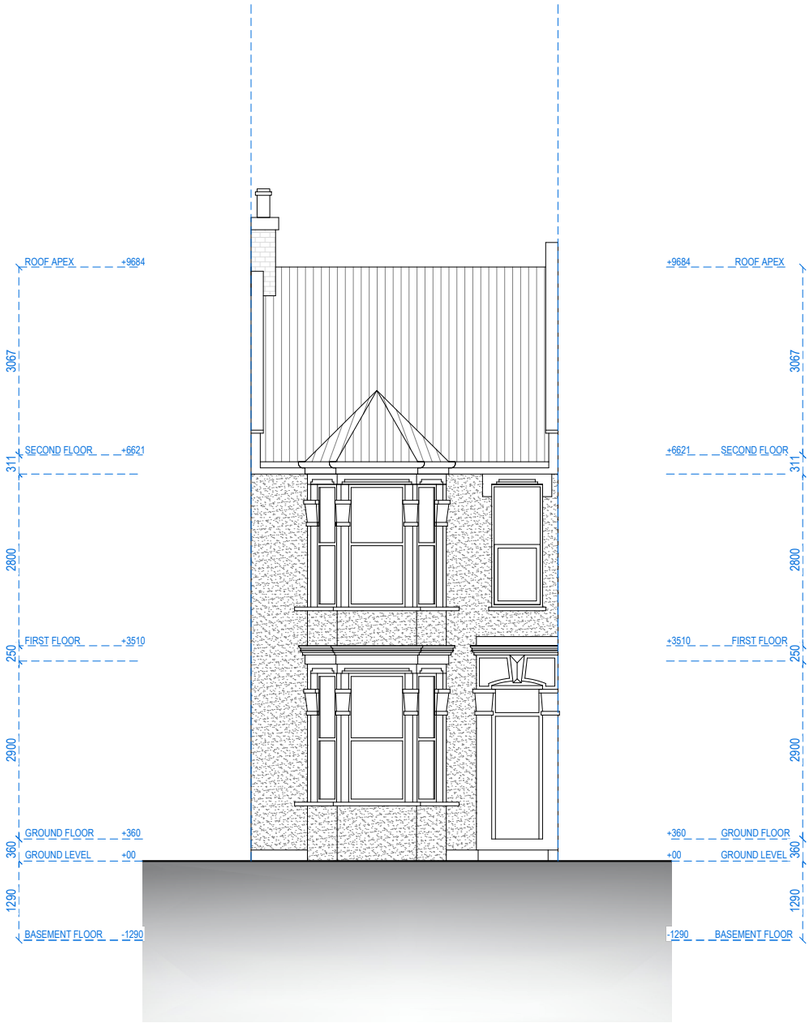

FRONT ELEVATION

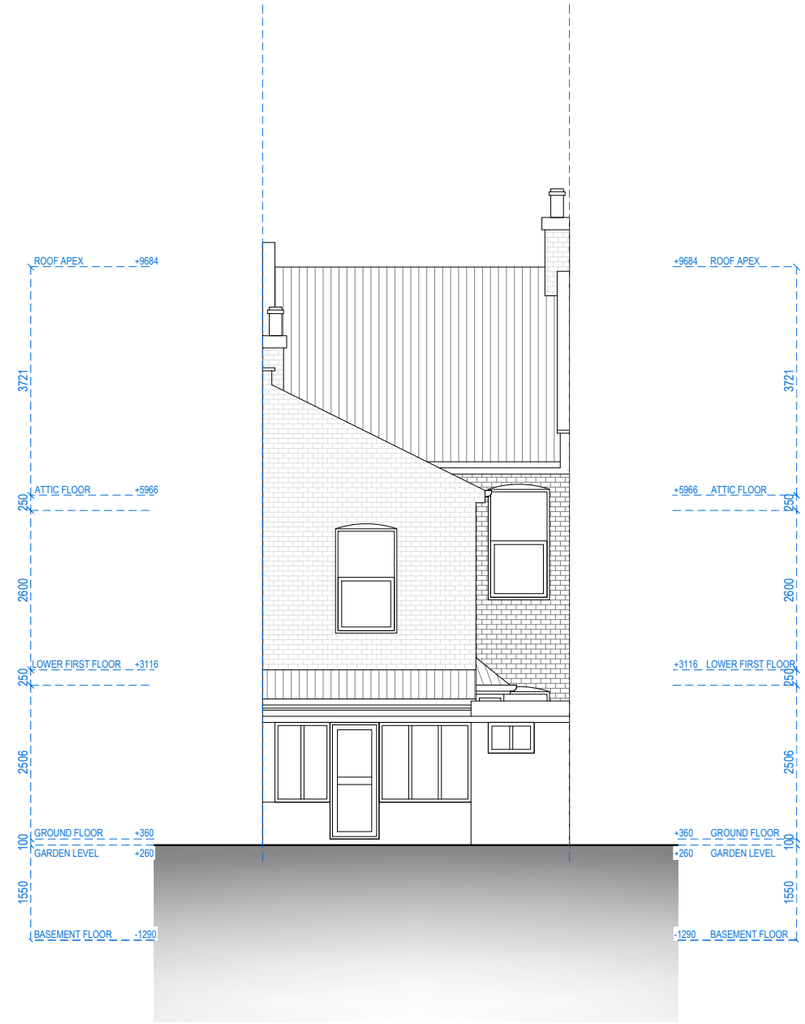

REAR ELEVATION

Address - Unit 4, Grosvenor Way, London E5 9ND
Phone - 020 3781 8008
E-mail - office@redwoodsprojects.co.uk
Web - www.redwoodsprojects.co.uk

Any errors on Dimensions to be reported to the Architect prior to commencement of Works.
Dimensions and areas are based on survey information.
This drawing is copyright © Redwoods Projects.
All dimensions to be checked on site Prior work.

REFERENCE: 41 WINCHELSEA ROAD, LONDON N17 6XJ, UK

TITLE: EXISTING DRAWINGS
ELEVATIONS

PROJECT No 2098

DATE: 20-03-2024

SHEET No E 02

0 1 2 5m scale 1:100 @A3

NOTES:

DRAWN BY MH.KT

EDITED BY

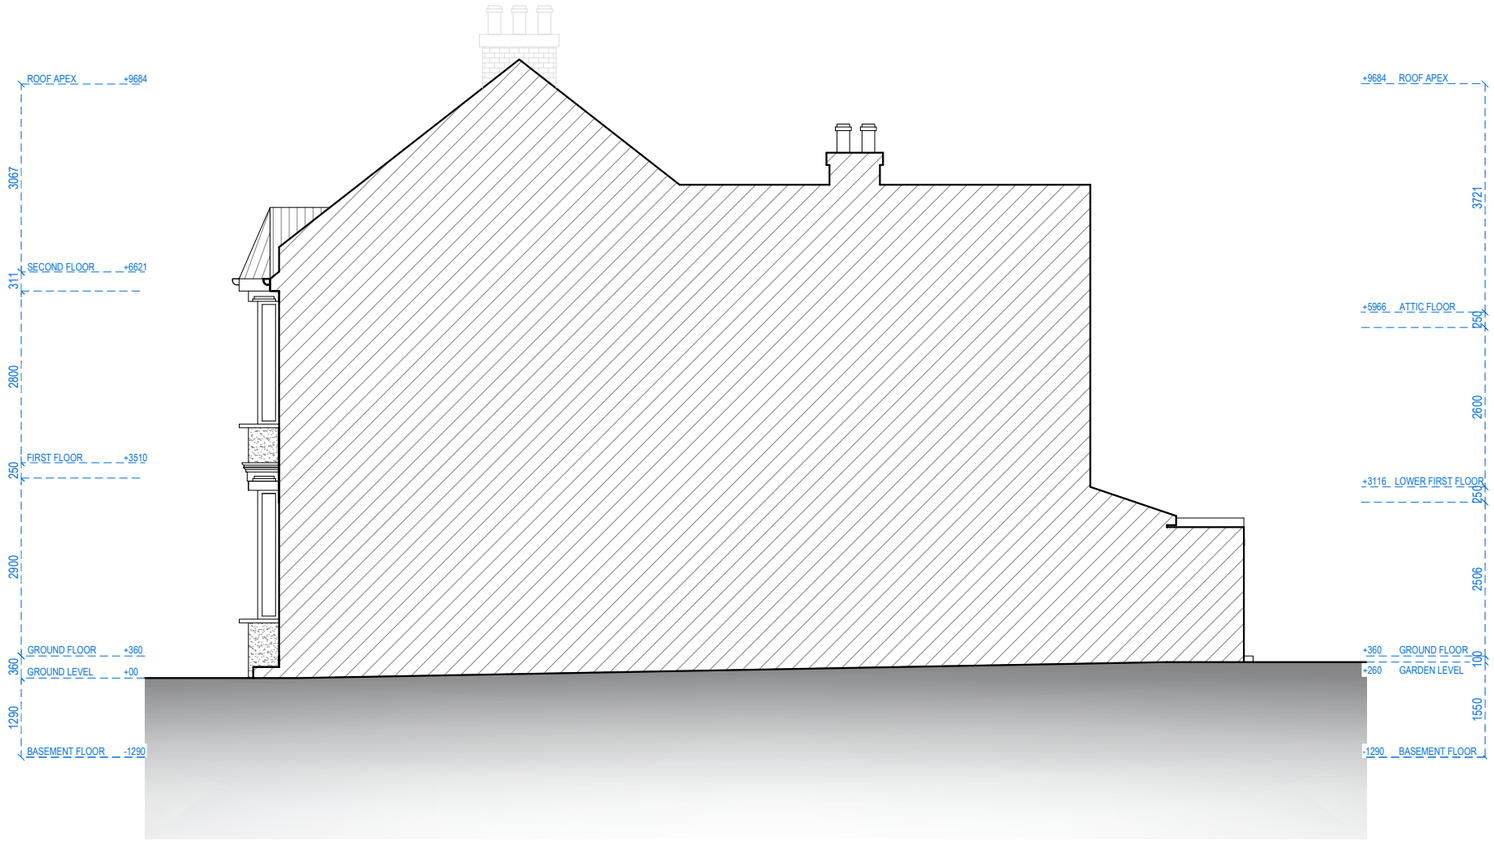

RIGHT ELEVATION

Redwoods PLANNING & EXTENSIONS

Address - Unit 4, Grosvenor Way, London E5 9ND
Phone - 020 3781 8008
E-mail - office@redwoodsprojects.co.uk
Web - www.redwoodsprojects.co.uk

Any errors on Dimensions to be reported to the Architect prior to commencement of Works.
Dimensions and areas are based on survey information.
This drawing is copyright © Redwoods Projects.
All dimensions to be checked on site Prior work.

REFERENCE: 41 WINCHELSEA ROAD, LONDON N17 6XJ, UK

TITLE: EXISTING DRAWINGS
ELEVATIONS

PROJECT No 2098

DATE: 20-03-2024

SHEET No E 03

0 1 2 5m scale 1:100 @A3

NOTES:

DRAWN BY MH.KT

EDITED BY

LEFT ELEVATION

Redwoods PLANNING & EXTENSIONS

Address - Unit 4, Grosvenor Way, London E5 9ND
Phone - 020 3781 8008
E-mail - office@redwoodsprojects.co.uk
Web - www.redwoodsprojects.co.uk

Any errors on Dimensions to be reported to the Architect prior to commencement of Works.
Dimensions and areas are based on survey information.
This drawing is copyright © Redwoods Projects.
All dimensions to be checked on site Prior work.

REFERENCE: 41 WINCHELSEA ROAD, LONDON N17 6XJ, UK

TITLE: EXISTING DRAWINGS
ELEVATIONS

PROJECT No 2098

DATE: 20-03-2024

SHEET No E 04

0 1 2 5m scale 1:100 @A3

NOTES:

DRAWN BY MH.KT

EDITED BY

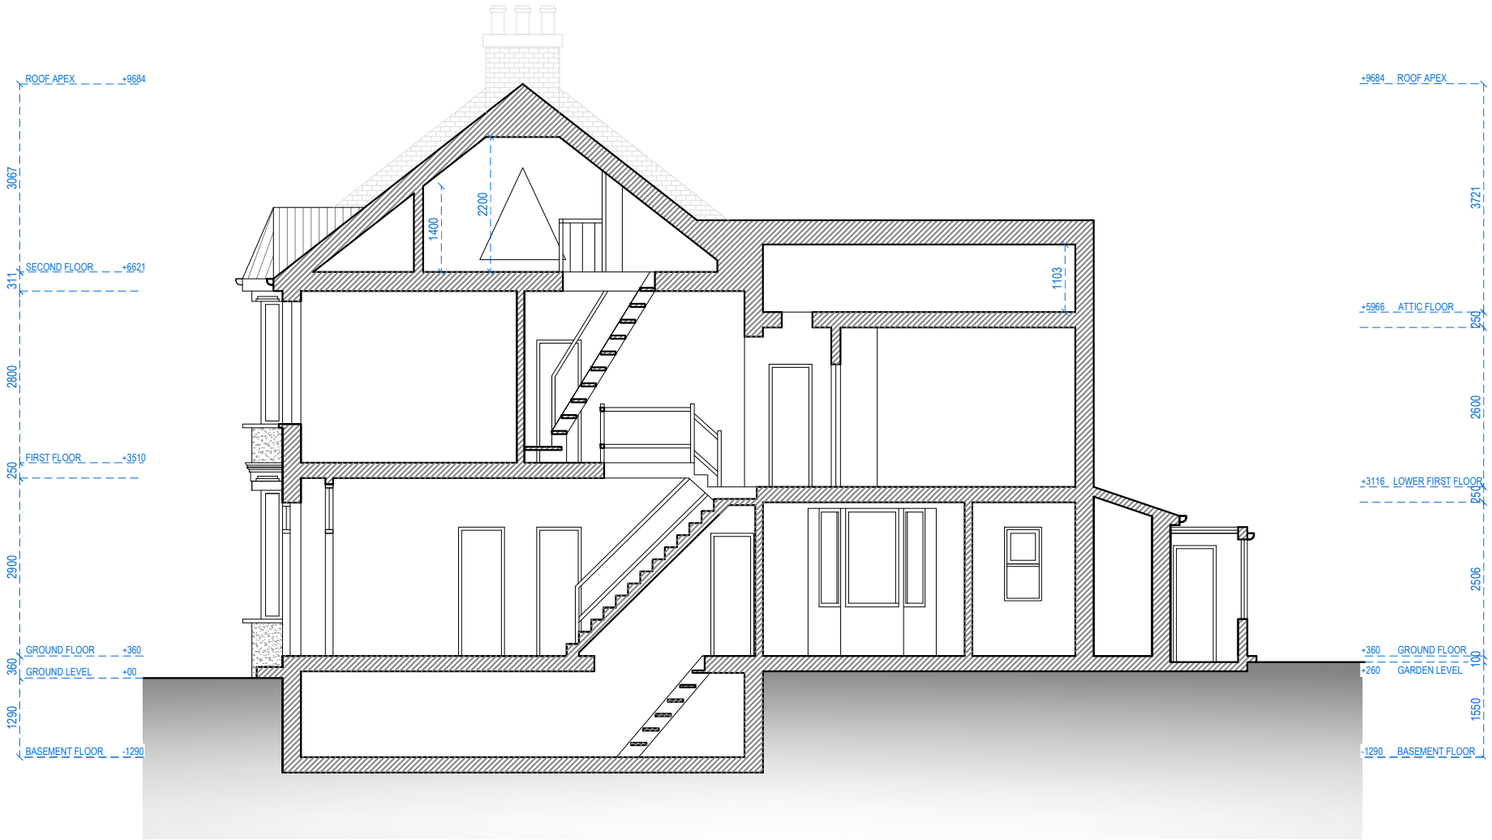

SECTION A.A

Redwoods PLANNING & EXTENSIONS

Address - Unit 4, Grosvenor Way, London E5 9ND
Phone - 020 3781 8008
E-mail - office@redwoodsprojects.co.uk
Web - www.redwoodsprojects.co.uk

Any errors on Dimensions to be reported to the Architect prior to commencement of Works.
Dimensions and areas are based on survey information.
This drawing is copyright © Redwoods Projects.
All dimensions to be checked on site Prior work.

REFERENCE: 41 WINCHELSEA ROAD, LONDON N17 6XJ, UK

TITLE: EXISTING DRAWINGS
SECTIONS

PROJECT No 2098

DATE: 20-03-2024

SHEET No E 05

0 1 2 5m scale 1:100 @A3

NOTES:

DRAWN BY MH.KT

EDITED BY

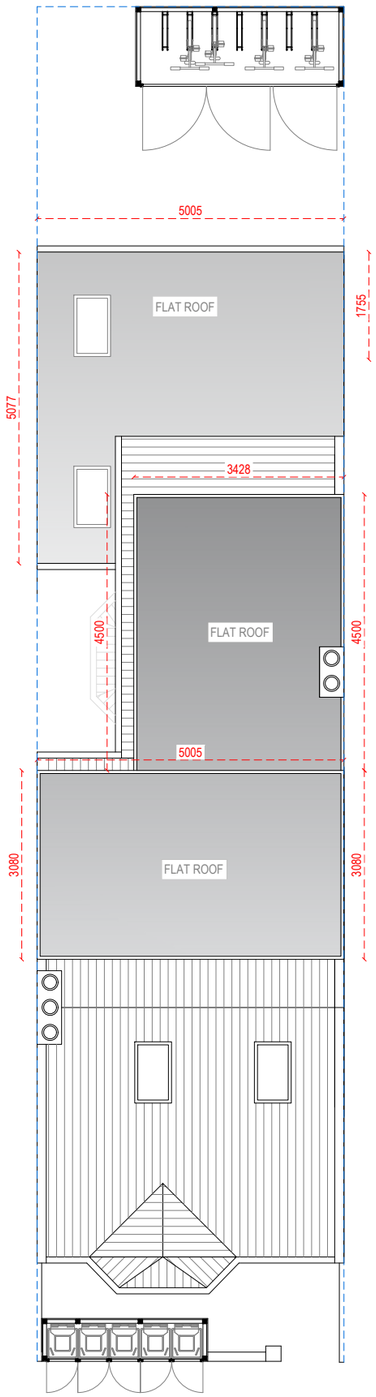

SITE PLAN

Redwoods PLANNING & EXTENSIONS

Address - Unit 4, Grosvenor Way, London E5 9ND
Phone - 020 3781 8008
E-mail - office@redwoodsprojects.co.uk
Web - www.redwoodsprojects.co.uk

Any errors on Dimensions to be reported to the Architect prior to commencement of Works.
Dimensions and areas are based on survey information.
This drawing is copyright © Redwoods Projects.
All dimensions to be checked on site Prior work.

REFERENCE: 41 WINCHELSEA ROAD, LONDON N17 6XJ, UK

TITLE: PROPOSED DRAWINGS
SITE PLAN

PROJECT No: 2098

DATE: 20-03-2024

SHEET No: P 01

N

0 1 2 5m

scale 1:100 @A3

NOTES:

DRAWN BY: M A

EDITED BY: MCDC

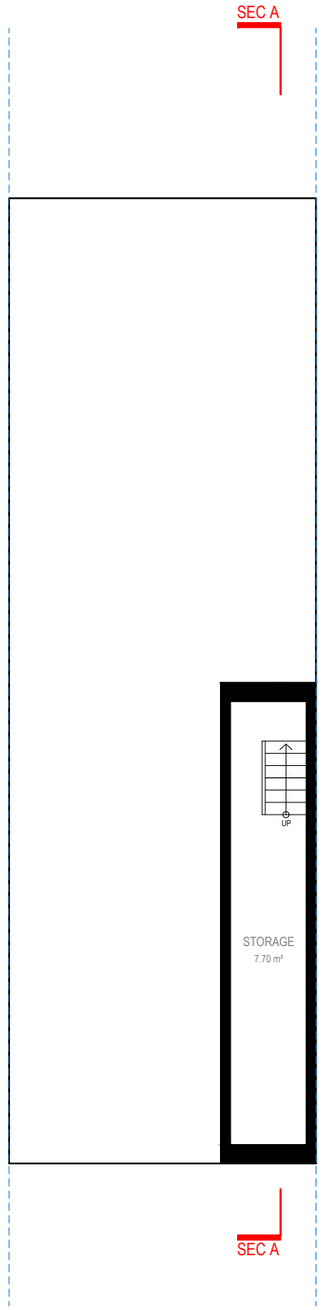

BASEMENT
FLOOR

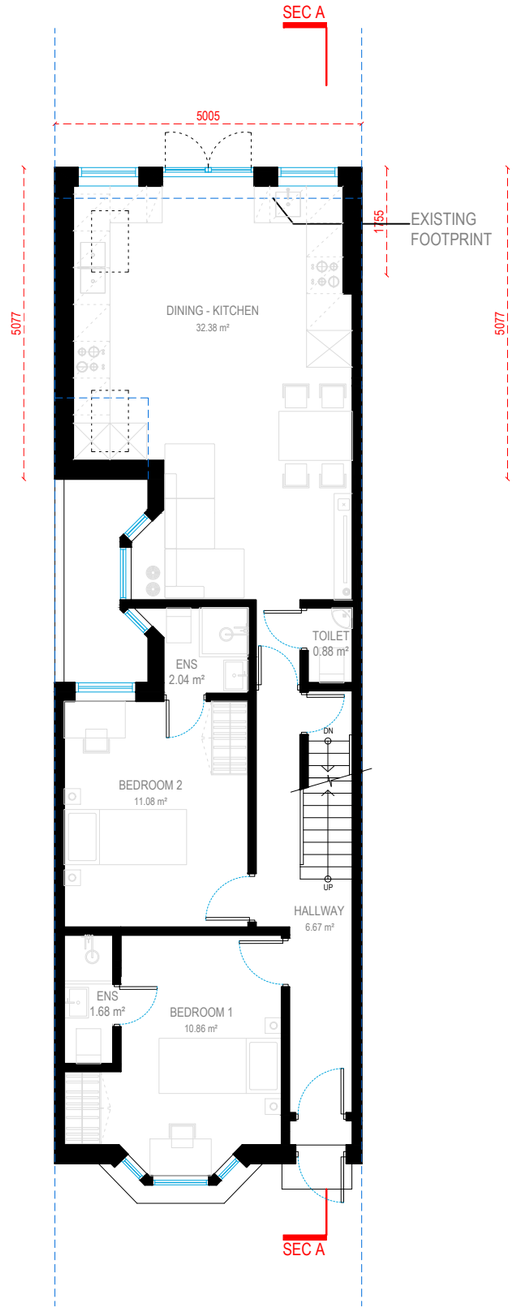

GROUND
FLOOR

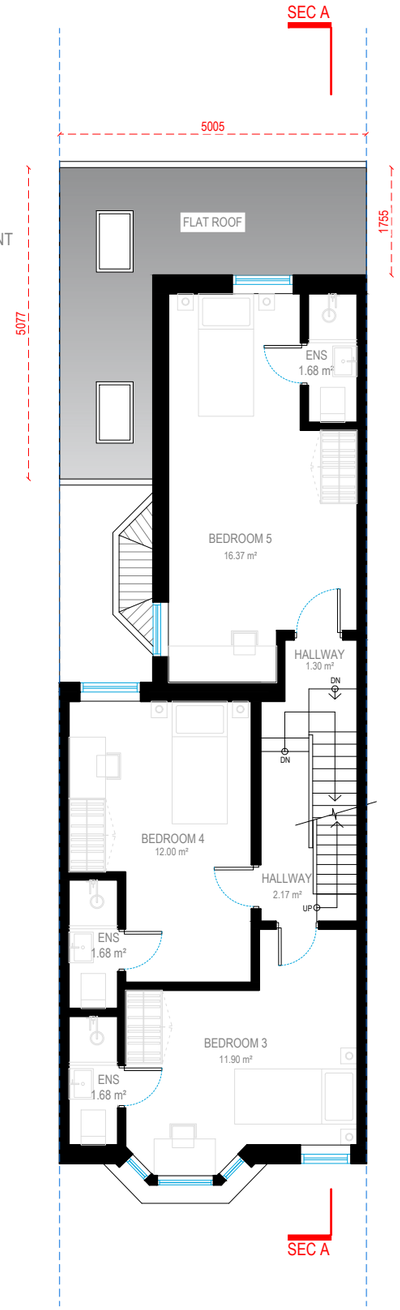

FIRST
FLOOR

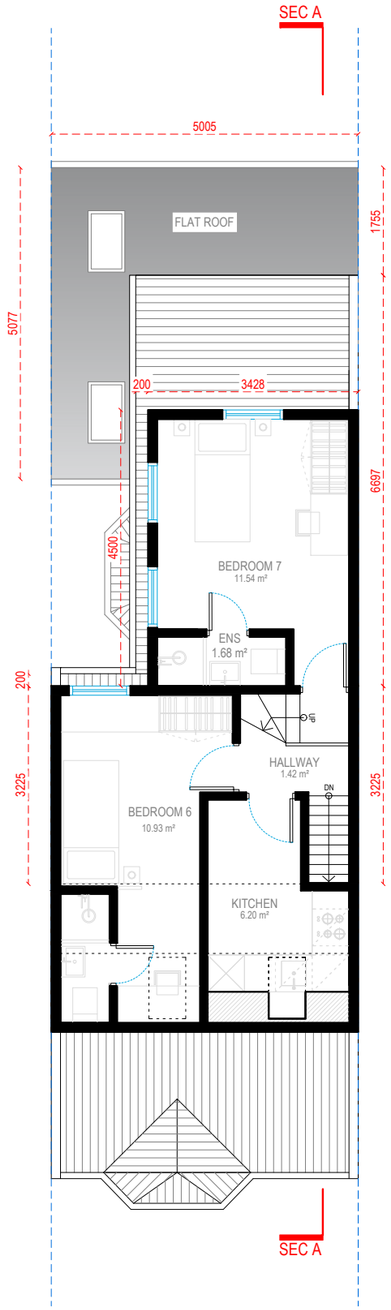

LOFT
FLOOR

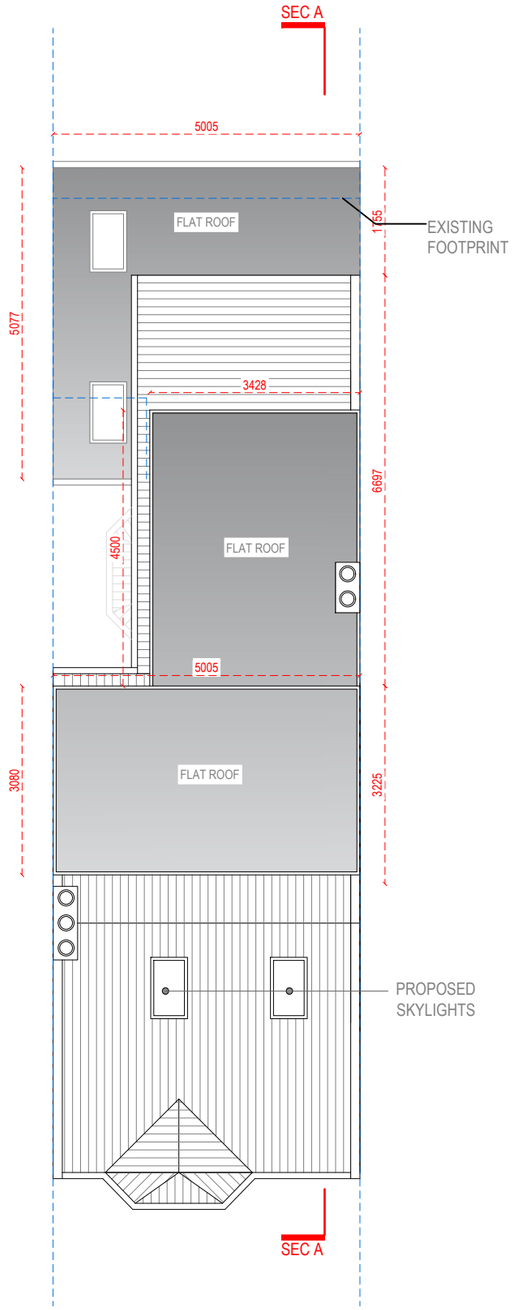

ROOF
FLOOR

Redwoods PLANNING & EXTENSIONS

Address - Unit 4, Grosvenor Way, London E5 9ND
Phone - 020 3781 8008
E-mail - office@redwoodsprojects.co.uk
Web - www.redwoodsprojects.co.uk

Any errors on Dimensions to be reported to the Architect prior to commencement of Works.
Dimensions and areas are based on survey information.
This drawing is copyright © Redwoods Projects.
All dimensions to be checked on site Prior work.

REFERENCE: 41 WINCHELSEA ROAD, LONDON N17 6XJ, UK

TITLE: PROPOSED DRAWINGS
FLOOR PLANS

PROJECT No: 2098

DATE: 20-03-2024

SHEET No: P 02

N

0 1 2 5m

scale 1:100 @A3

NOTES:

DRAWN BY: M A

EDITED BY: MCDC

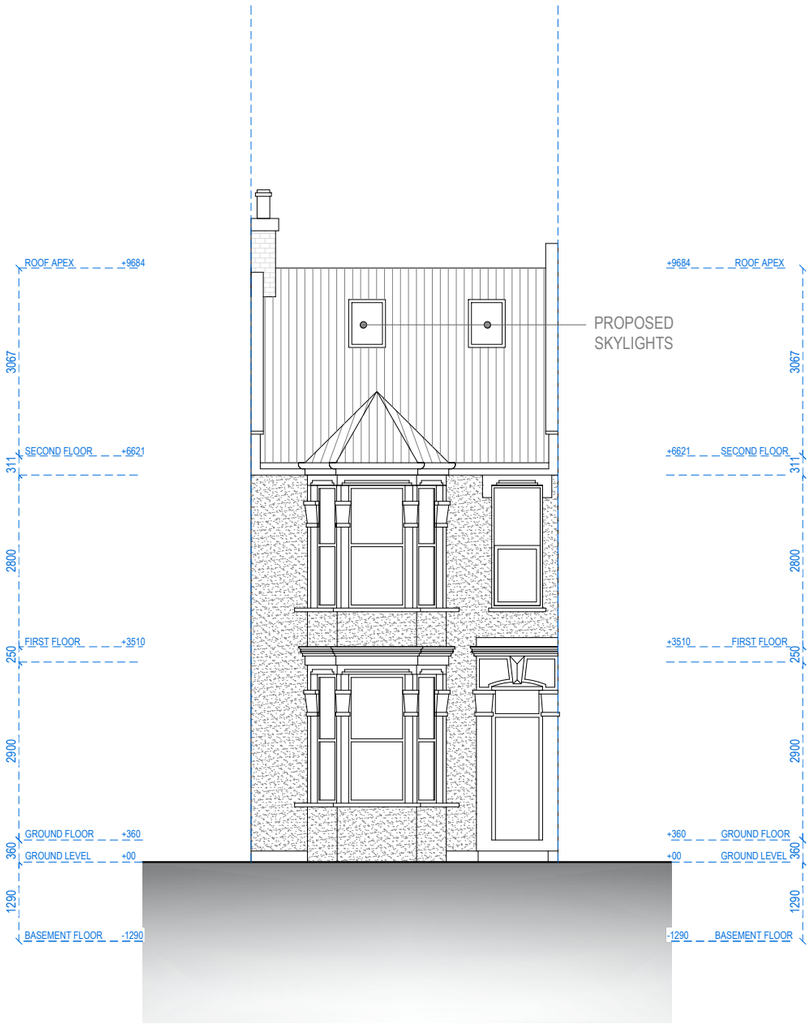

FRONT ELEVATION

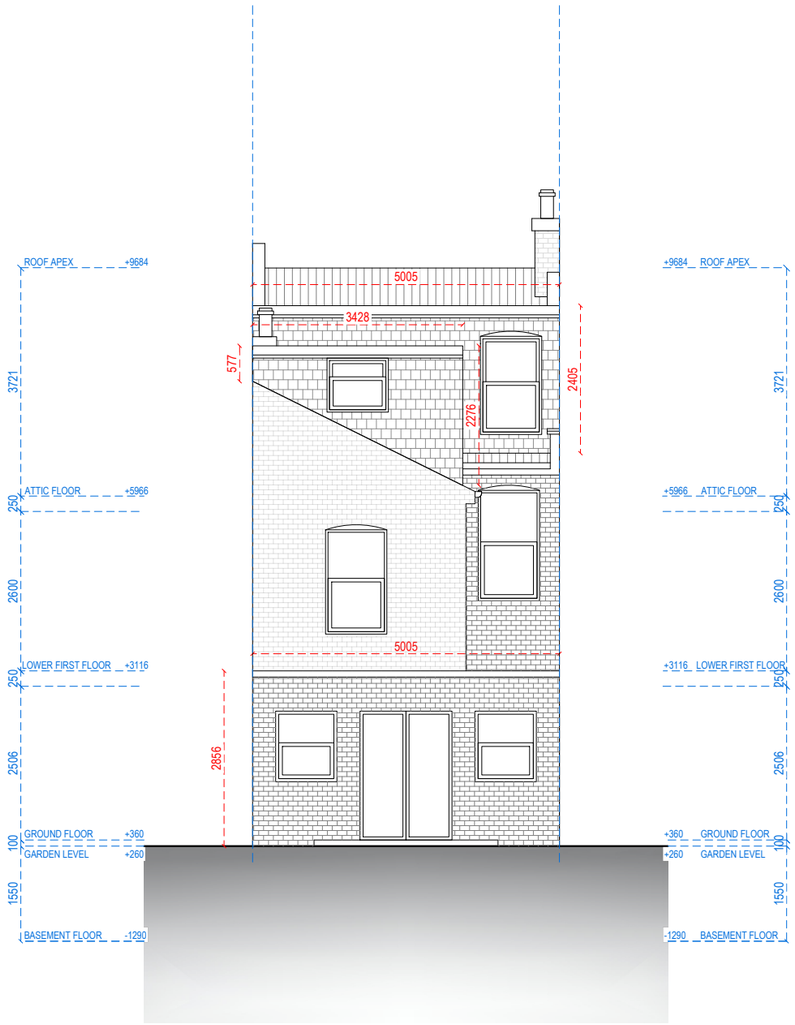

REAR ELEVATION

Redwoods PLANNING & EXTENSIONS

Address - Unit 4, Grosvenor Way, London E5 9ND
Phone - 020 3781 8008
E-mail - office@redwoodsprojects.co.uk
Web - www.redwoodsprojects.co.uk

Any errors on Dimensions to be reported to the Architect prior to commencement of Works.
Dimensions and areas are based on survey information.
This drawing is copyright © Redwoods Projects.
All dimensions to be checked on site Prior work.

REFERENCE: 41 WINCHELSEA ROAD, LONDON N17 6XJ, UK

TITLE: PROPOSED DRAWINGS
ELEVATIONS

PROJECT No 2098

DATE: 20-03-2024

SHEET No P 03

0 1 2 5m scale 1:100 @A3

NOTES:

DRAWN BY M A

EDITED BY MCDC

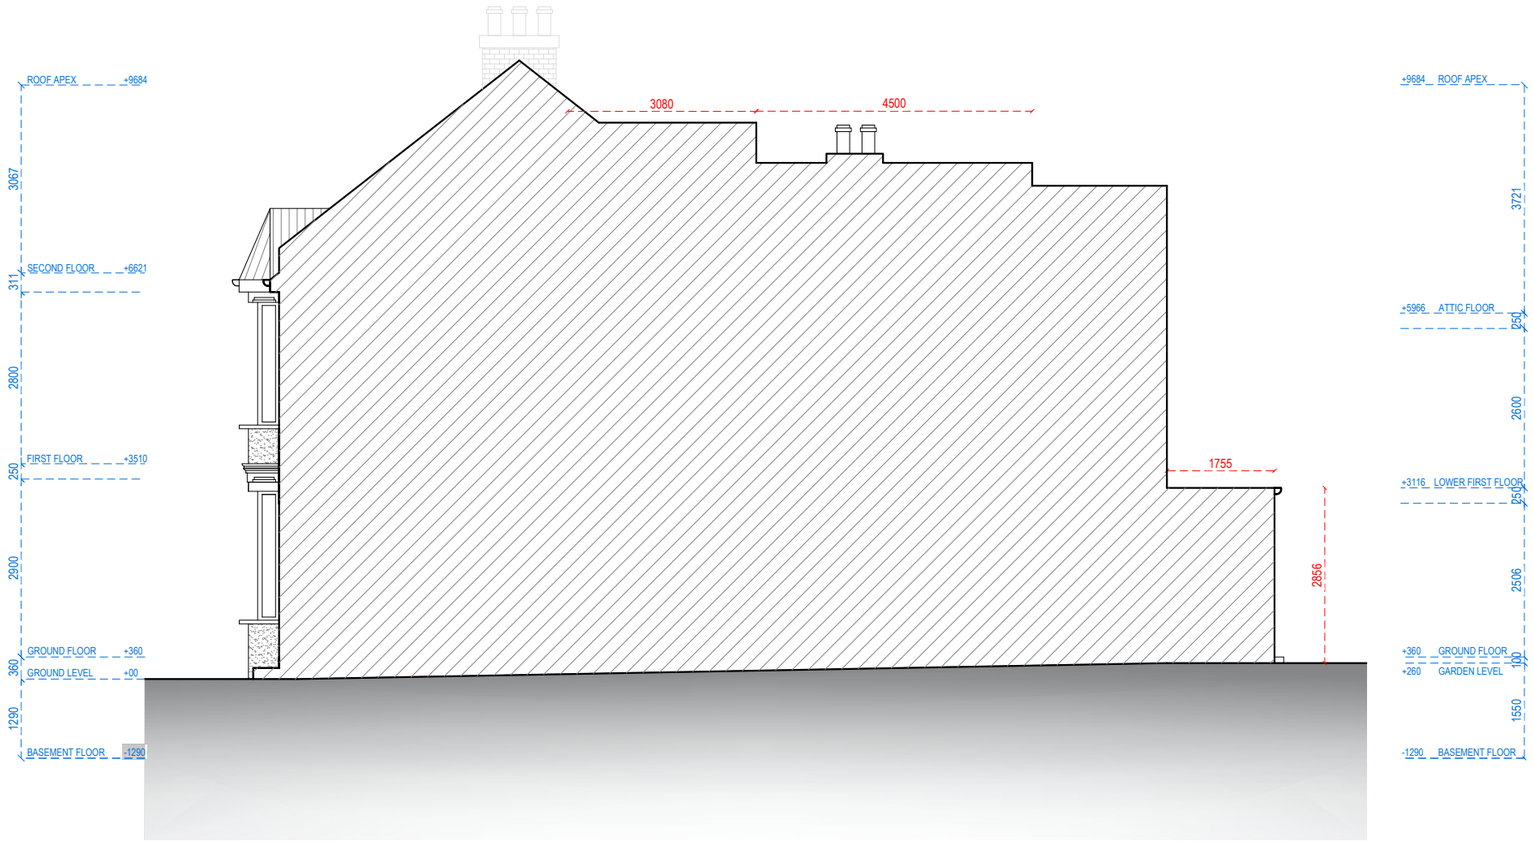

RIGHT ELEVATION

Redwoods PLANNING & EXTENSIONS

Address - Unit 4, Grosvenor Way, London E5 9ND
Phone - 020 3781 8008
E-mail - office@redwoodsprojects.co.uk
Web - www.redwoodsprojects.co.uk

Any errors on Dimensions to be reported to the Architect prior to commencement of Works.
Dimensions and areas are based on survey information.
This drawing is copyright © Redwoods Projects.
All dimensions to be checked on site Prior work.

REFERENCE: 41 WINCHELSEA ROAD, LONDON N17 6XJ, UK

TITLE: PROPOSED DRAWINGS
ELEVATIONS

PROJECT No 2098

DATE: 20-03-2024

SHEET No P 04

0 1 2 5m scale 1:100 @A3

NOTES:

DRAWN BY M A

EDITED BY MCDC

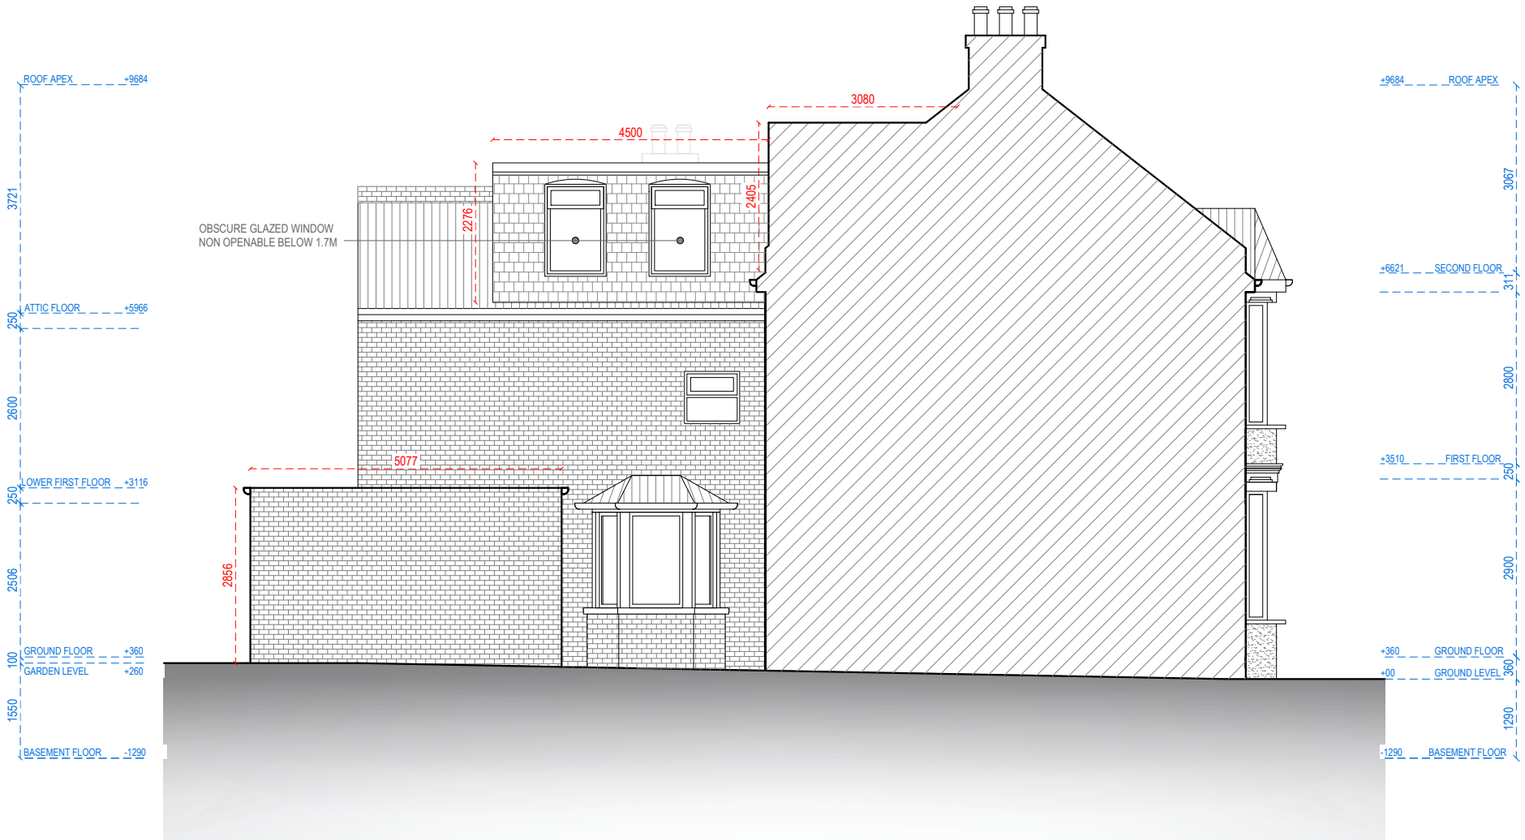

LEFT ELEVATION

Redwoods PLANNING & EXTENSIONS

Address - Unit 4, Grosvenor Way, London E5 9ND
Phone - 020 3781 8008
E-mail - office@redwoodsprojects.co.uk
Web - www.redwoodsprojects.co.uk

Any errors on Dimensions to be reported to the Architect prior to commencement of Works.
Dimensions and areas are based on survey information.
This drawing is copyright © Redwoods Projects.
All dimensions to be checked on site Prior work.

REFERENCE: 41 WINCHELSEA ROAD, LONDON N17 6XJ, UK

TITLE: PROPOSED DRAWINGS
ELEVATIONS

PROJECT No 2098

DATE: 20-03-2024

SHEET No P 05

0 1 2 5m scale 1:100 @A3

NOTES:

DRAWN BY M A

EDITED BY MCDC

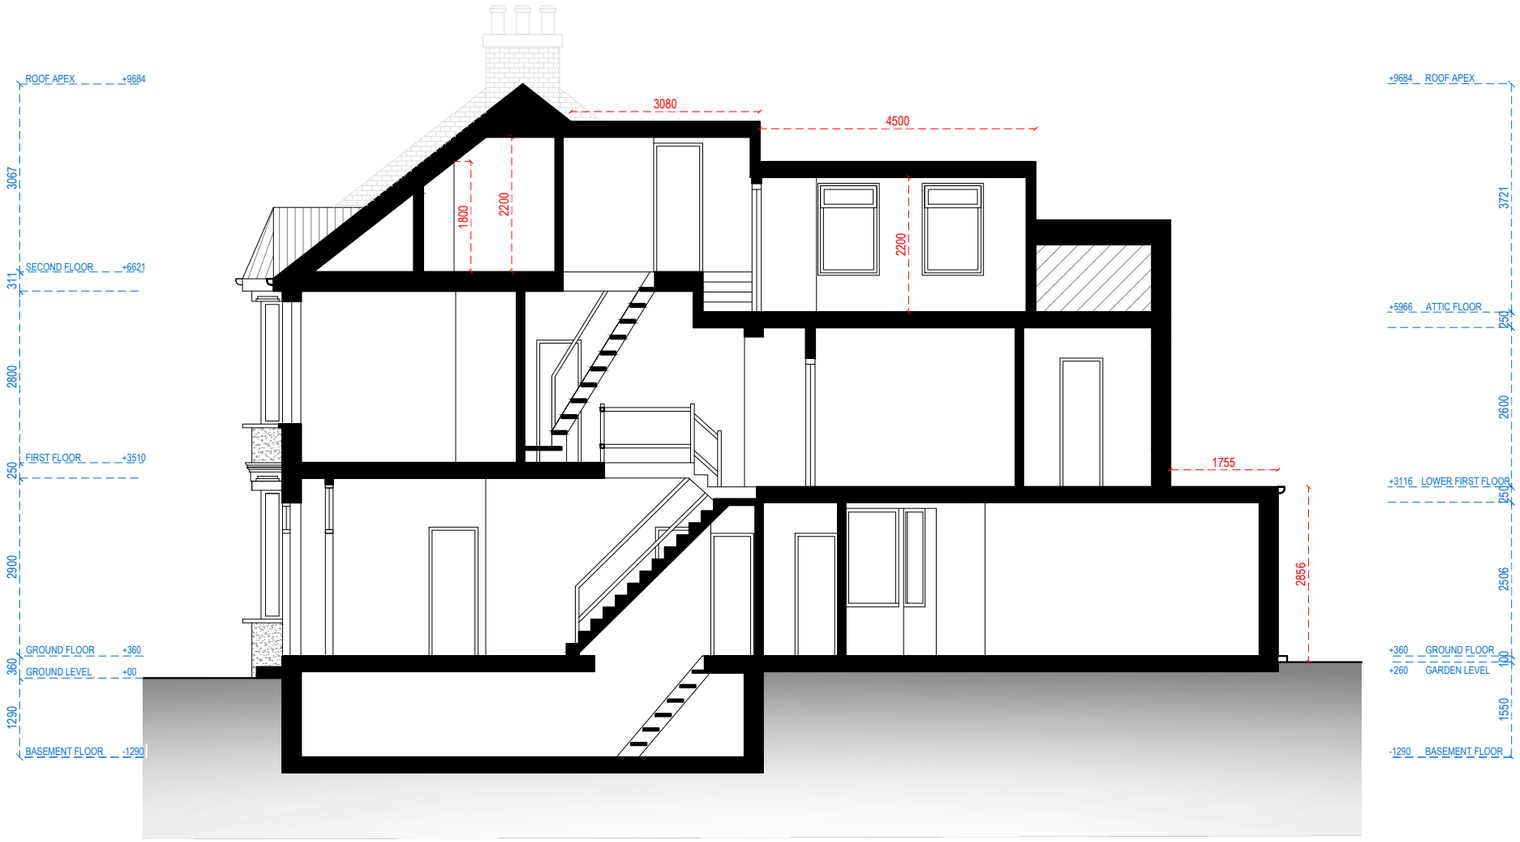

SECTION A.A

Redwoods PLANNING & EXTENSIONS

Address - Unit 4, Grosvenor Way, London E5 9ND
Phone - 020 3781 8008
E-mail - office@redwoodsprojects.co.uk
Web - www.redwoodsprojects.co.uk

Any errors on Dimensions to be reported to the Architect prior to commencement of Works.
Dimensions and areas are based on survey information.
This drawing is copyright © Redwoods Projects.
All dimensions to be checked on site Prior work.

REFERENCE: 41 WINCHELSEA ROAD, LONDON N17 6XJ, UK

TITLE: PROPOSED DRAWINGS SECTIONS

PROJECT No 2098

DATE: 20-03-2024

SHEET No P 06

0 1 2 5m scale 1:100 @A3

NOTES:

DRAWN BY M A

EDITED BY MCDC

TIMBER CYCLE ENCLOSURE STORAGE DETAIL

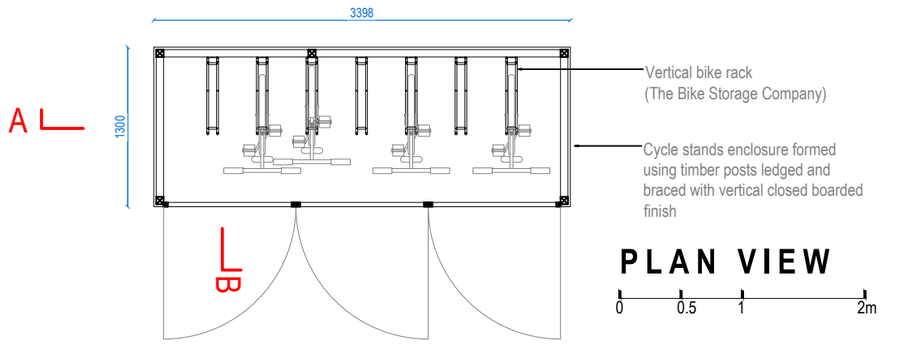

PLAN VIEW

0 0.5 1 2m

scale
1:50 @A3

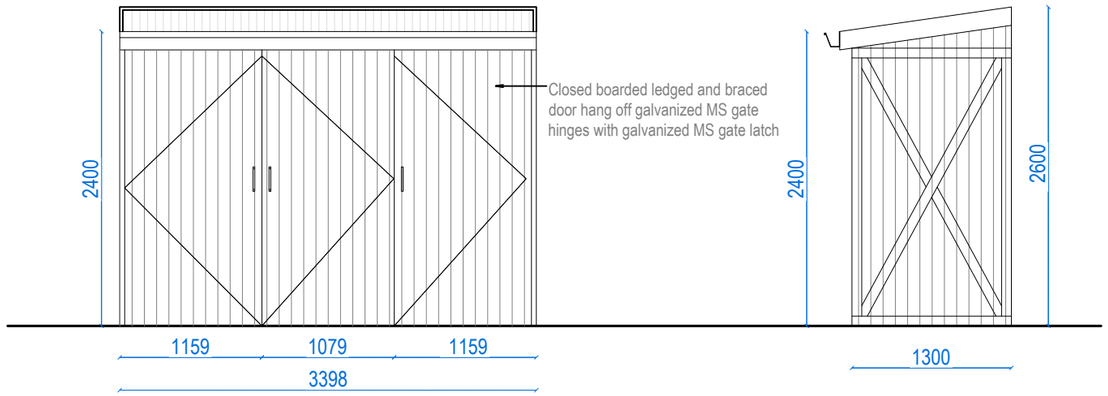

FRONT ELEVATION

SIDE ELEVATION

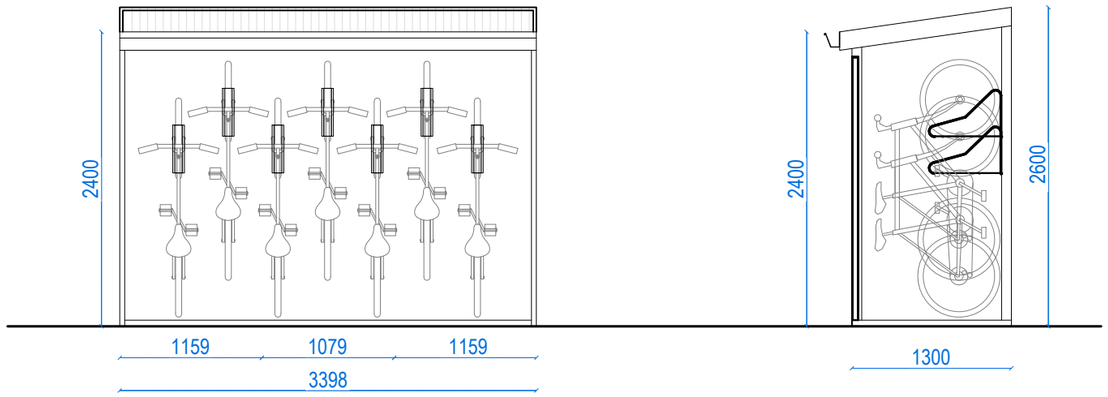

SECTION A.A **SECTION B.B**

TIMBER REFUSE AND RECYCLING ENCLOSURE STORAGE DETAIL

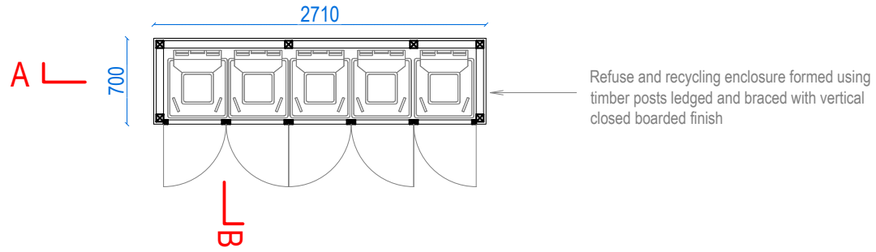

PLAN VIEW

0 0.5 1 2m

scale
1:50 @A3

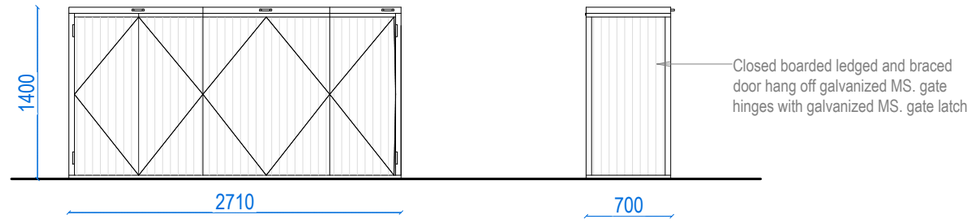

FRONT ELEVATION **SIDE** ELEVATION

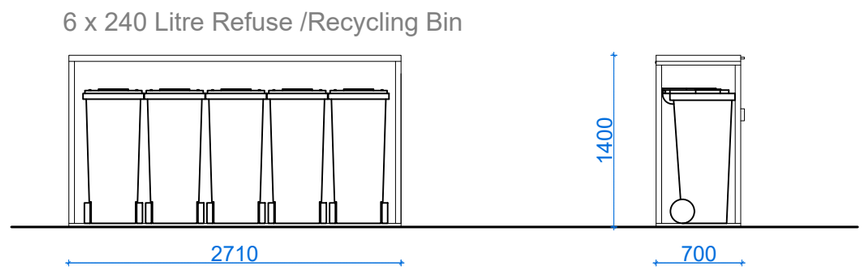

SECTION A.A **SECTION B.B**

Redwoods PLANNING & EXTENSIONS

Address - Unit 4, Grosvenor Way, London E5 9ND
Phone - 020 3781 8008
E-mail - office@redwoodsprojects.co.uk
Web - www.redwoodsprojects.co.uk

Any errors on Dimensions to be reported to the Architect prior to commencement of Works.
Dimensions and areas are based on survey information.
This drawing is copyright © Redwoods Projects.
All dimensions to be checked on site Prior work.

REFERENCE: 41 WINCHELSEA ROAD, LONDON N17 6XJ, UK

TITLE: PROPOSED DRAWINGS DETAILS

PROJECT No: 2098

DATE: 29-11-2023

SHEET No: P 07

0 0.5 1 2.5m scale **1:50 @A3**

NOTES:

DRAWN BY:

EDITED BY: MCDC