



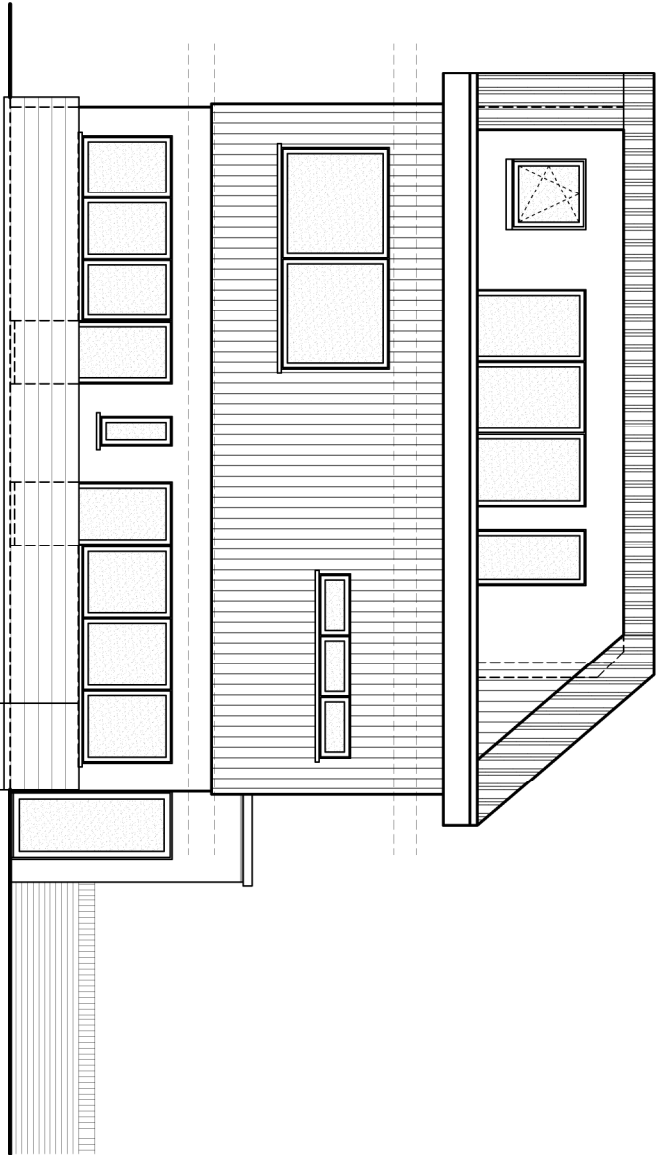

AS PROPOSED SOUTH WEST (FRONT) ELEVATION

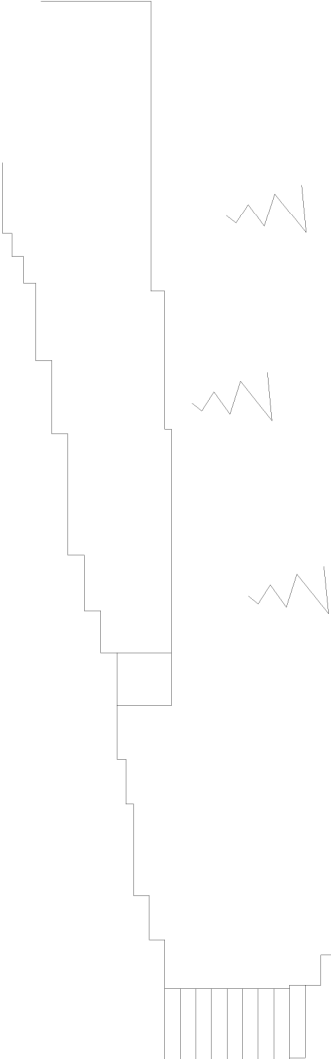

AS PROPOSED NORTH EAST (GARDEN) ELEVATION



Rev.
A - 04.04.2024

Scale: 1:100 @A3
Date: 07/03/2024
Drawn: AU

Job:
10A Tile Kiln Lane
London, N6 5LG

Drawing No.
05/1140/PLAN/112_A.

FARROW SILVERTON
CHARTERED ARCHITECTS & DESIGN CONSULTANTS

6 HALE LANE MILL HILL
LONDON NW7 3NX
tel: 020 8906 8502 fax: 020 8906 8503
www.farsil.co.uk
e-mail: office@farsil.com