
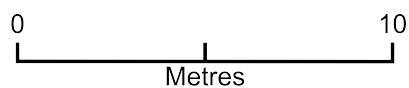


Site/Block Plan Proposed

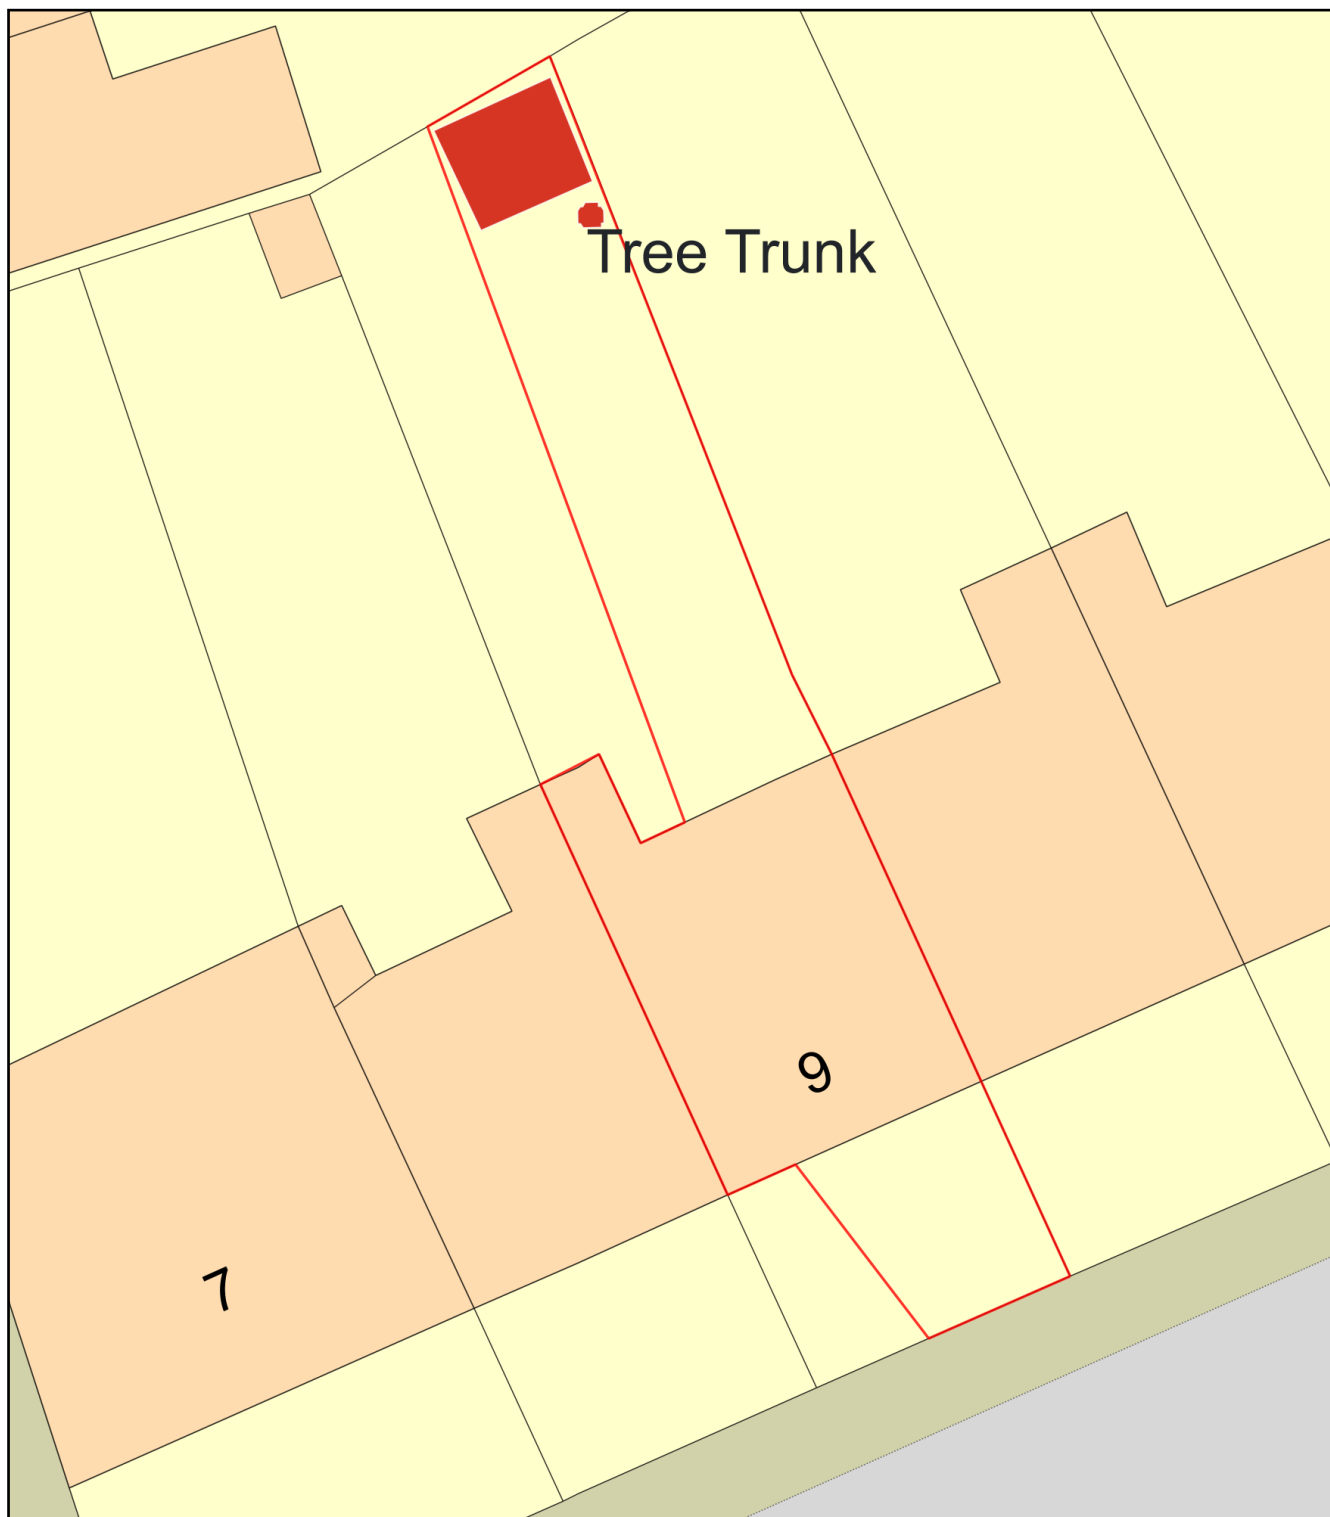

Plan Produced for: Matthew Plata

Date Produced: 03 Apr 2024

Plan Reference Number: TQRQM24094222521854

Scale: 1:200 @ A4