
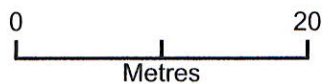


92 Fairfax Road, N8 0NL

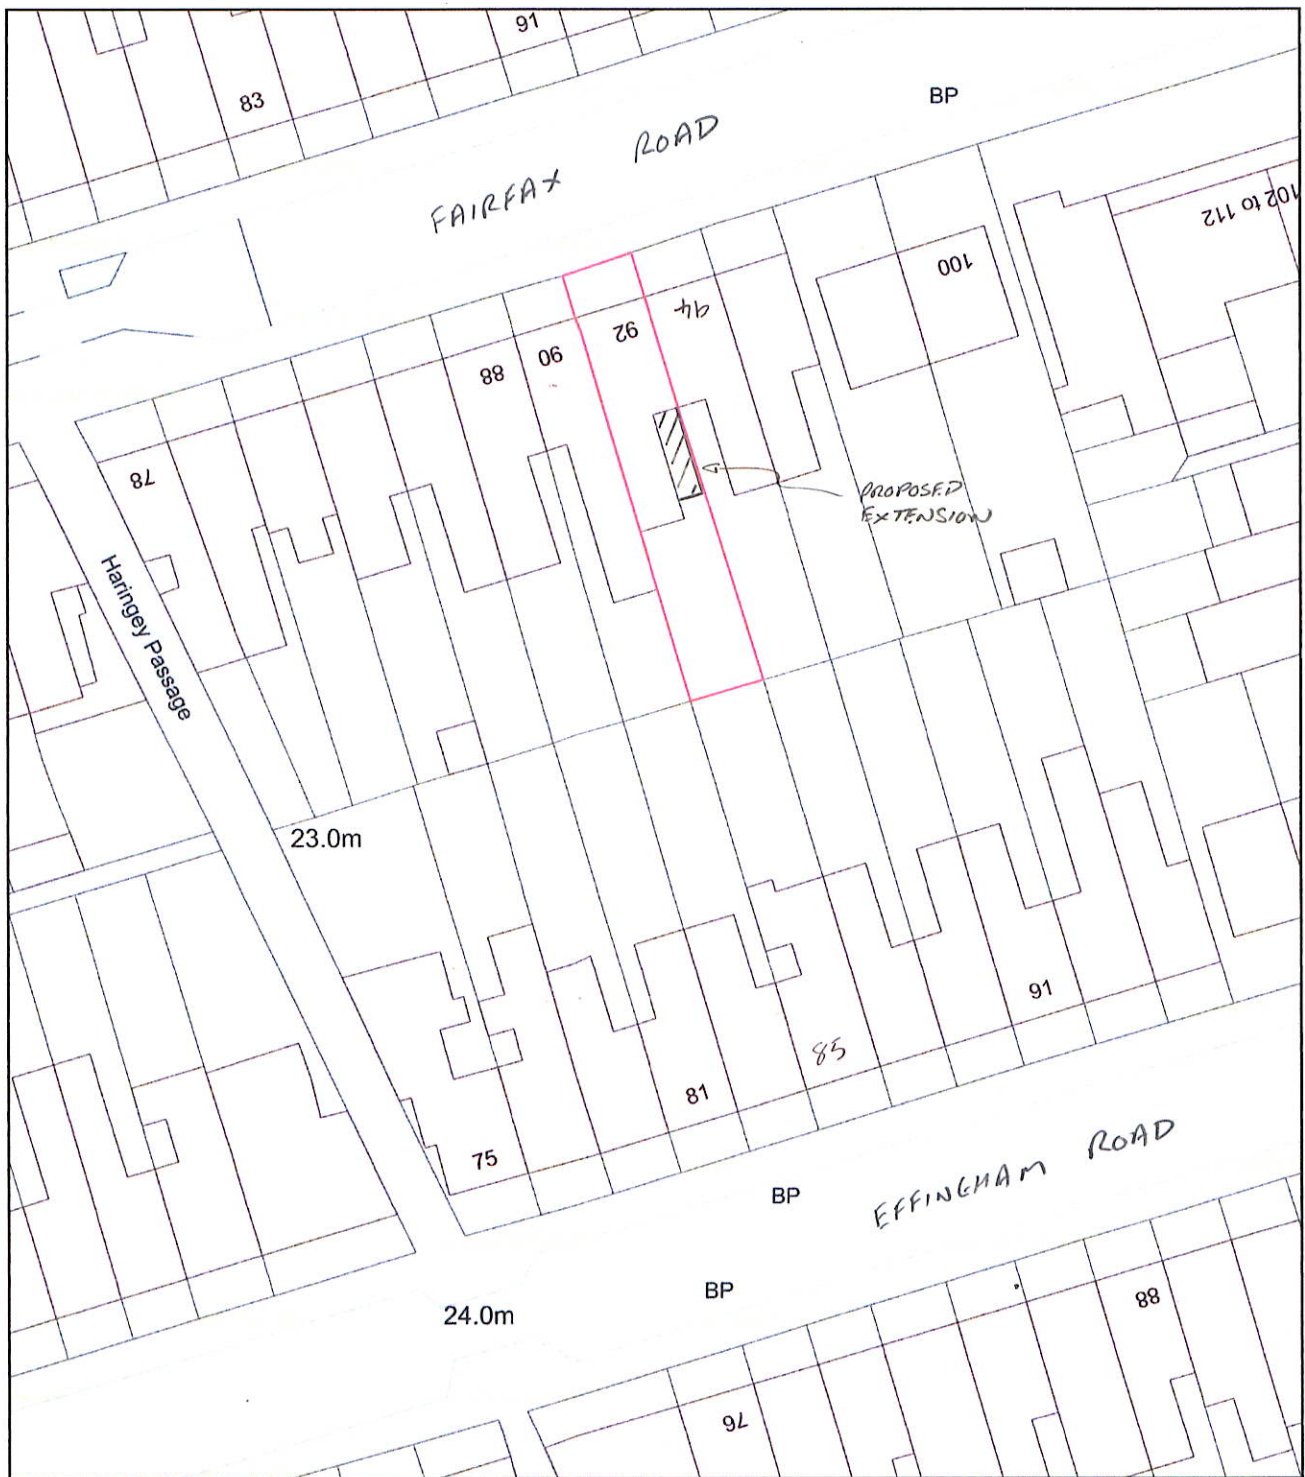

Plan Produced for: Ian Oakes & Associates

Date Produced: 05 Apr 2024

Plan Reference Number: TQRQM24096121855570

Scale: 1:500 @ A4