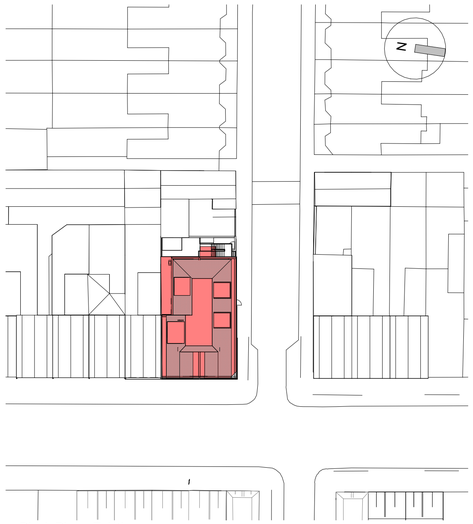

Block Plan - Existing

1 : 500

SCALE 1:500

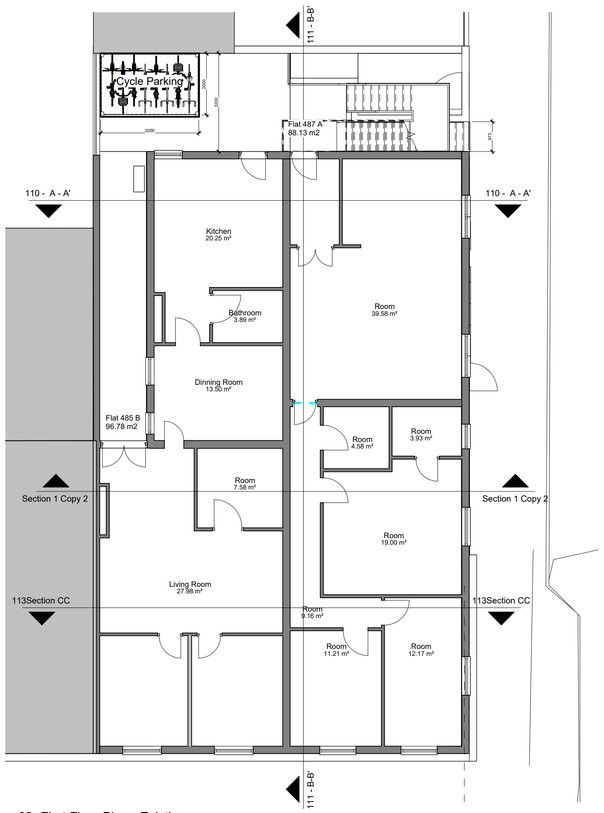

02- First Floor Plan - Existing

1 : 100

SCALE 1:100

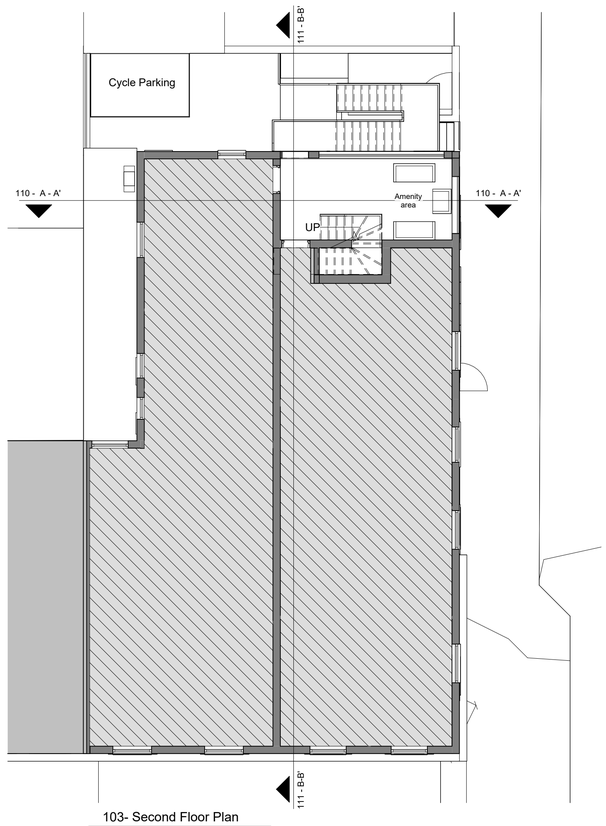

103- Second Floor Plan

1 : 100

SCALE 1:100

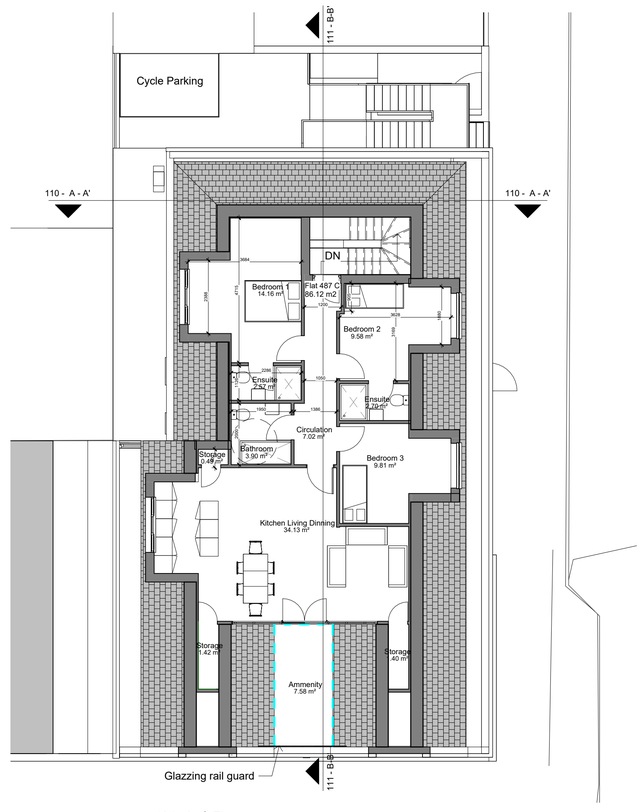

104 - Loft Floor

1 : 100

SCALE 1:100

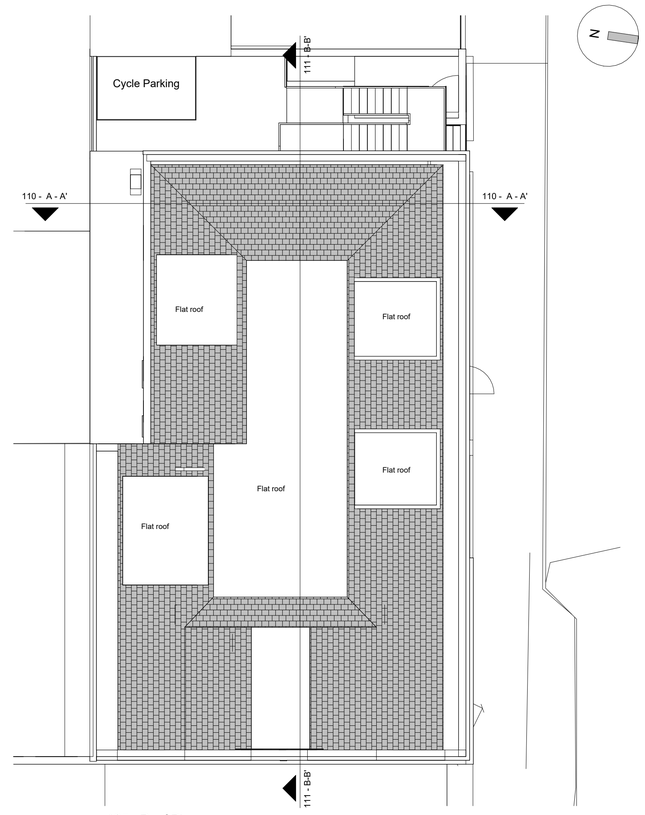

105 - Roof Plan

1 : 100

SCALE 1:100

RJF ARCHITECTURE

247 Philip Lane N15 4AE

TEL: 07984587345

Do not scale this drawing
Check all dimensions on site
Report any discrepancies in writing before proceeding

Project name	Title
New raised roof with dormers to accommodate new 3 bedroom flat (4 occupants). Alterations to flat 487B to facilitate access.	Plans - Proposed

Address	Client
485-487 Green Lanes N4 1AJ	Mr. Mashru

Drawn by	Checked by	Scale (@ A1)	Date	DRAWING NUMBER	REV
Author	Checker	As indicated	23/01/24	A-RJF-2064-101	