


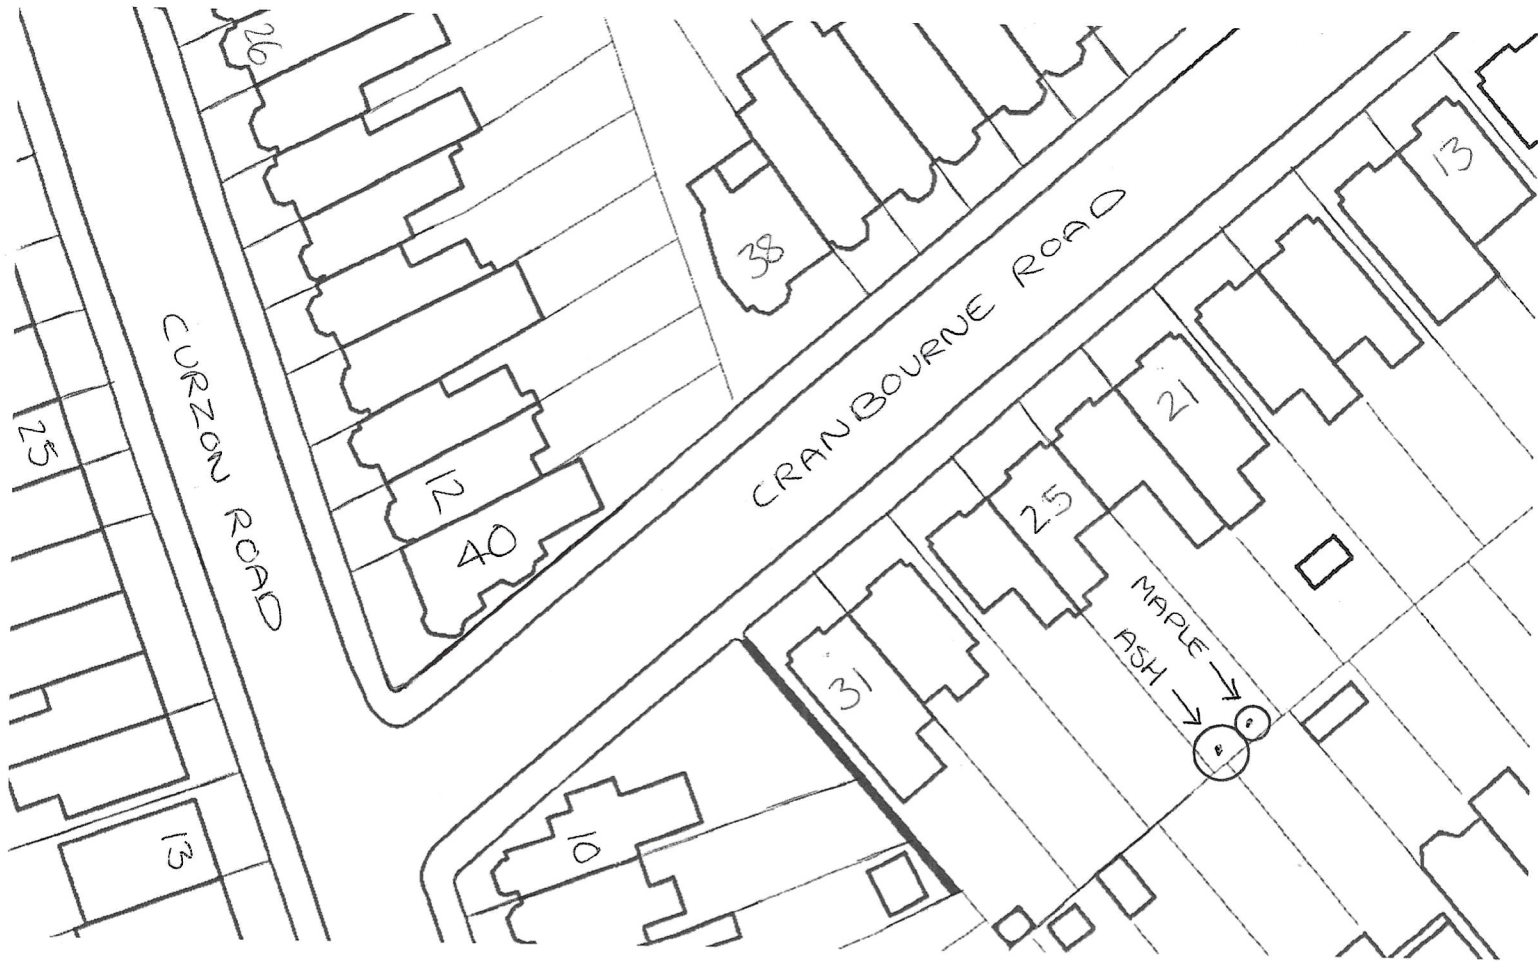

SITE PLAN FOR
25 CRANBOURNE ROAD
LONDON
N10 2BT