




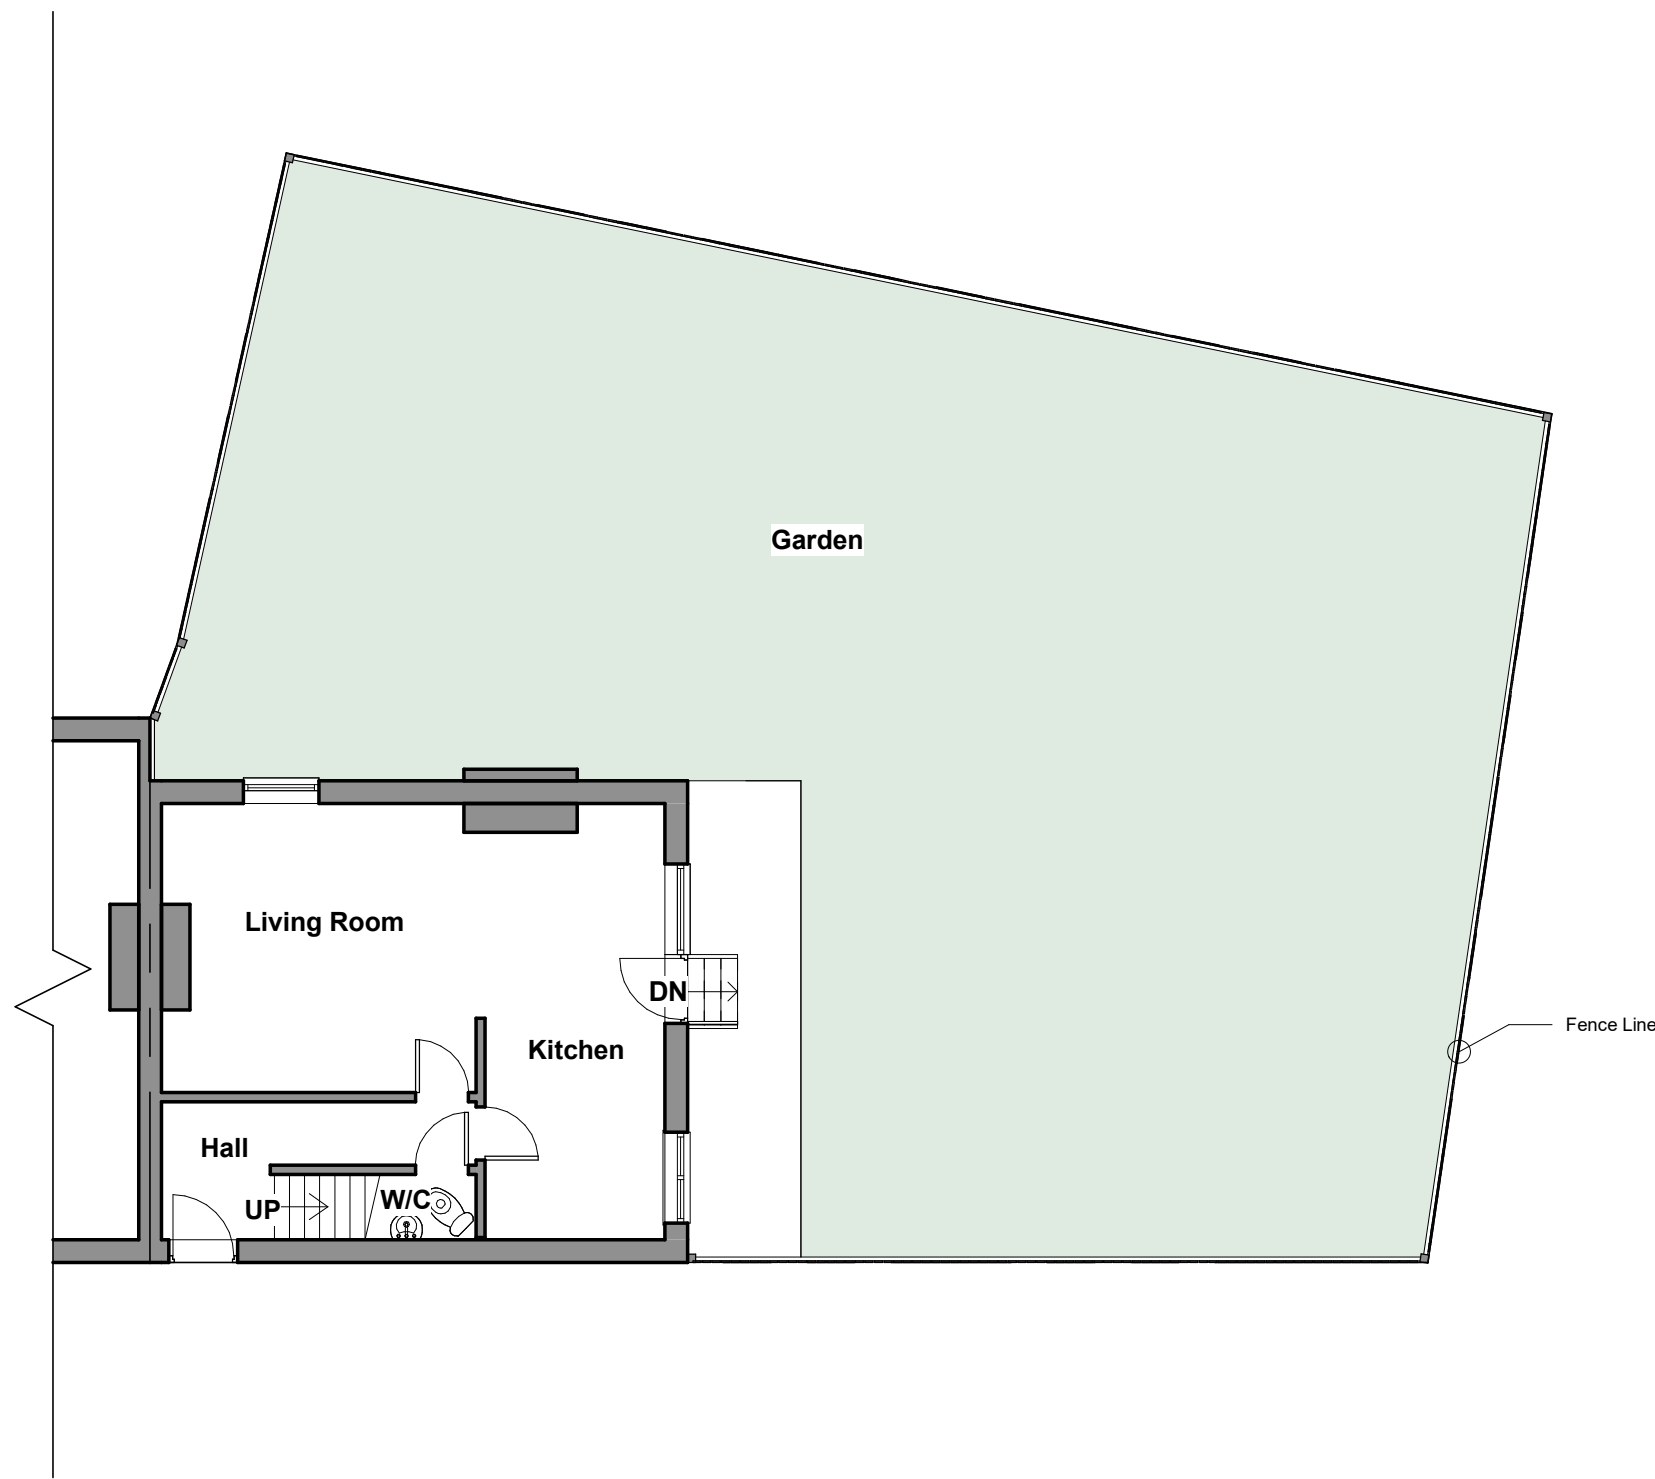


Existing Ground Floor Plan  
1:100

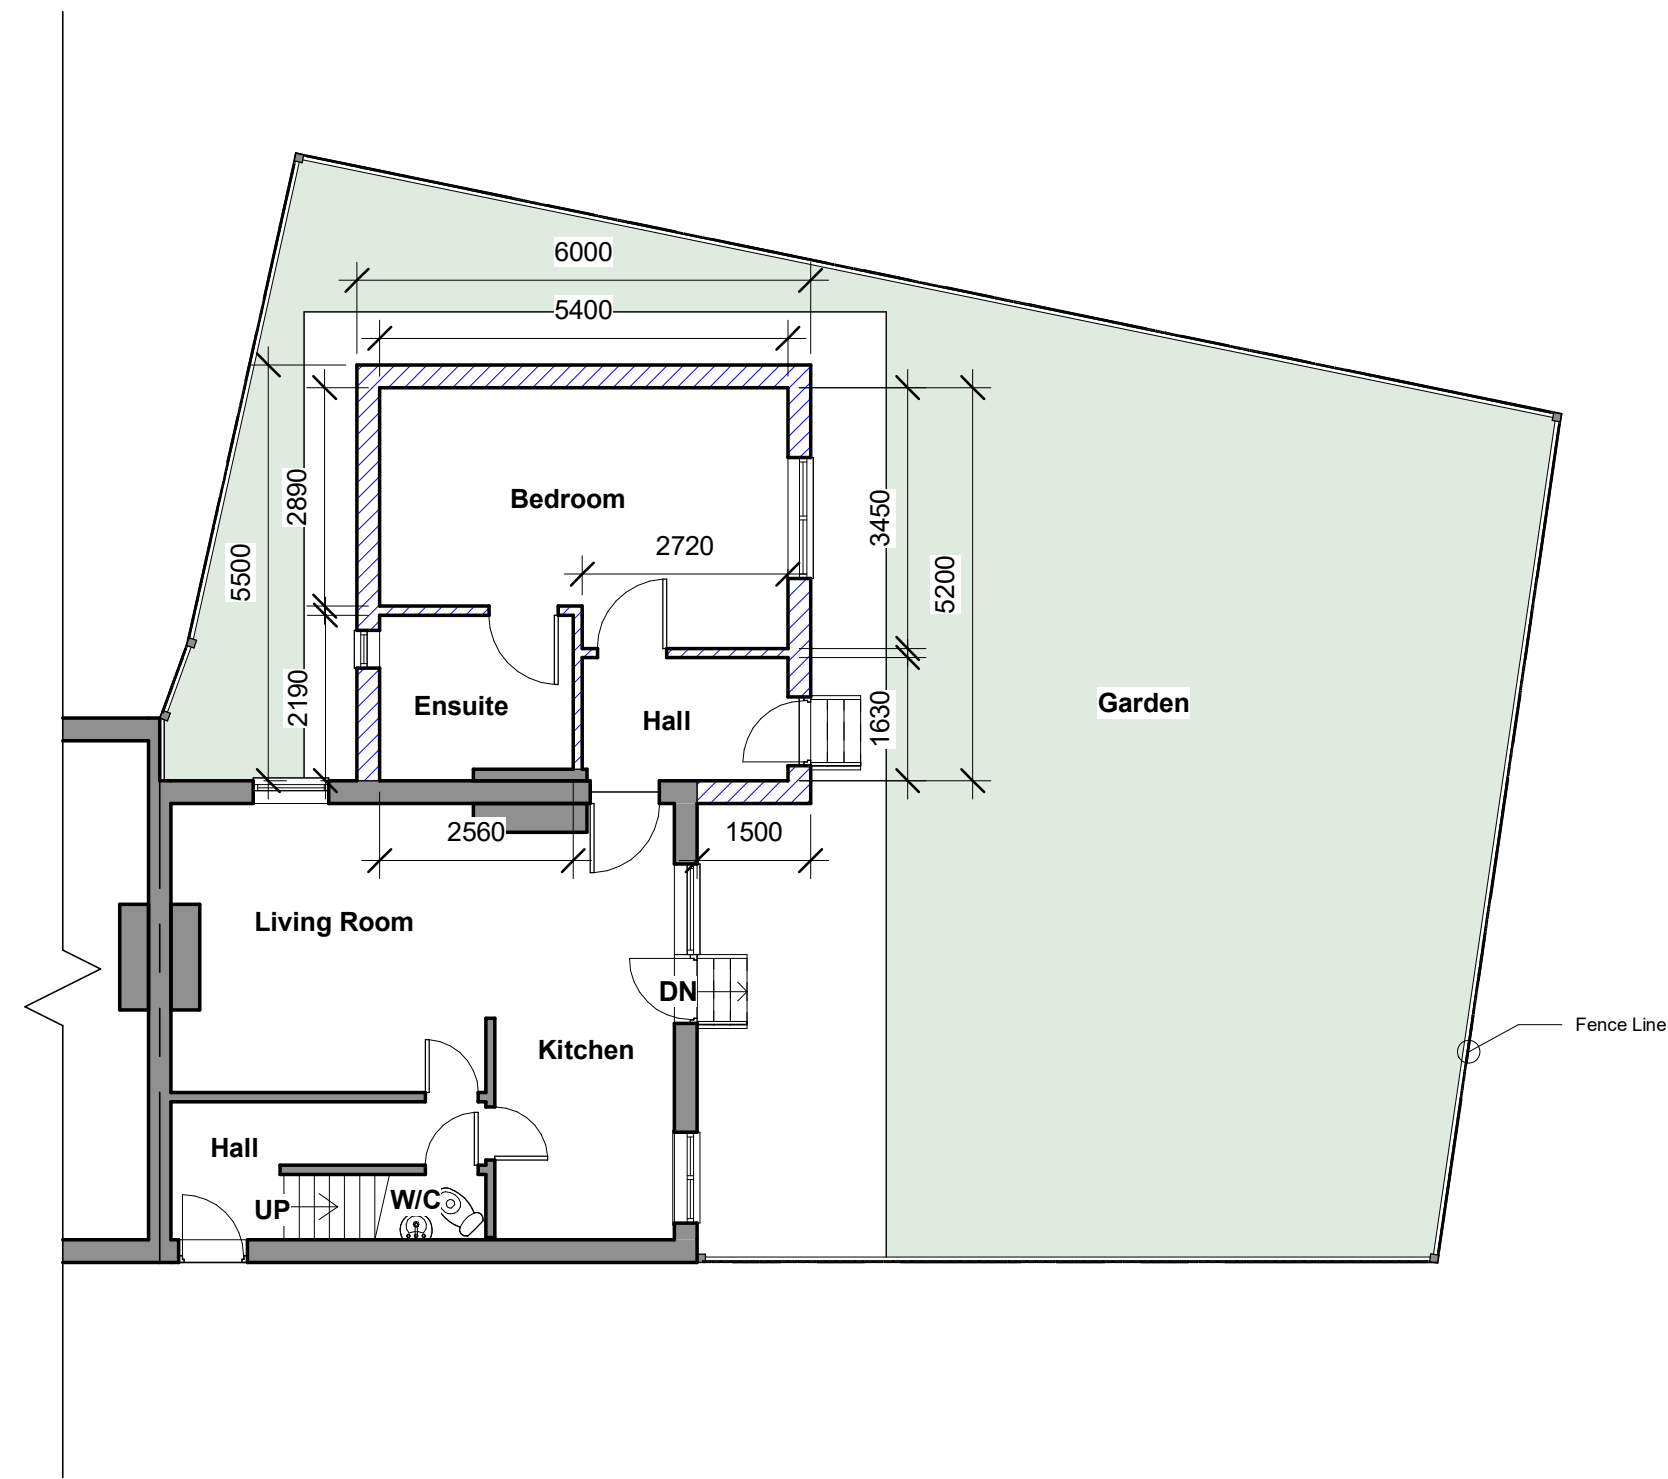

Proposed Ground Floor Plan  
1:100

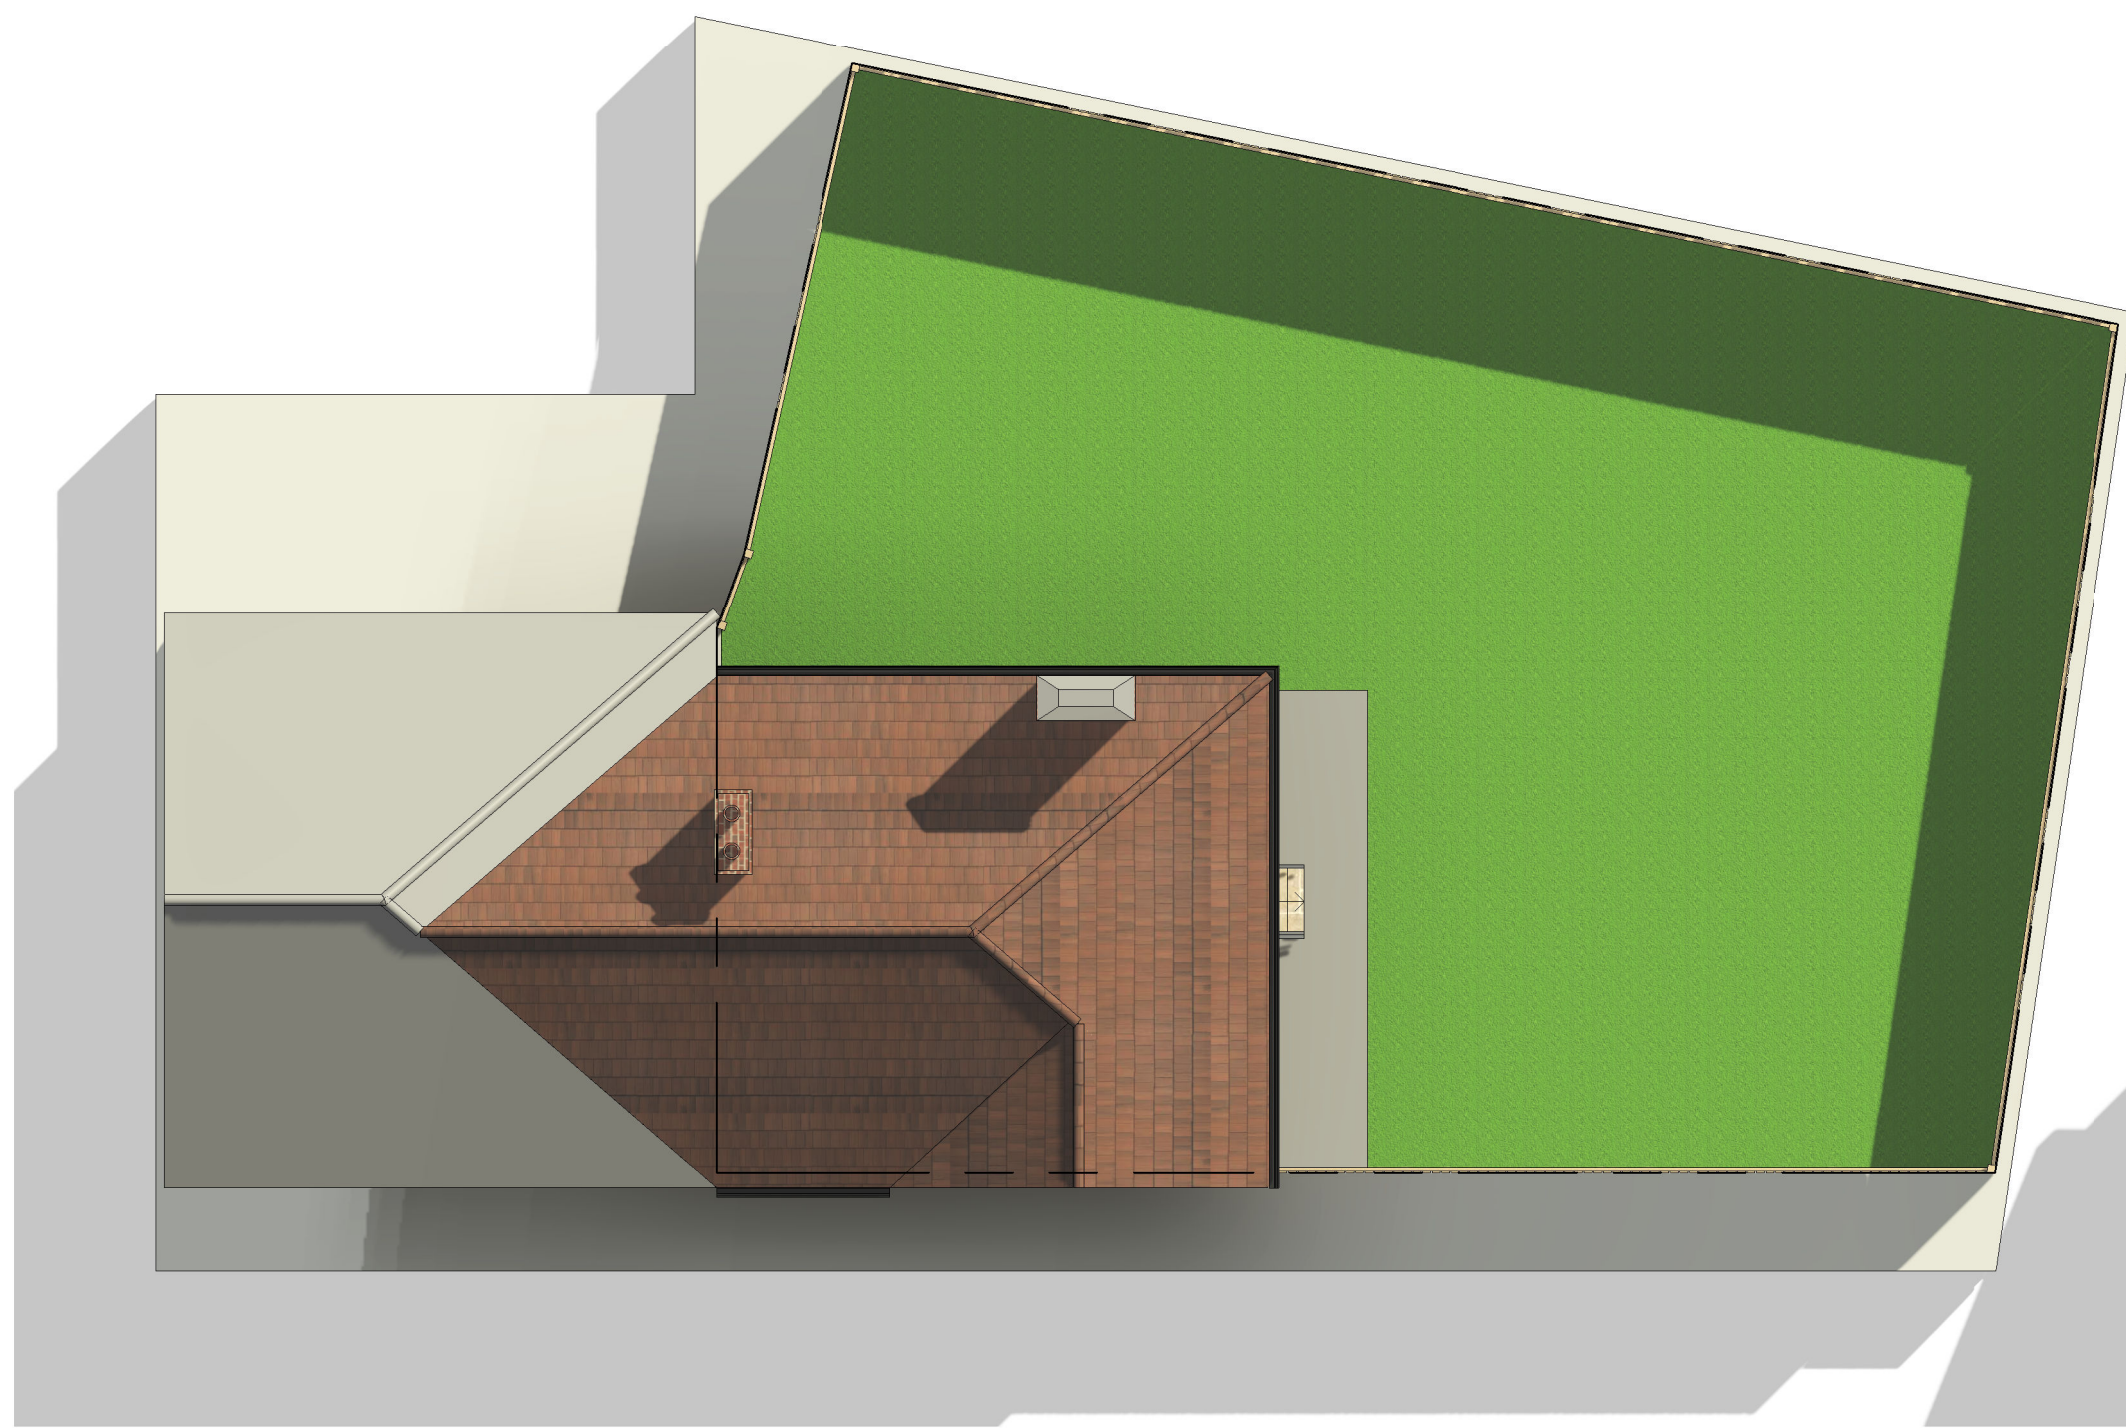

Existing Roof Plan  
1:100

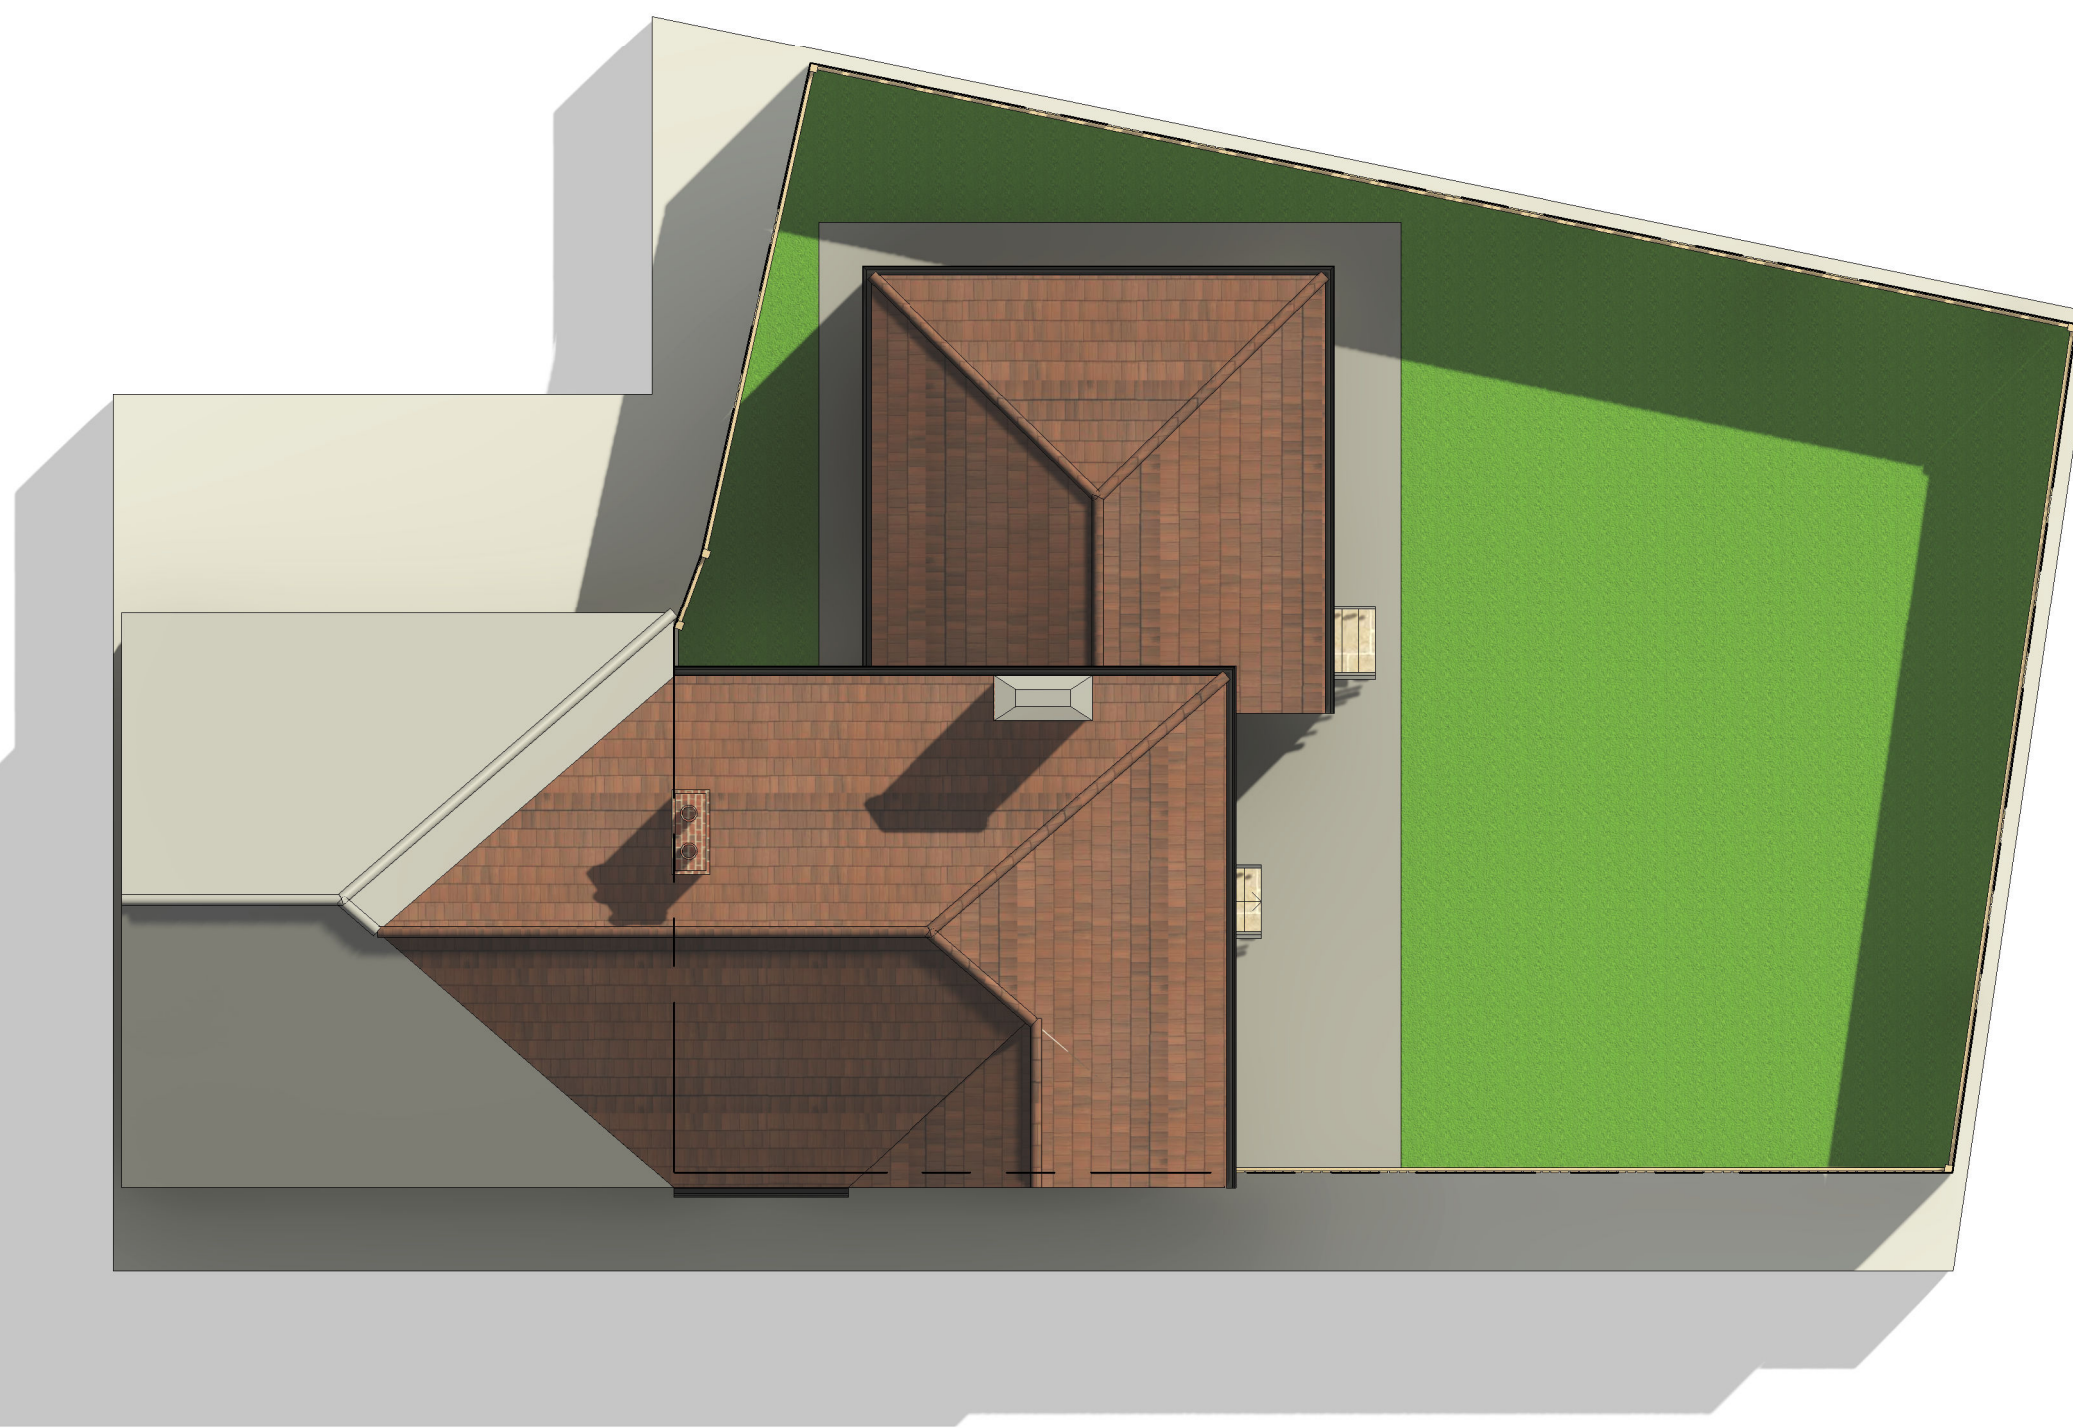

Proposed Roof Plan  
1:100

**GENERAL NOTES:**

1. THIS DRAWING IS TO BE READ INCONJUNCTION WITH ALL OTHER ARCHITECTURAL AND STRUCTURAL DRAWINGS AND SPECIFICATIONS.
2. ALL DIMENSIONS ARE IN MILLIMETERS UNLESS STATED OTHERWISE.
3. DO NOT SCALE FROM THIS DRAWING UNLESS FOR PLANNING PURPOSES.
4. THE CONTRACTOR IS TO ENSURE THAT ALL MATERIALS COMPLY WITH THE RELEVANT BRITISH STANDARDS AND HAVE CURRENT AGREEMENT CERTIFICATES.
5. ALL PRODUCTS TO BE FITTED STRICTLY IN ACCORDANCE WITH MANUFACTURER'S INSTRUCTIONS.

© copyright  
all rights reserved



Scale Bar 1:100 @ A1

MM PLANNING & ARCHITECTURE  
892 LONDON ROAD, CR7 7PB  
EMAIL [INFO@MMPLANNING-ARCHITECTURE.CO.UK](mailto:INFO@MMPLANNING-ARCHITECTURE.CO.UK)  
CONTACT 02073023111

Scale(@ A1): 1 : 100



Project  
99 Devonshire Hill Lane, N17 7NE

Client  
Owner

Drawing  
Plans Existing and Proposed

Number:  
A102

Date:  
Issue Date