

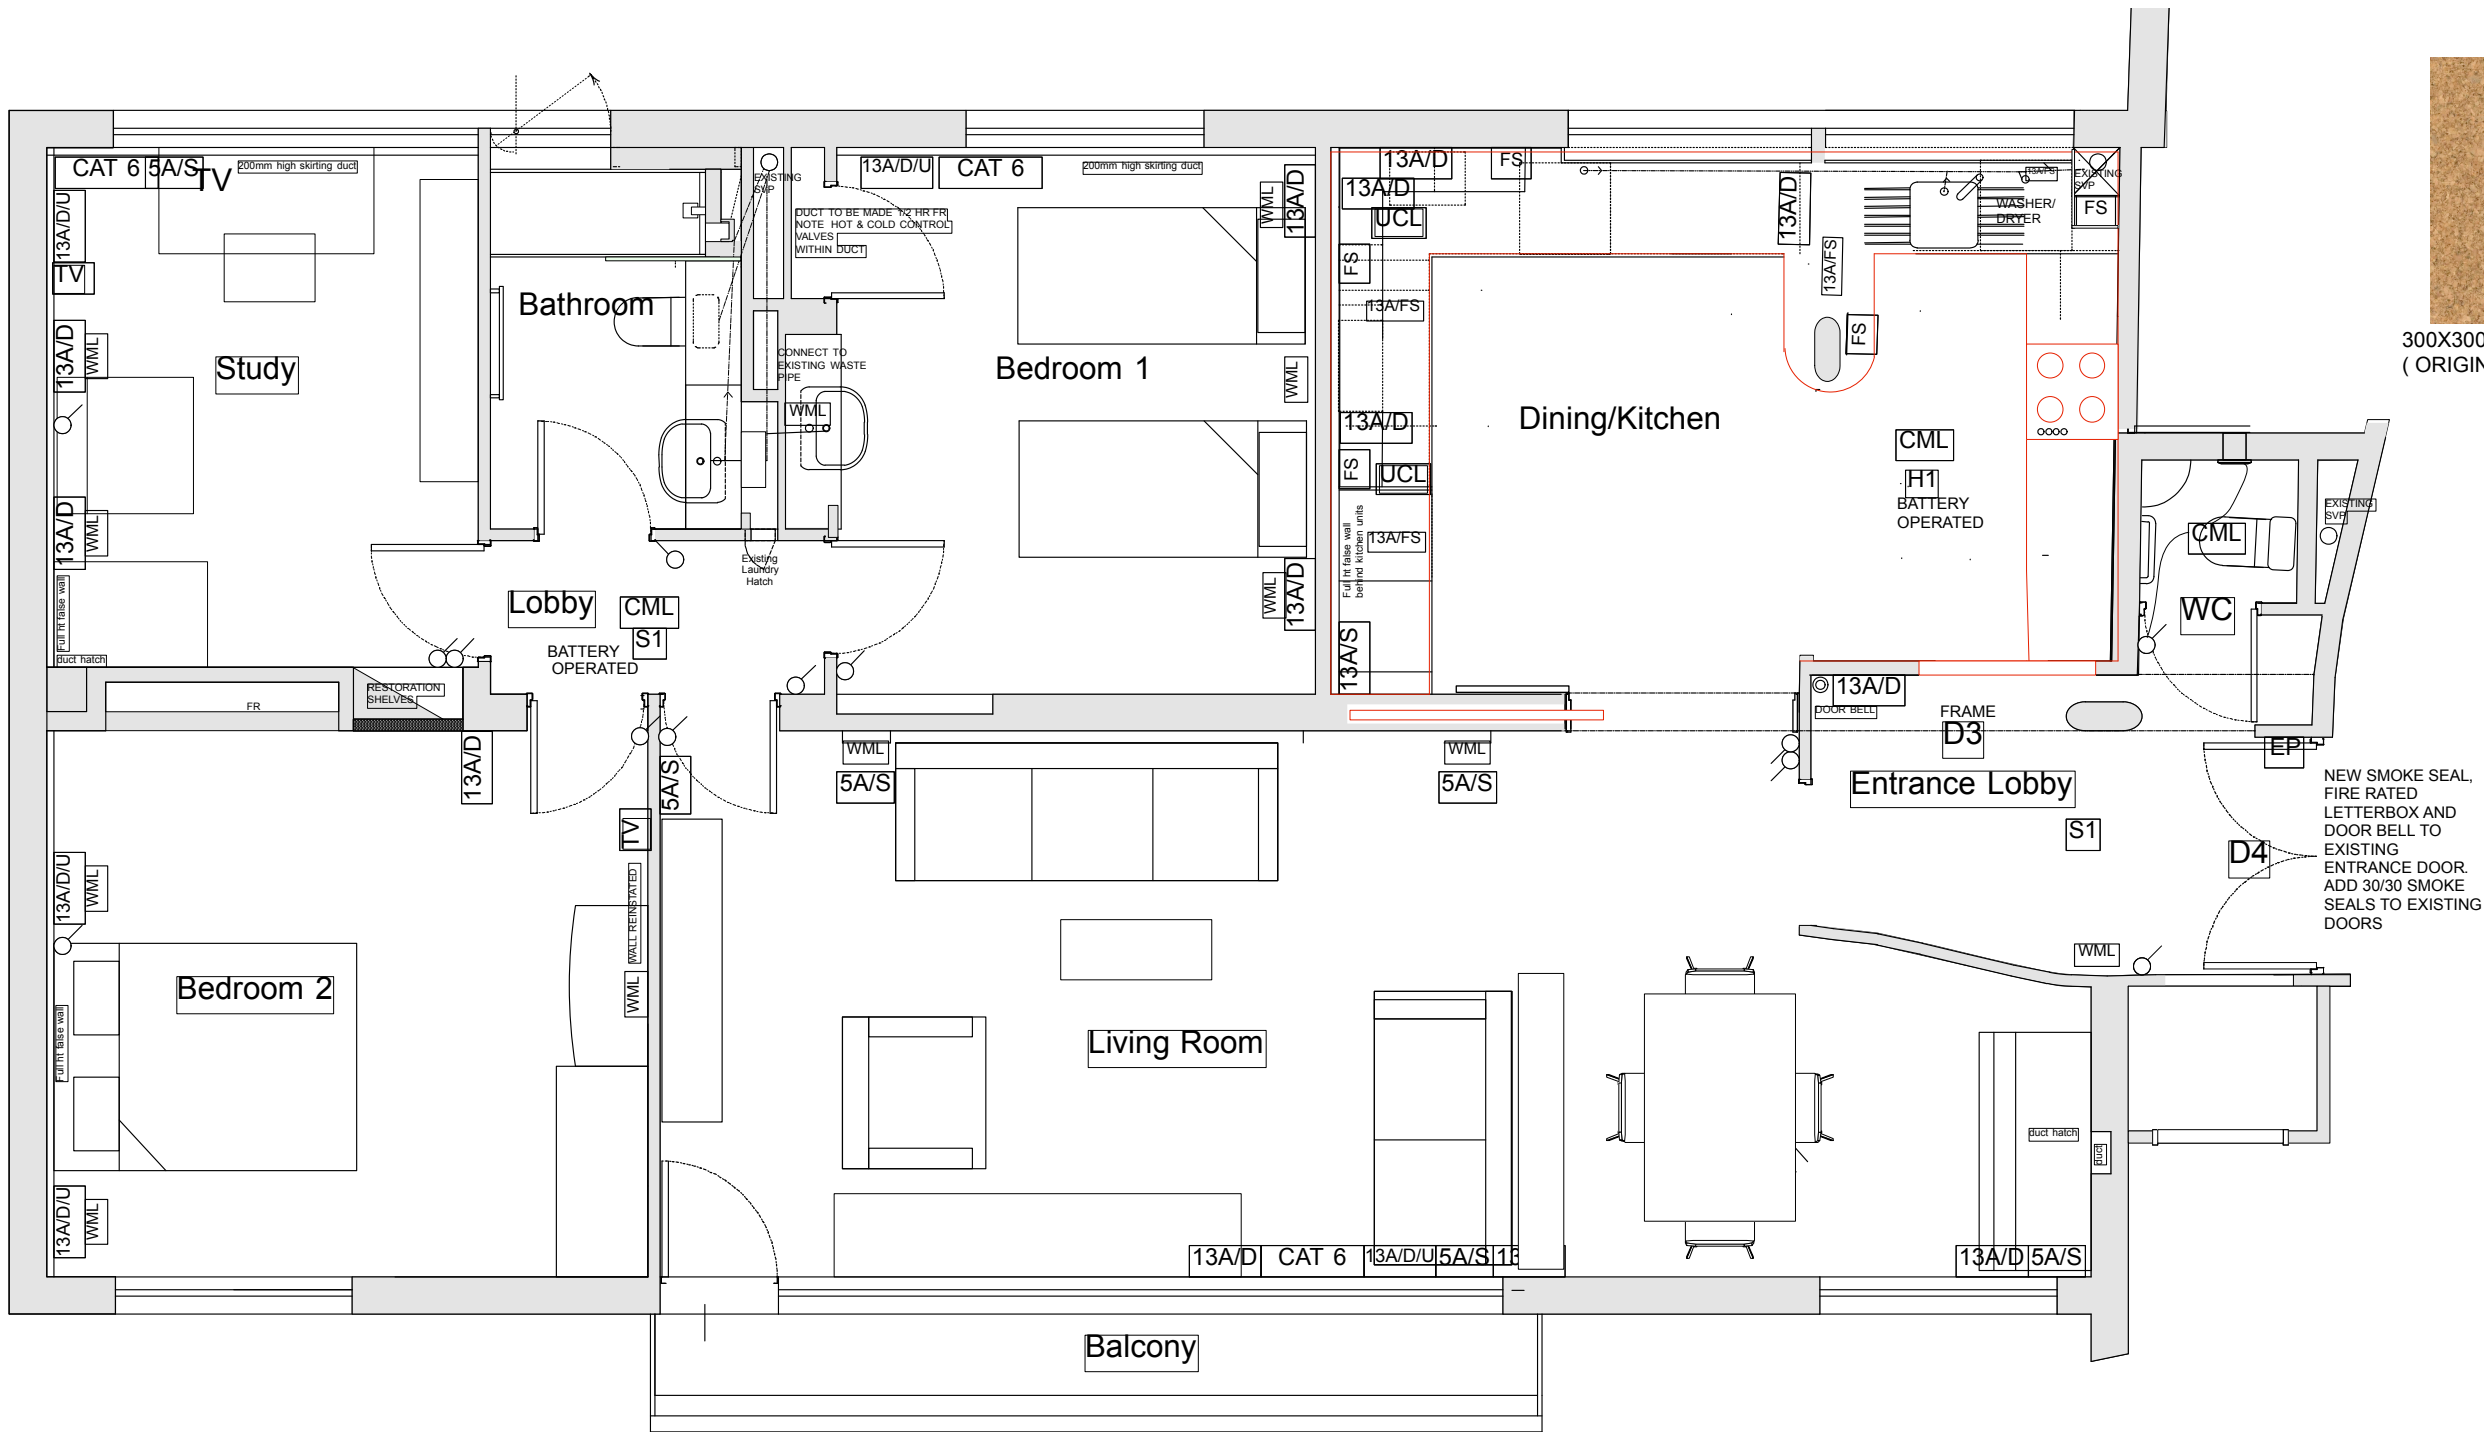


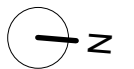

300X300 CORK FLOOR TILES IN ALL HABITABLE ROOMS
(ORIGINAL SPECIFICATION)

FLOOR COVERINGS
NEW FLOOR COVERING
THROUGHOUT
NEW CORK FLOOR TO
MATCH ORIGINAL

NEW SMOKE SEAL,
FIRE RATED
LETTERBOX AND
DOOR BELL TO
EXISTING
ENTRANCE DOOR.
ADD 30/30 SMOKE
SEALS TO EXISTING
DOORS

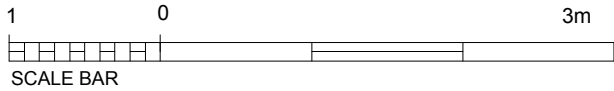

PROJECT	FLAT 39 HIGH POINT ONE
TITLE	PROPOSED PLAN
DATE	25 -03-24
SCALE	1:50@A3
REVISION	
STATUS	Listed Building Application
CONSTANTINE ARCHITECTS	
e. c@constantinearchitects.co.uk m. 07958 455 245 w. www.constantinearchitects.co.uk	
Revision	