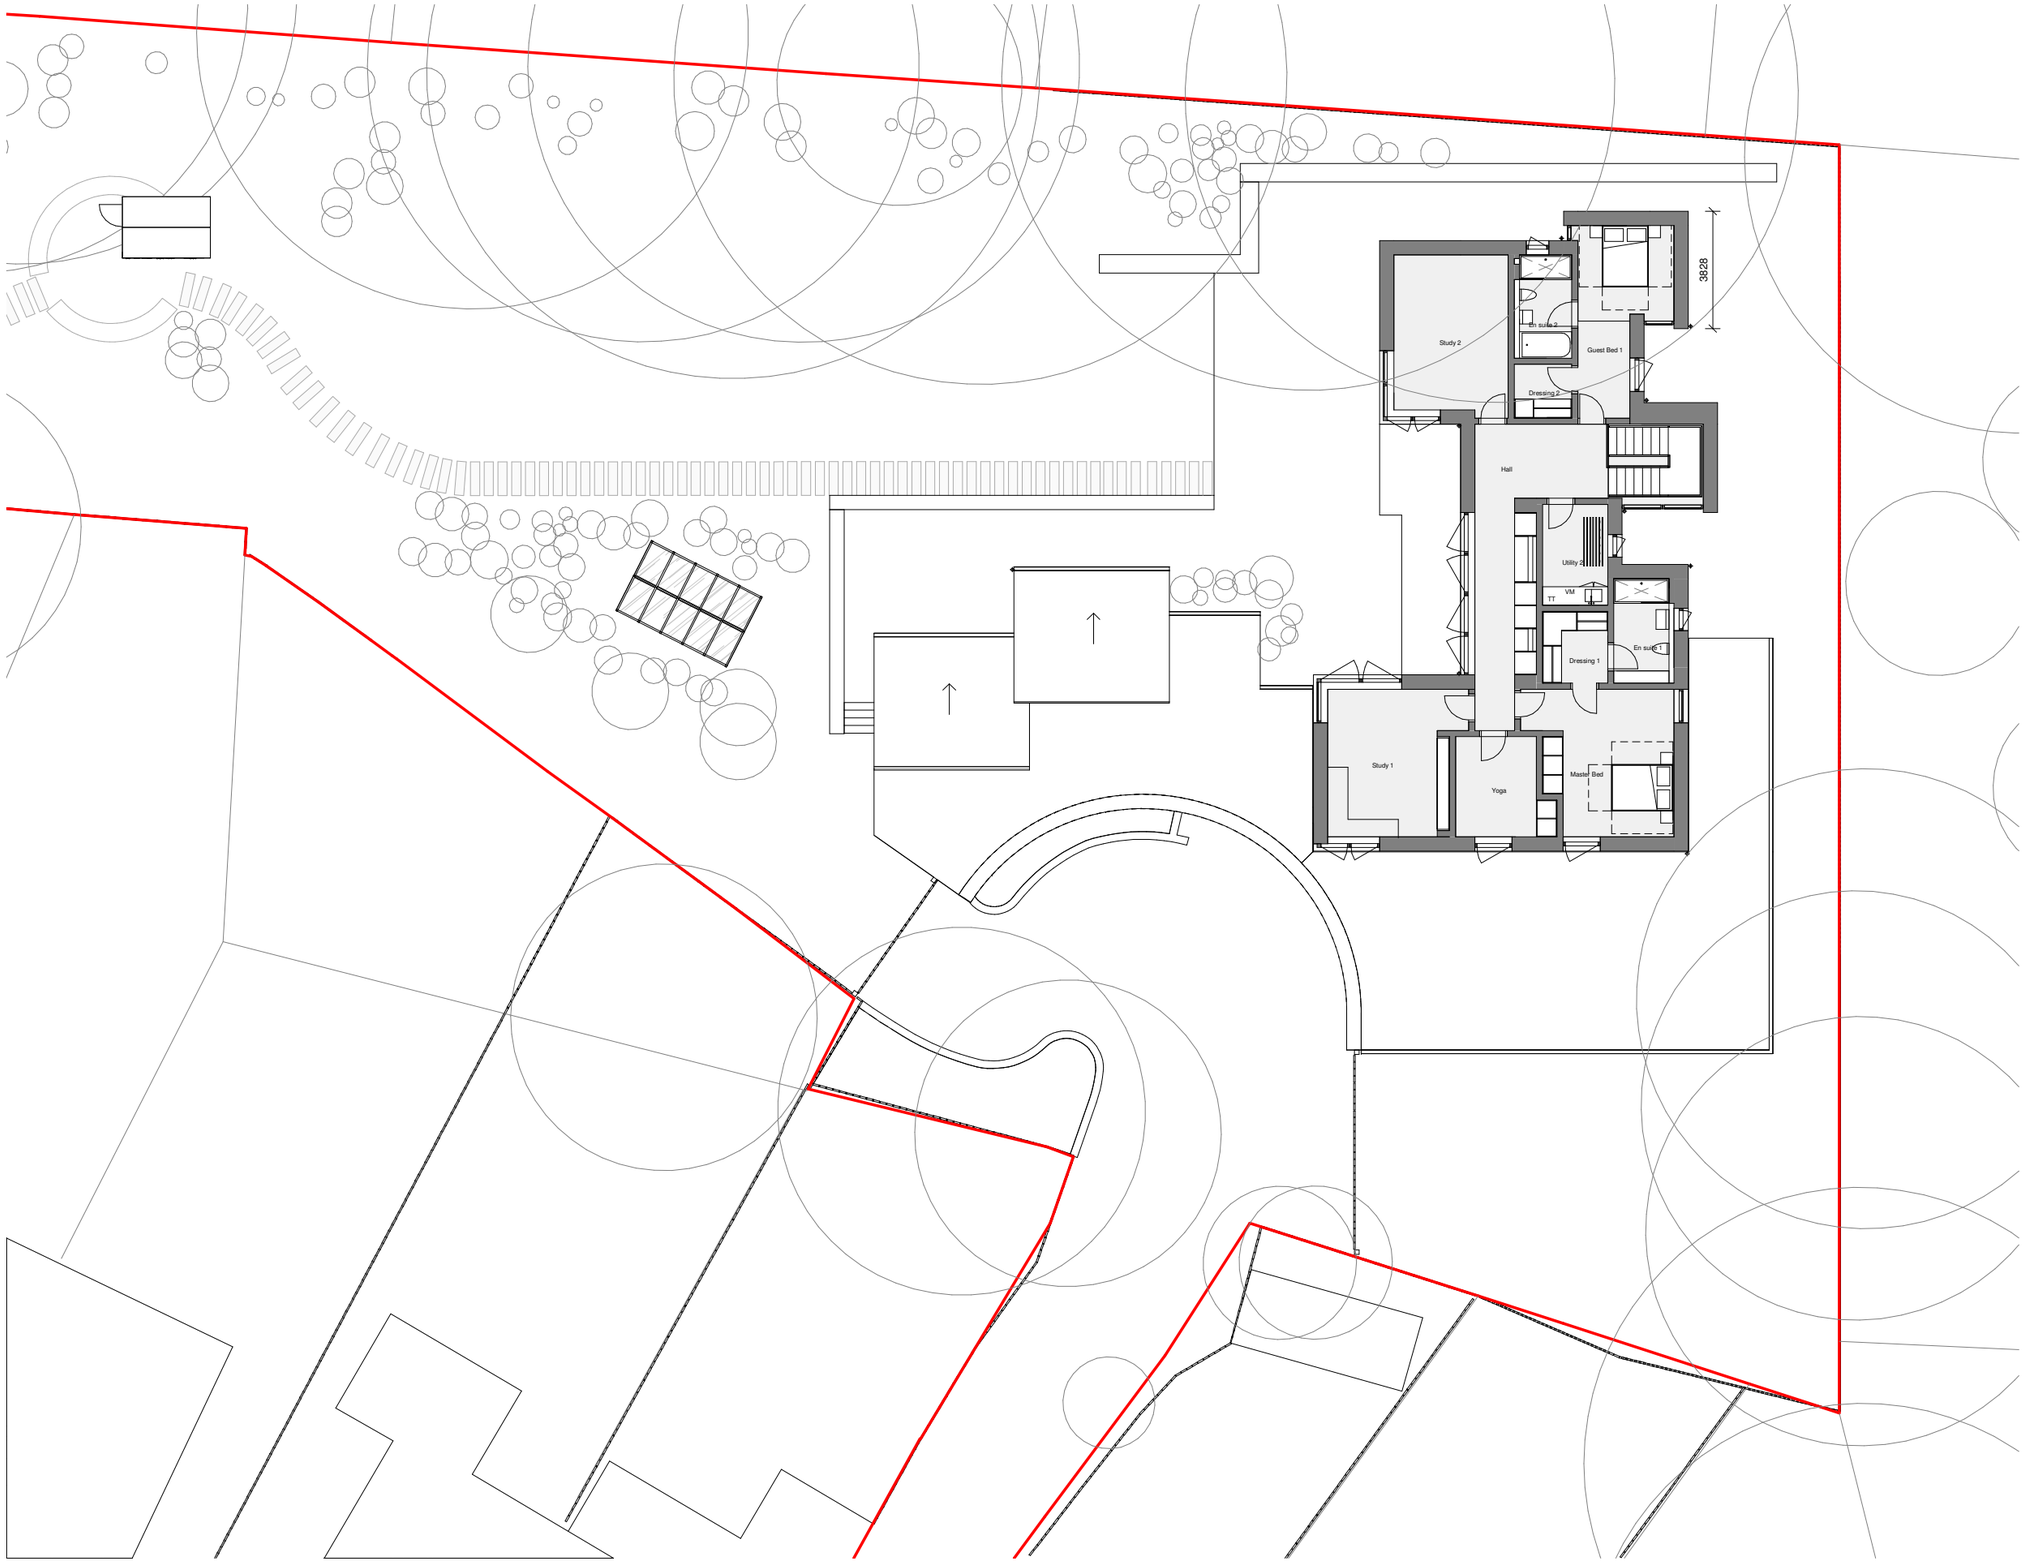

GENERAL NOTES

DO NOT SCALE OFF THIS DRAWING.
ALL DIMENSIONS MUST BE CHECKED ON SITE INFORM THE ARCHITECT OF ANY DISCREPANCIES PRIOR TO CONSTRUCTION.
THIS DRAWING IS COPYRIGHT & MAY NOT BE OTHERWISE USED OR COPIED.

CDM REGULATIONS 2015

ALL CURRENT DRAWINGS AND SPECIFICATIONS FOR THE PROJECT MUST BE READ IN CONJUNCTION WITH THE DESIGNER`S HAZARD AND ENVIRONMENTAL ASSESSMENT RECORD

KEY

Site boundary

Root Protection Area

N

1:100 | 1 m | 5 m

Client

Ms Jothi Reddy
11-13 Stanhope Gardens, N6 5TT

C.F. Møller

Telephone House, 69-77 Paul Street
London, EC2A 4NW
United Kingdom
Tel.: +44 020 7427 1530
london@cfmoller.com

Europaplads 2, 11
8000 Aarhus C
Denmark
Tel.: +45 8730 5300
www.cfmoller.com

Rev	Description	By	Chk	Date
2	AMENDED ISSUE FOR PLANNING	FWA	TH	23.01.20
1	ISSUE FOR PLANNING	FWA	TH	13.11.19

Project
Stanhope Gardens

Title
Proposed First Floor Plan

Project No.
85447

Scale @ A1	Date	Revision
1 : 100 (1:200 @ A3)		2

Drawing Number
85447-CFM-A-L01-20-102

© C.F.Møller Architects UK Ltd.