



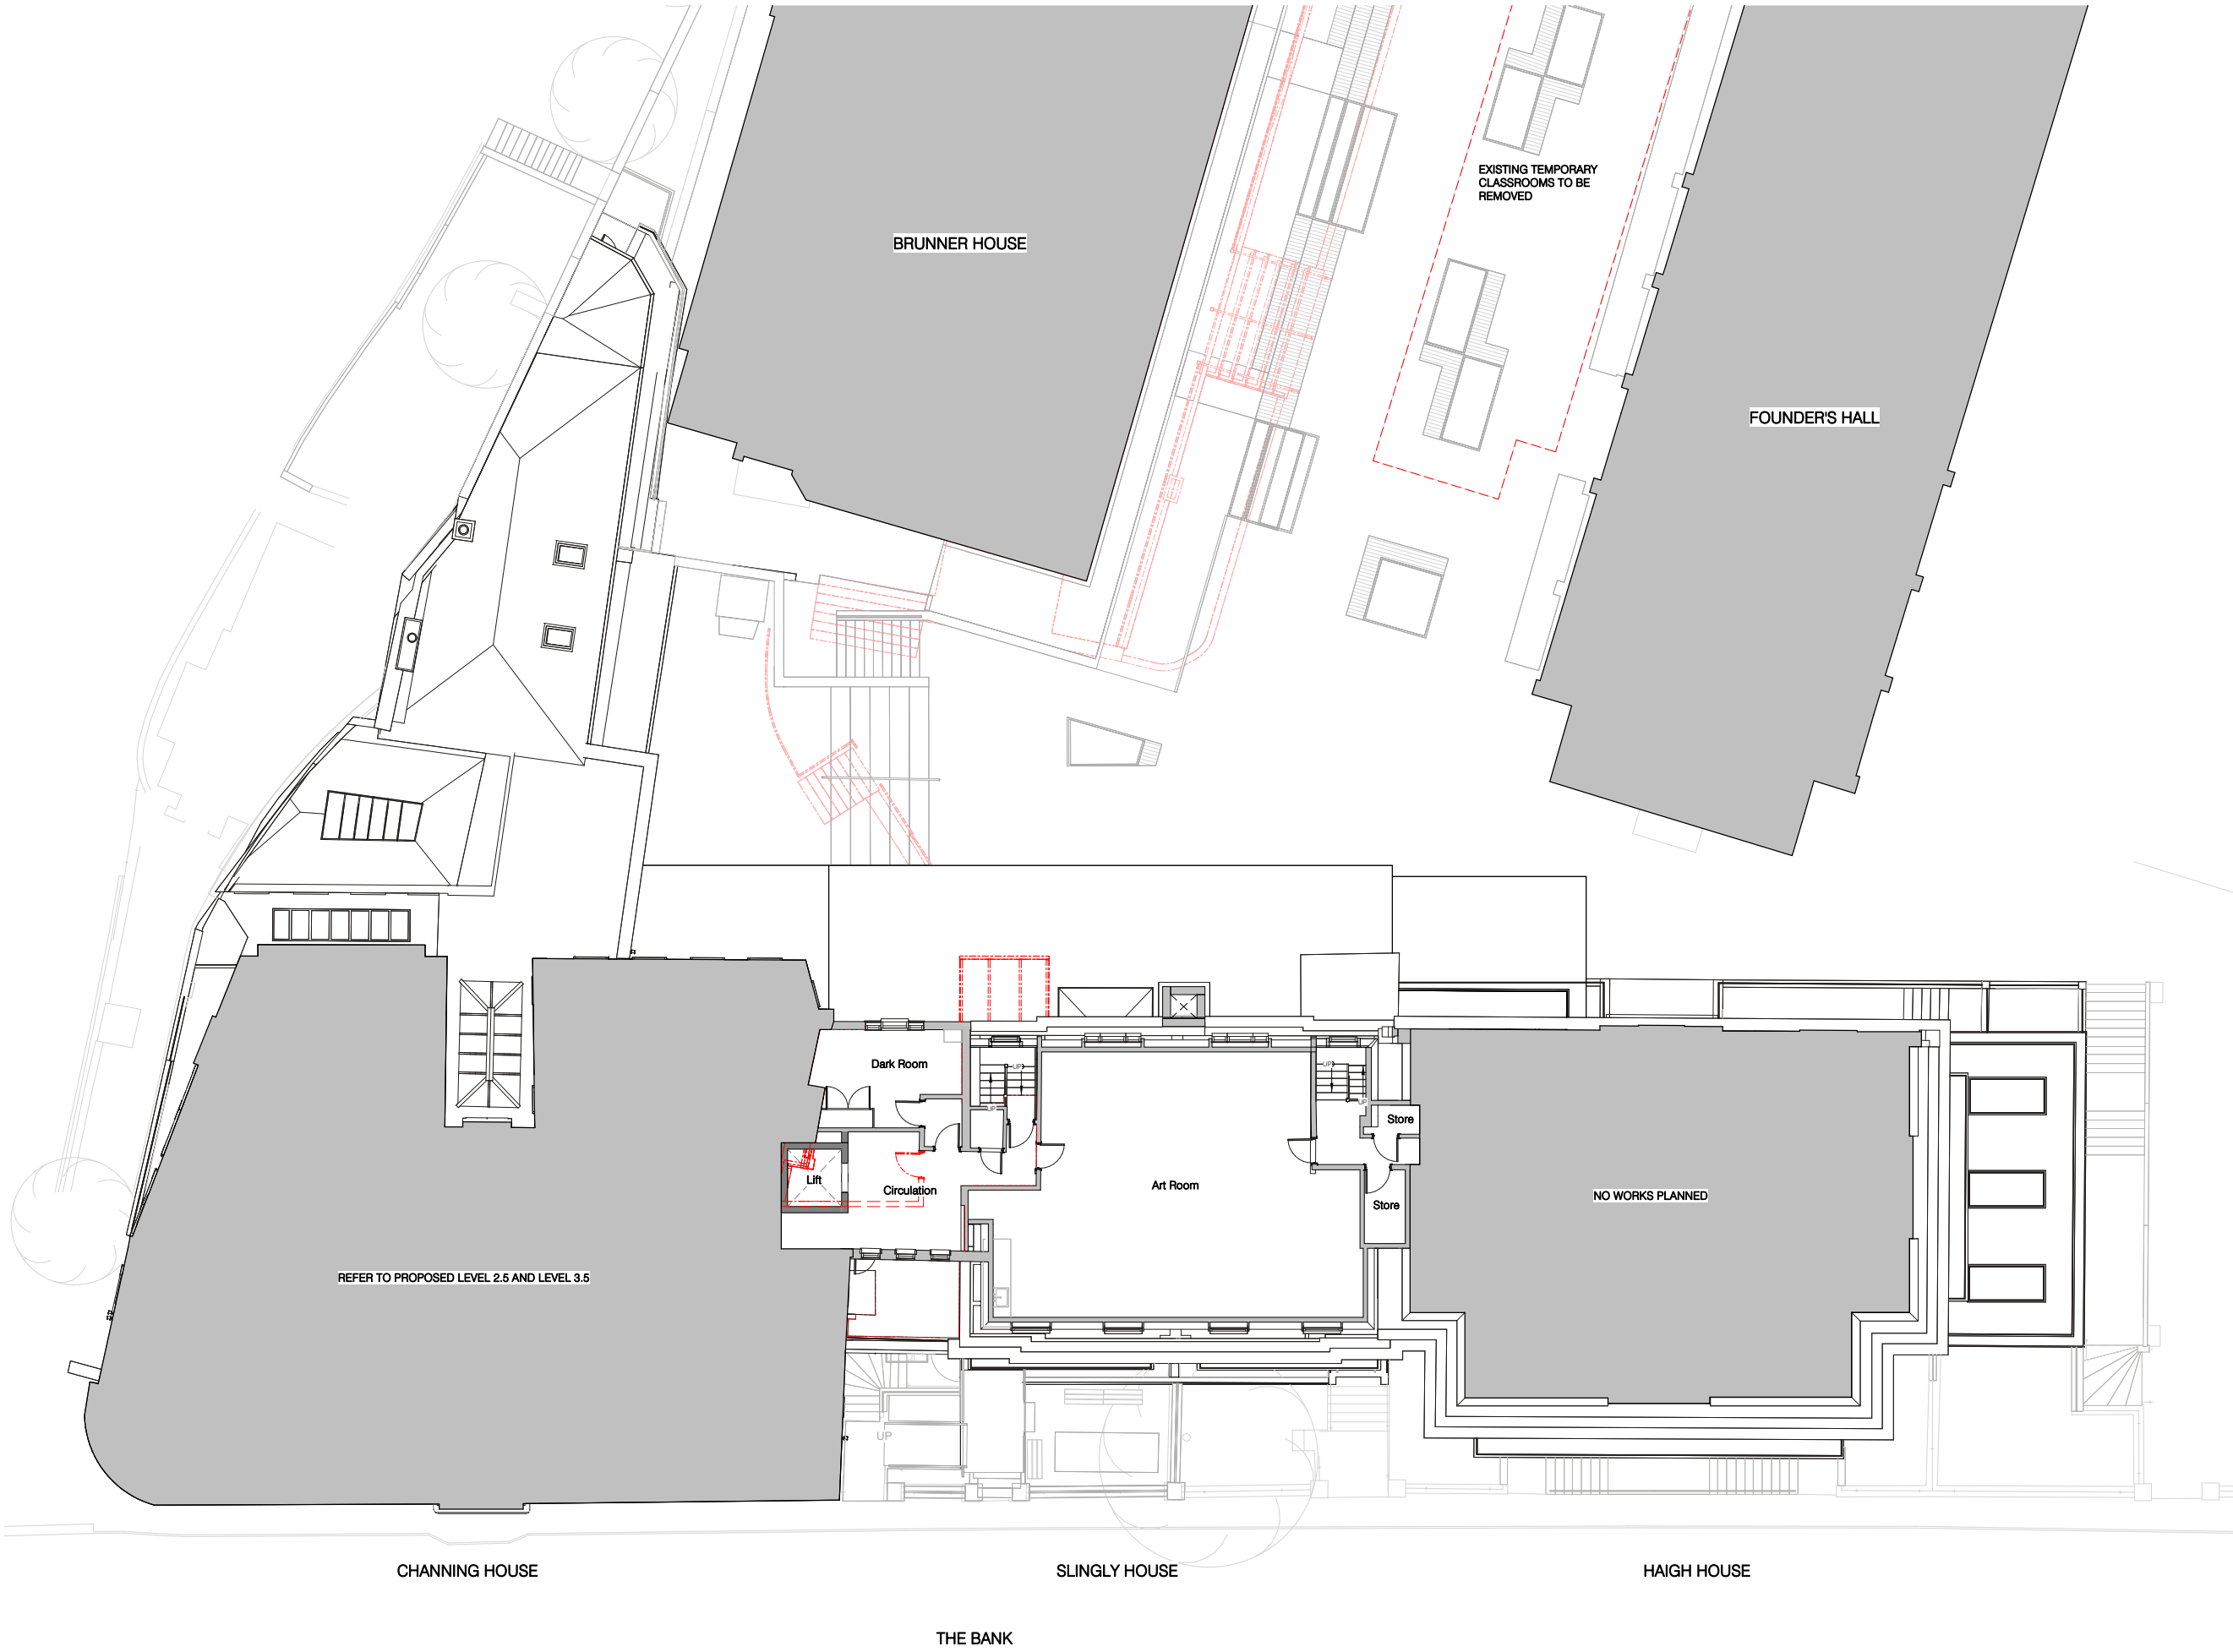

Copyright: Nugent Vallis Brierley LTD.  
Trading As: NVB Architects and NVB Landscape  
Registered: In the UK (2471929)  
Address: Rook Lane Chipael, Bath Street  
Frome, Somerset, BA11 1DN  
Contact: 01373 468 030  
mailto:mailbox@nvbarchitects.co.uk  
Disclaimer: Responsibility will not be accepted for errors made in scaling  
from this drawing. Figured dimensions only must be used  
Scale: 1:100 @ A1 (1:200 @ A3)  
1 2 3 4 5 6 7 8 9 10m  
**Key**  
Existing walls  
Proposed walls  
Demolitions



|                                    |                        |                 |
|------------------------------------|------------------------|-----------------|
| P01                                | Issued for Information | Date 11/12/2023 |
| Rev.                               | Description            |                 |
| Client & Project                   |                        |                 |
| Channing School                    |                        |                 |
| Main School Building               |                        |                 |
| Document Title                     |                        |                 |
| Main School Building               |                        |                 |
| Demolition Plan - Level 3          |                        |                 |
| Project Stage Purpose Scale        |                        |                 |
| RIBA 2                             | FOR INFORMATION        | 1:100 @A1       |
| Document Reference Revision Status |                        |                 |
| CHA-NVB-MSB-3-DR-A-2068            | P01                    | S2              |

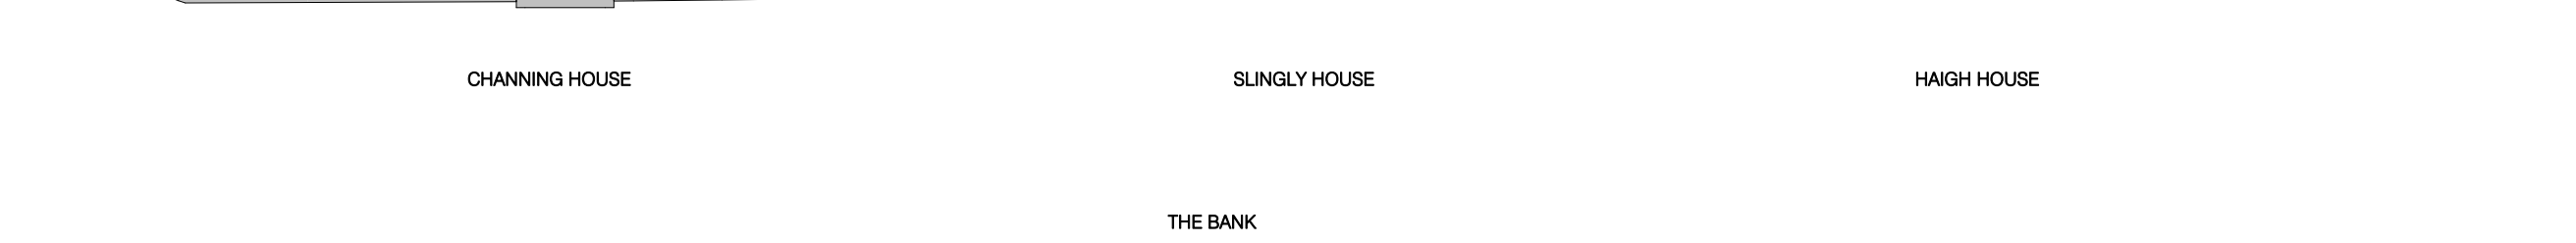

 **NVB Architects**  
ROOK LANE

# Appendix B

Archive Plans

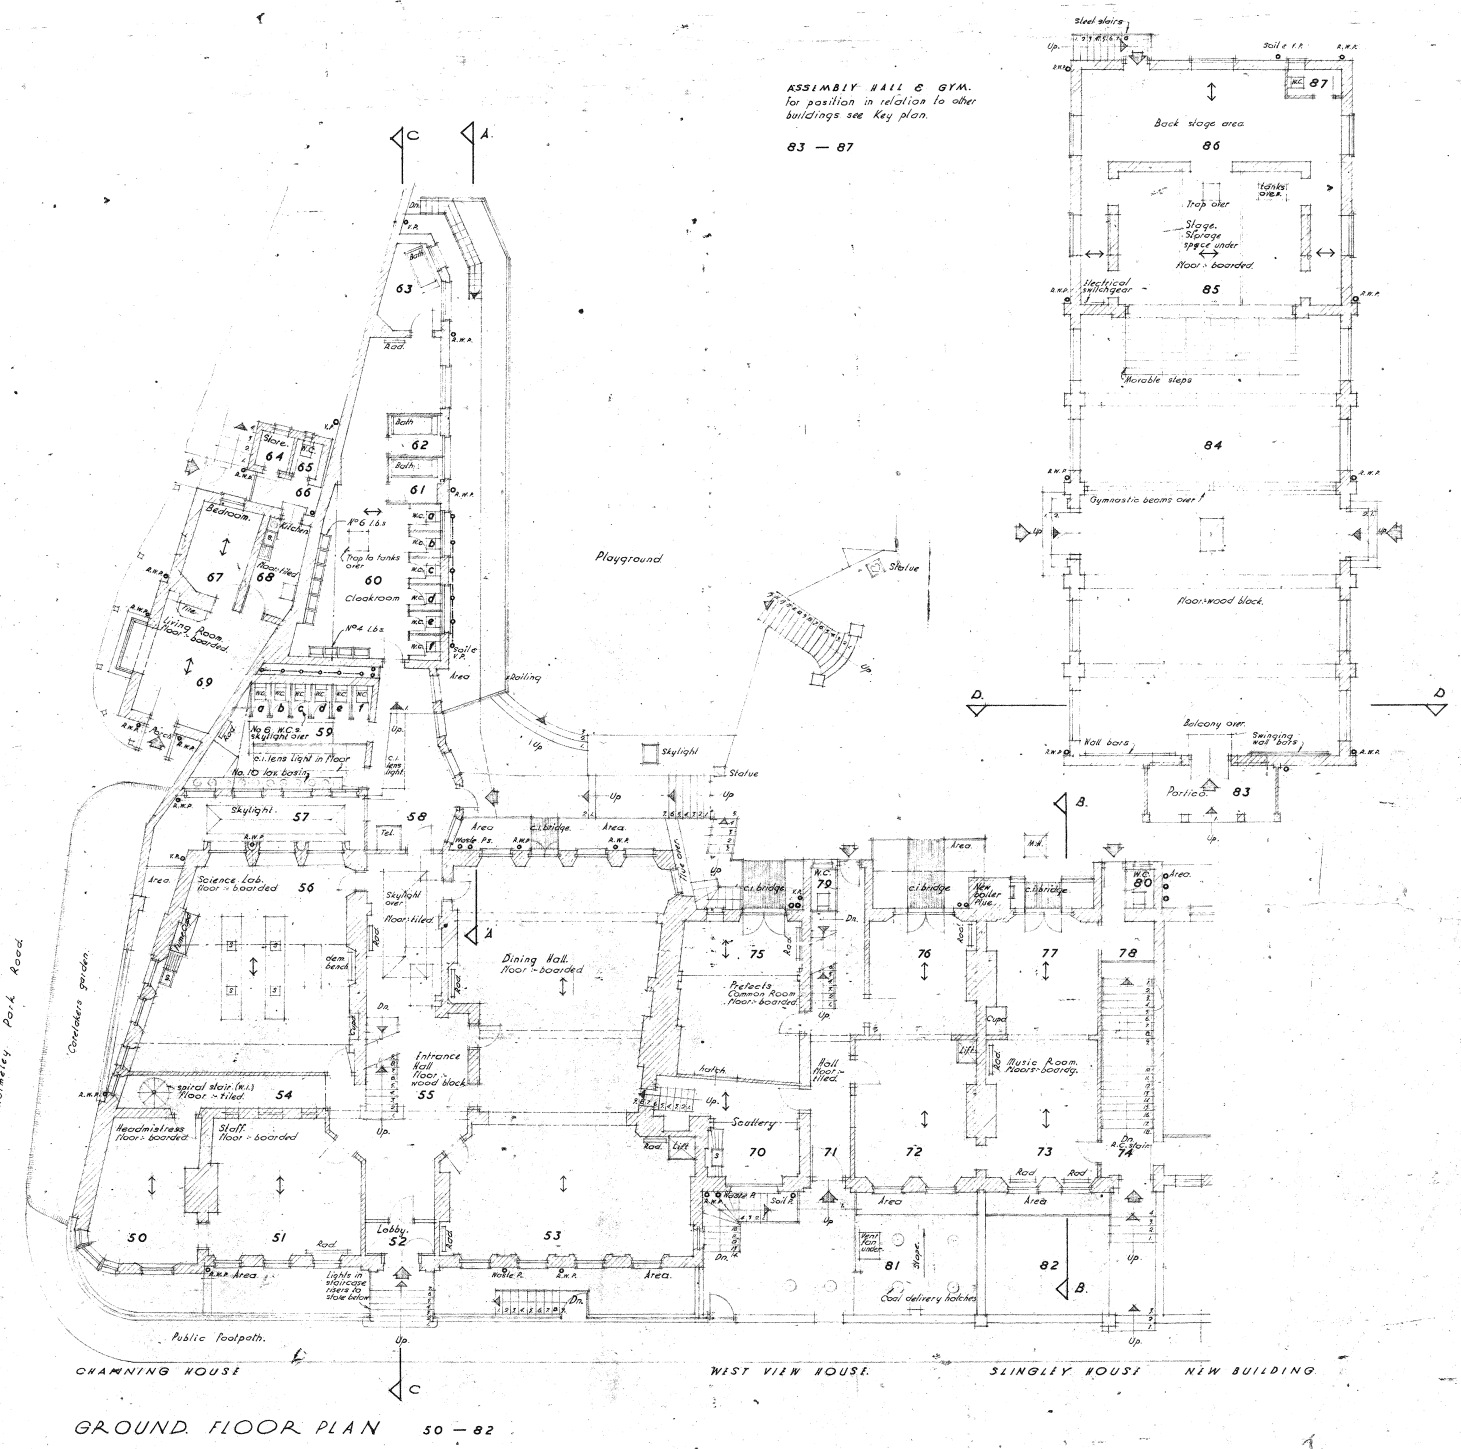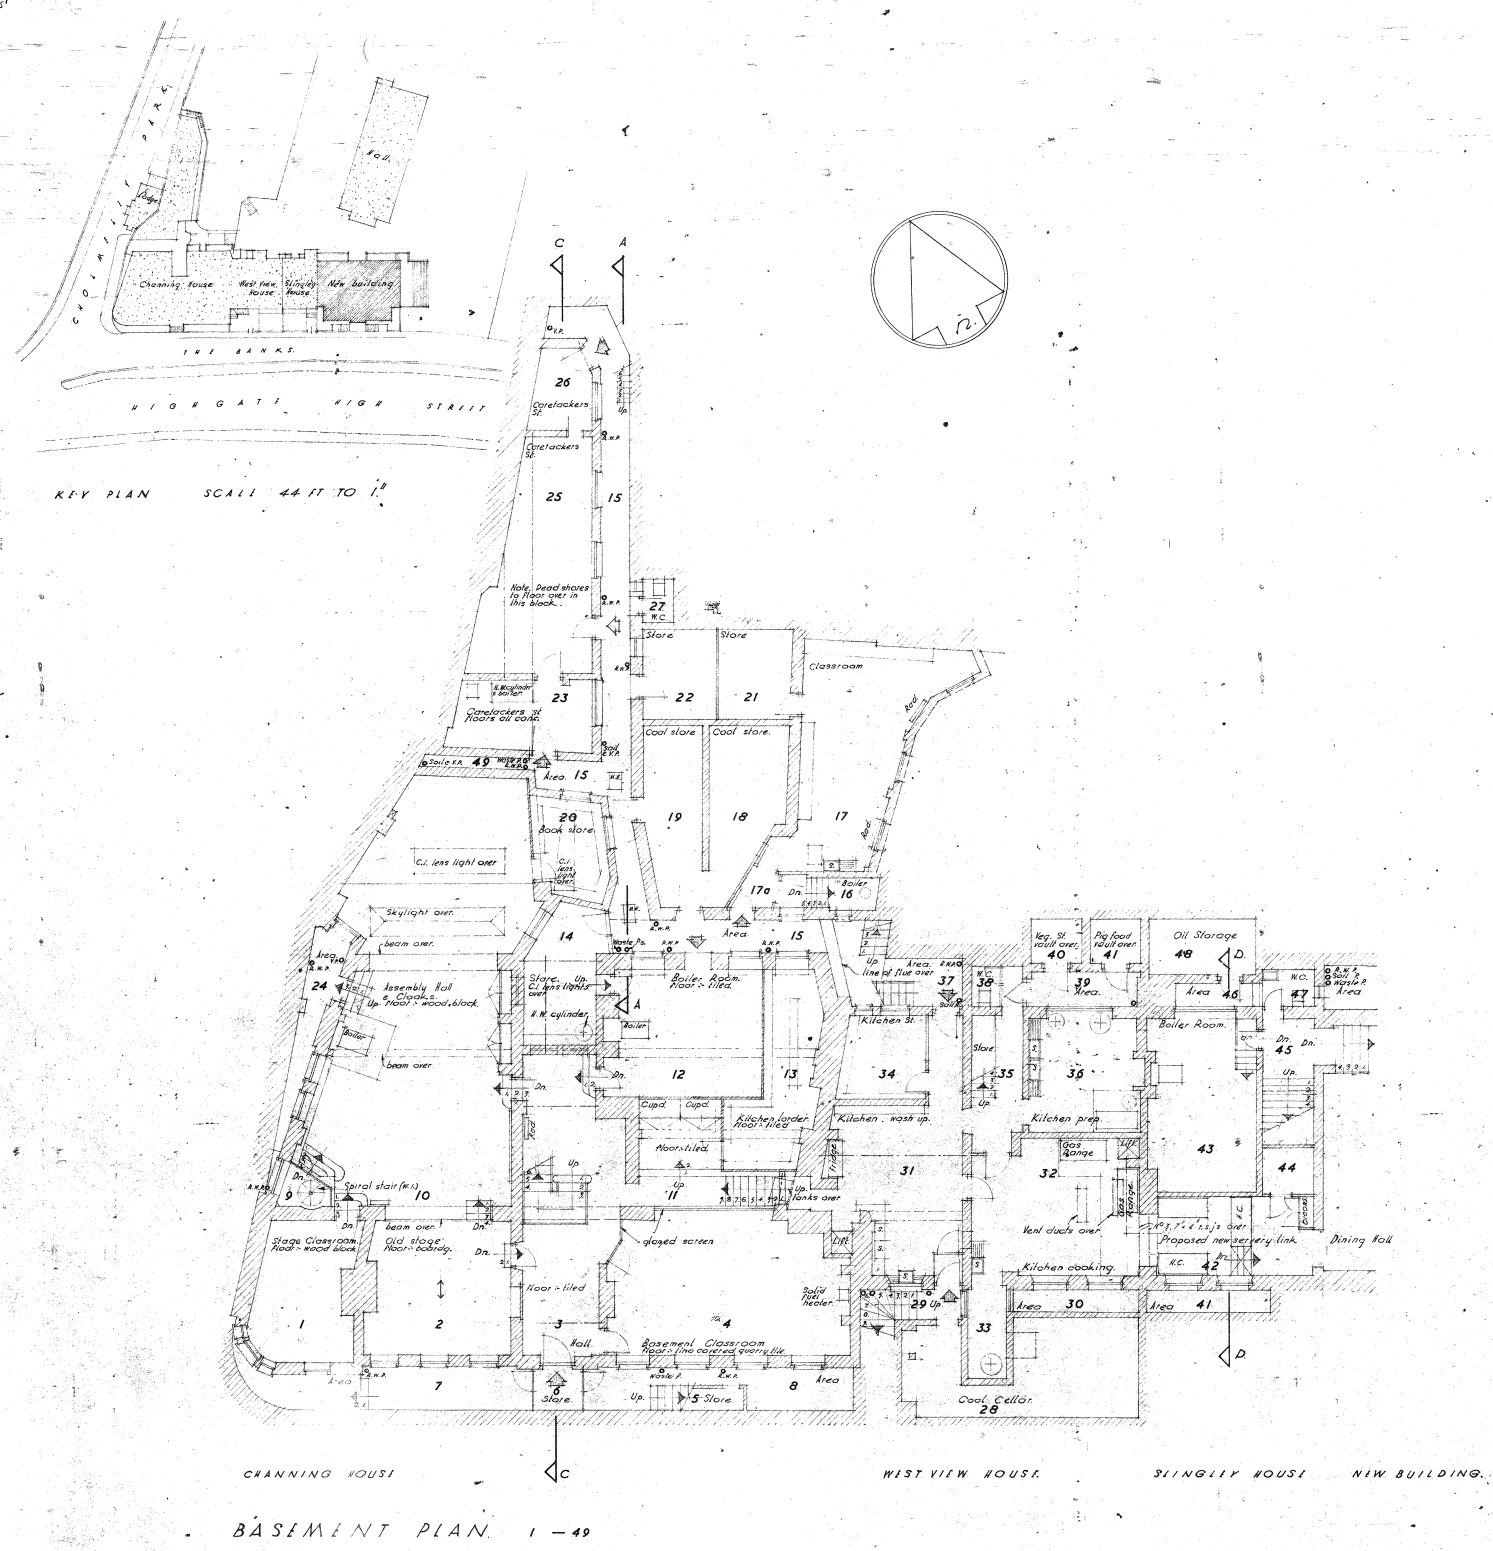

Scale 1/8" to 1' 0"  
Date 2-7-34  
Dwg No. 2/5/1.  
Issue No. 11659  
Size 49" x 29"

| NUMBERS |
|---------|
| 1       |
| TO      |
| 87      |

# CHANNING SCHOOL SUR SLINGLEY - WEST VIEW & CHANNING HOUSE

Gollins Melvin Ward & Partners  
Chartered Architects  
15, Manchester Sq.  
London W.1.

