FOR PLANNING

Rev	Date

1 Site Plan 1:200

N

10b Branch Place
London N1 5PH
p: 0207 686 3445
e: info@scenarioarchitecture.com
w: www.scenarioarchitecture.com

Project Name:
172_31 Milton Park

Client:
Matteo Milan & Olga Thompson

Site Location:
31 Milton Park
London N6 5QB

Drawing not to be used other than the purpose for which it was prepared. It's supplied without liability for errors or omissions. Do not scale from the drawing. All dimensions are to be checked on site. This drawing is to be read in conjunction with all other drawings. Notes on this drawing will apply to all other drawings where a similar position exists.

Scale @ A3
1:200

Project No.
172

Drawing Name
Site Plan

Drawing Number
PR-A0.01

Rev

BIMcloud: scenarioarchitecture - BIMcloud as a Service/172_31 Milton Park/2-Initial Design/172_31 Milton Park_PD

FOR PLANNING

Rev	Date

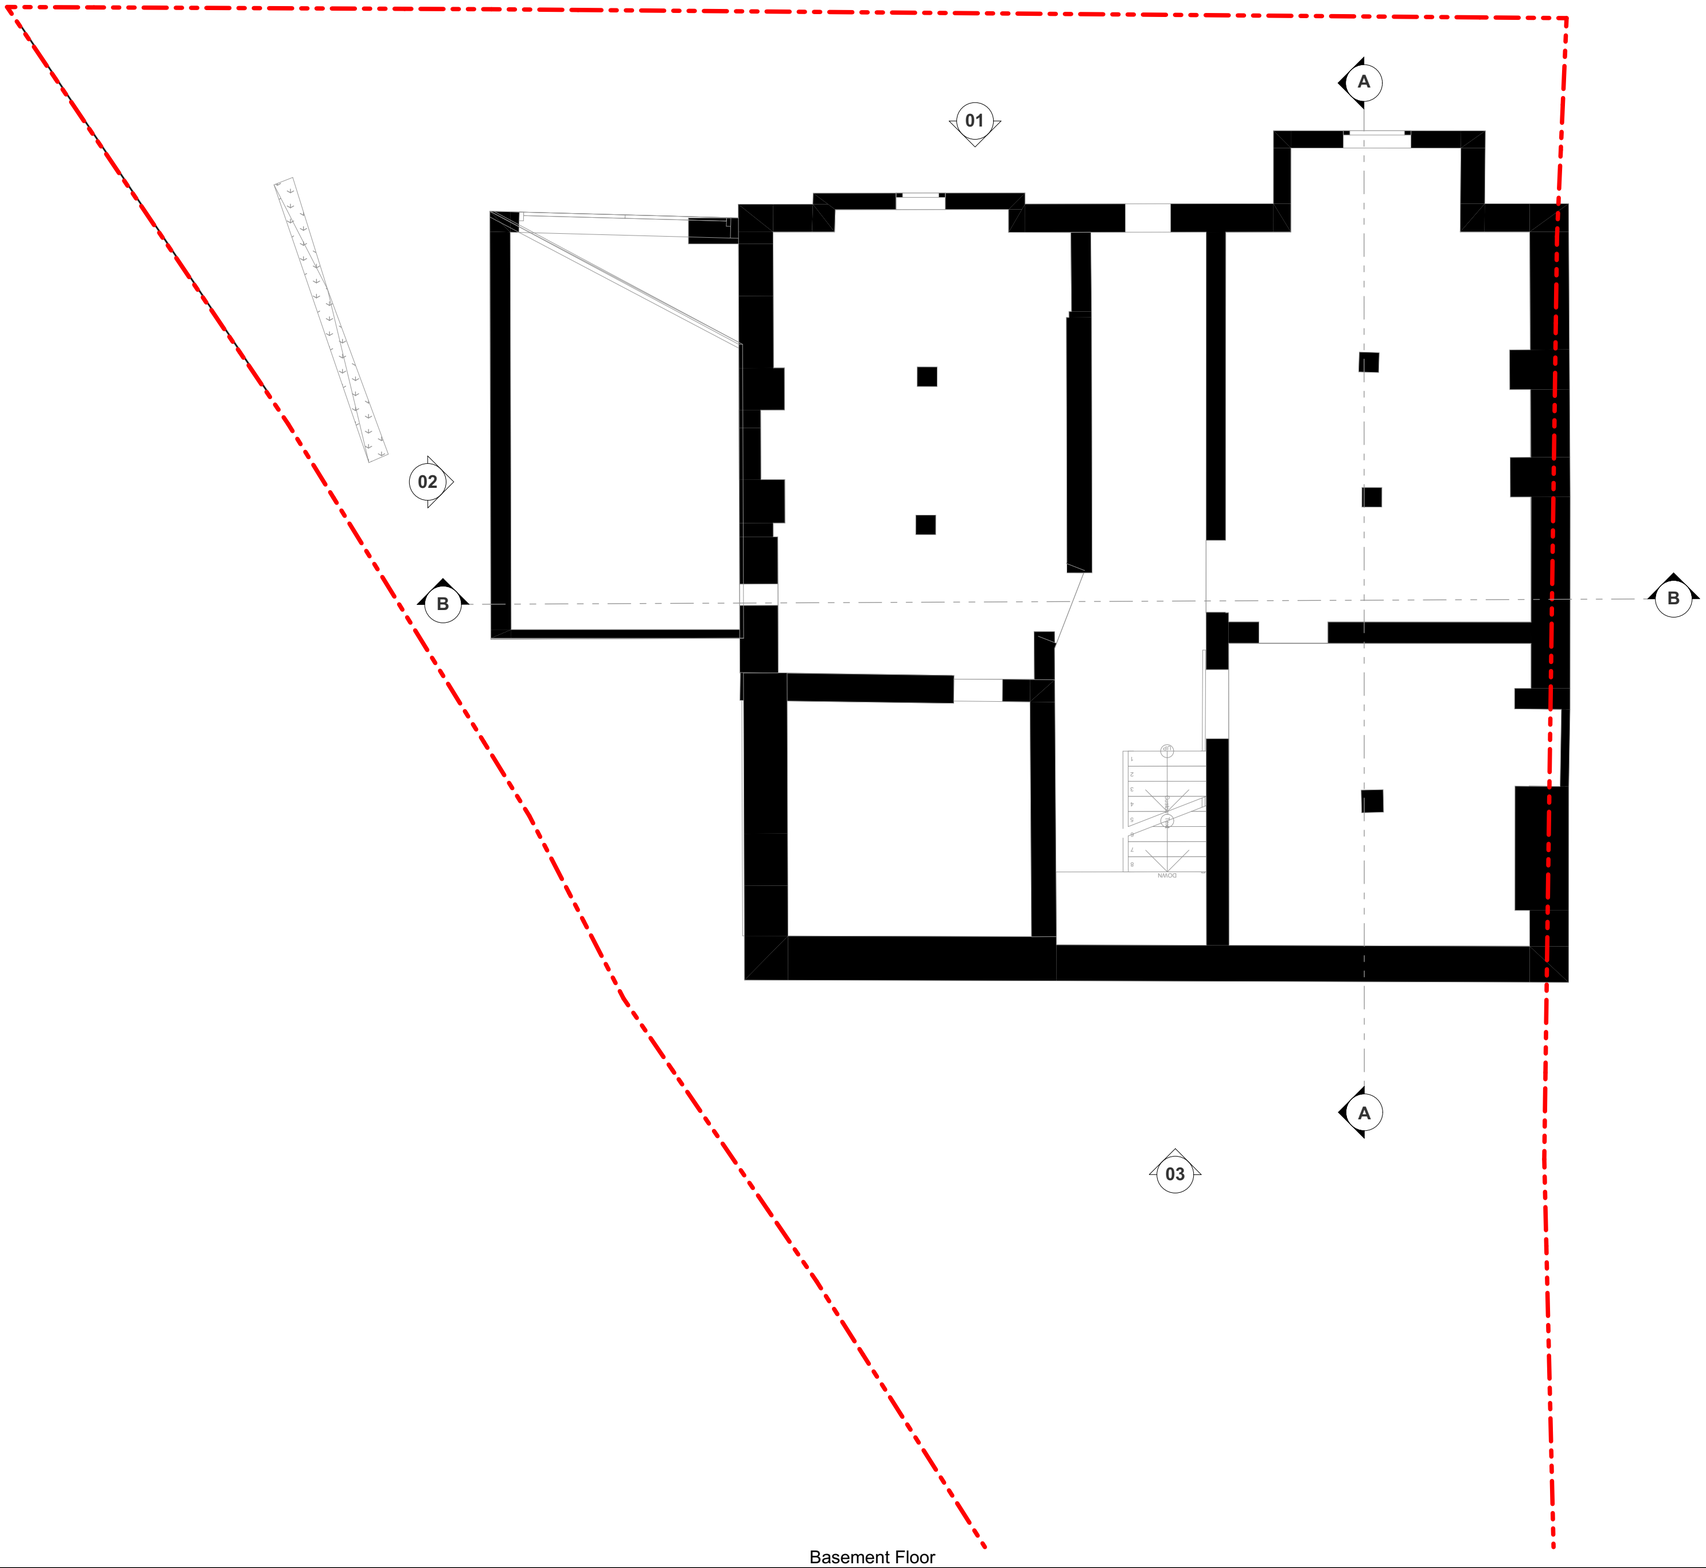

1 Basement Floor 1:50

N

SCALE 1:50
0 1000 2000 3000 4000 5000mm

10b Branch Place
London N1 5PH
p: 0207 686 3445
e: info@scenarioarchitecture.com
w: www.scenarioarchitecture.com

Project Name:
172_31 Milton Park

Client:
Matteo Milan & Olga Thompson

Site Location:
31 Milton Park
London N6 5QB

Drawing not to be used other than the purpose for which it was prepared. It's supplied without liability for errors or omissions. Do not scale from the drawing. All dimensions are to be checked on site. This drawing is to be read in conjunction with all other drawings. Notes on this drawing will apply to all other drawings where a similar position exists.

Scale @ A2
1:50

Project No.
172

Drawing Name
Proposed Basement Floor Plan

Drawing Number
PR-A1.01

Rev

BIMcloud: scenarioarchitecture - BIMcloud as a Service/172_31 Milton Park/2-Initial Design/172_31 Milton Park_PD

FOR PLANNING

Rev	Date

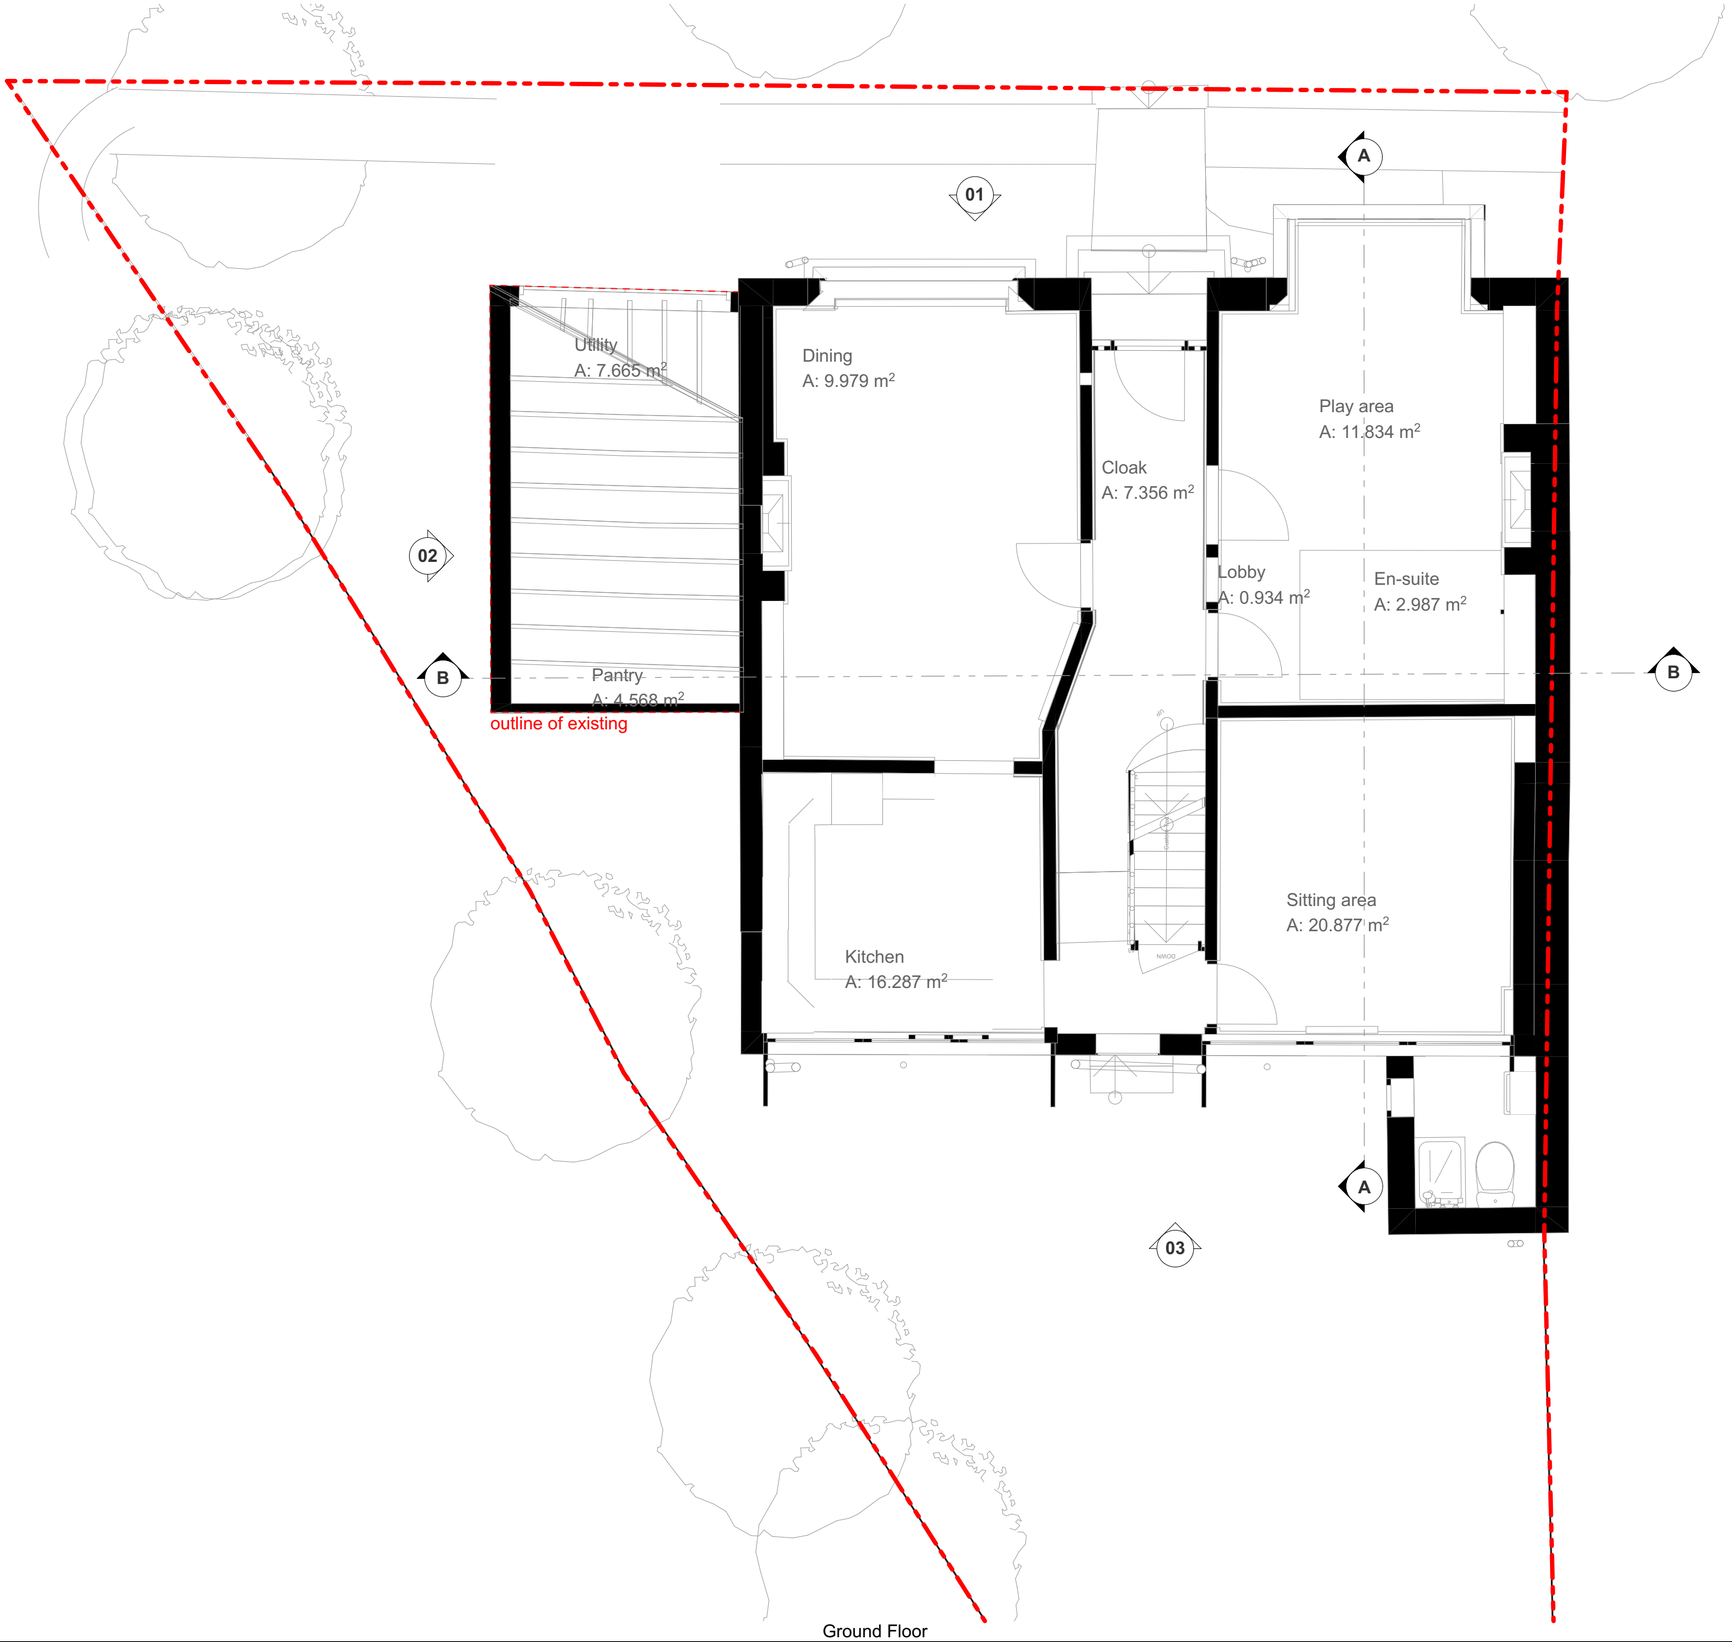

1 Ground Floor 1:50

N

SCALE 1:50
0 1000 2000 3000 4000 5000mm

10b Branch Place
London N1 5PH
p: 0207 686 3445
e: info@scenarioarchitecture.com
w: www.scenarioarchitecture.com

Project Name:
172_31 Milton Park

Client:
Matteo Milan & Olga Thompson

Site Location:
31 Milton Park
London N6 5QB

Drawing not to be used other than the purpose for which it was prepared. It's supplied without liability for errors or omissions. Do not scale from the drawing. All dimensions are to be checked on site. This drawing is to be read in conjunction with all other drawings. Notes on this drawing will apply to all other drawings where a similar position exists.

Scale @ A2
1:50

Project No.
172

Drawing Name
Proposed Ground Floor Plan

Drawing Number
PR-A1.02

Rev

BIMcloud: scenarioarchitecture : BIMcloud as a Service/172_31 Milton Park/2-Initial Design/172_31 Milton Park_PD

FOR PLANNING

Rev	Date

1 First Floor 1:50

N

SCALE 1:50
0 1000 2000 3000 4000 5000mm

10b Branch Place
London N1 5PH
p: 0207 686 3445
e: info@scenarioarchitecture.com
w: www.scenarioarchitecture.com

Project Name:
172_31 Milton Park

Client:
Matteo Milan & Olga Thompson

Site Location:
31 Milton Park
London N6 5QB

Drawing not to be used other than the purpose for which it was prepared. It's supplied without liability for errors or omissions. Do not scale from the drawing. All dimensions are to be checked on site. This drawing is to be read in conjunction with all other drawings. Notes on this drawing will apply to all other drawings where a similar position exists.

Scale @ A2
1:50

Project No.
172

Drawing Name
Proposed First Floor Plan

Drawing Number
PR-A1.03

Rev

BIMcloud: scenarioarchitecture : BIMcloud as a Service/172_31 Milton Park/2-Initial Design/172_31 Milton Park_PD

FOR PLANNING

Rev	Date

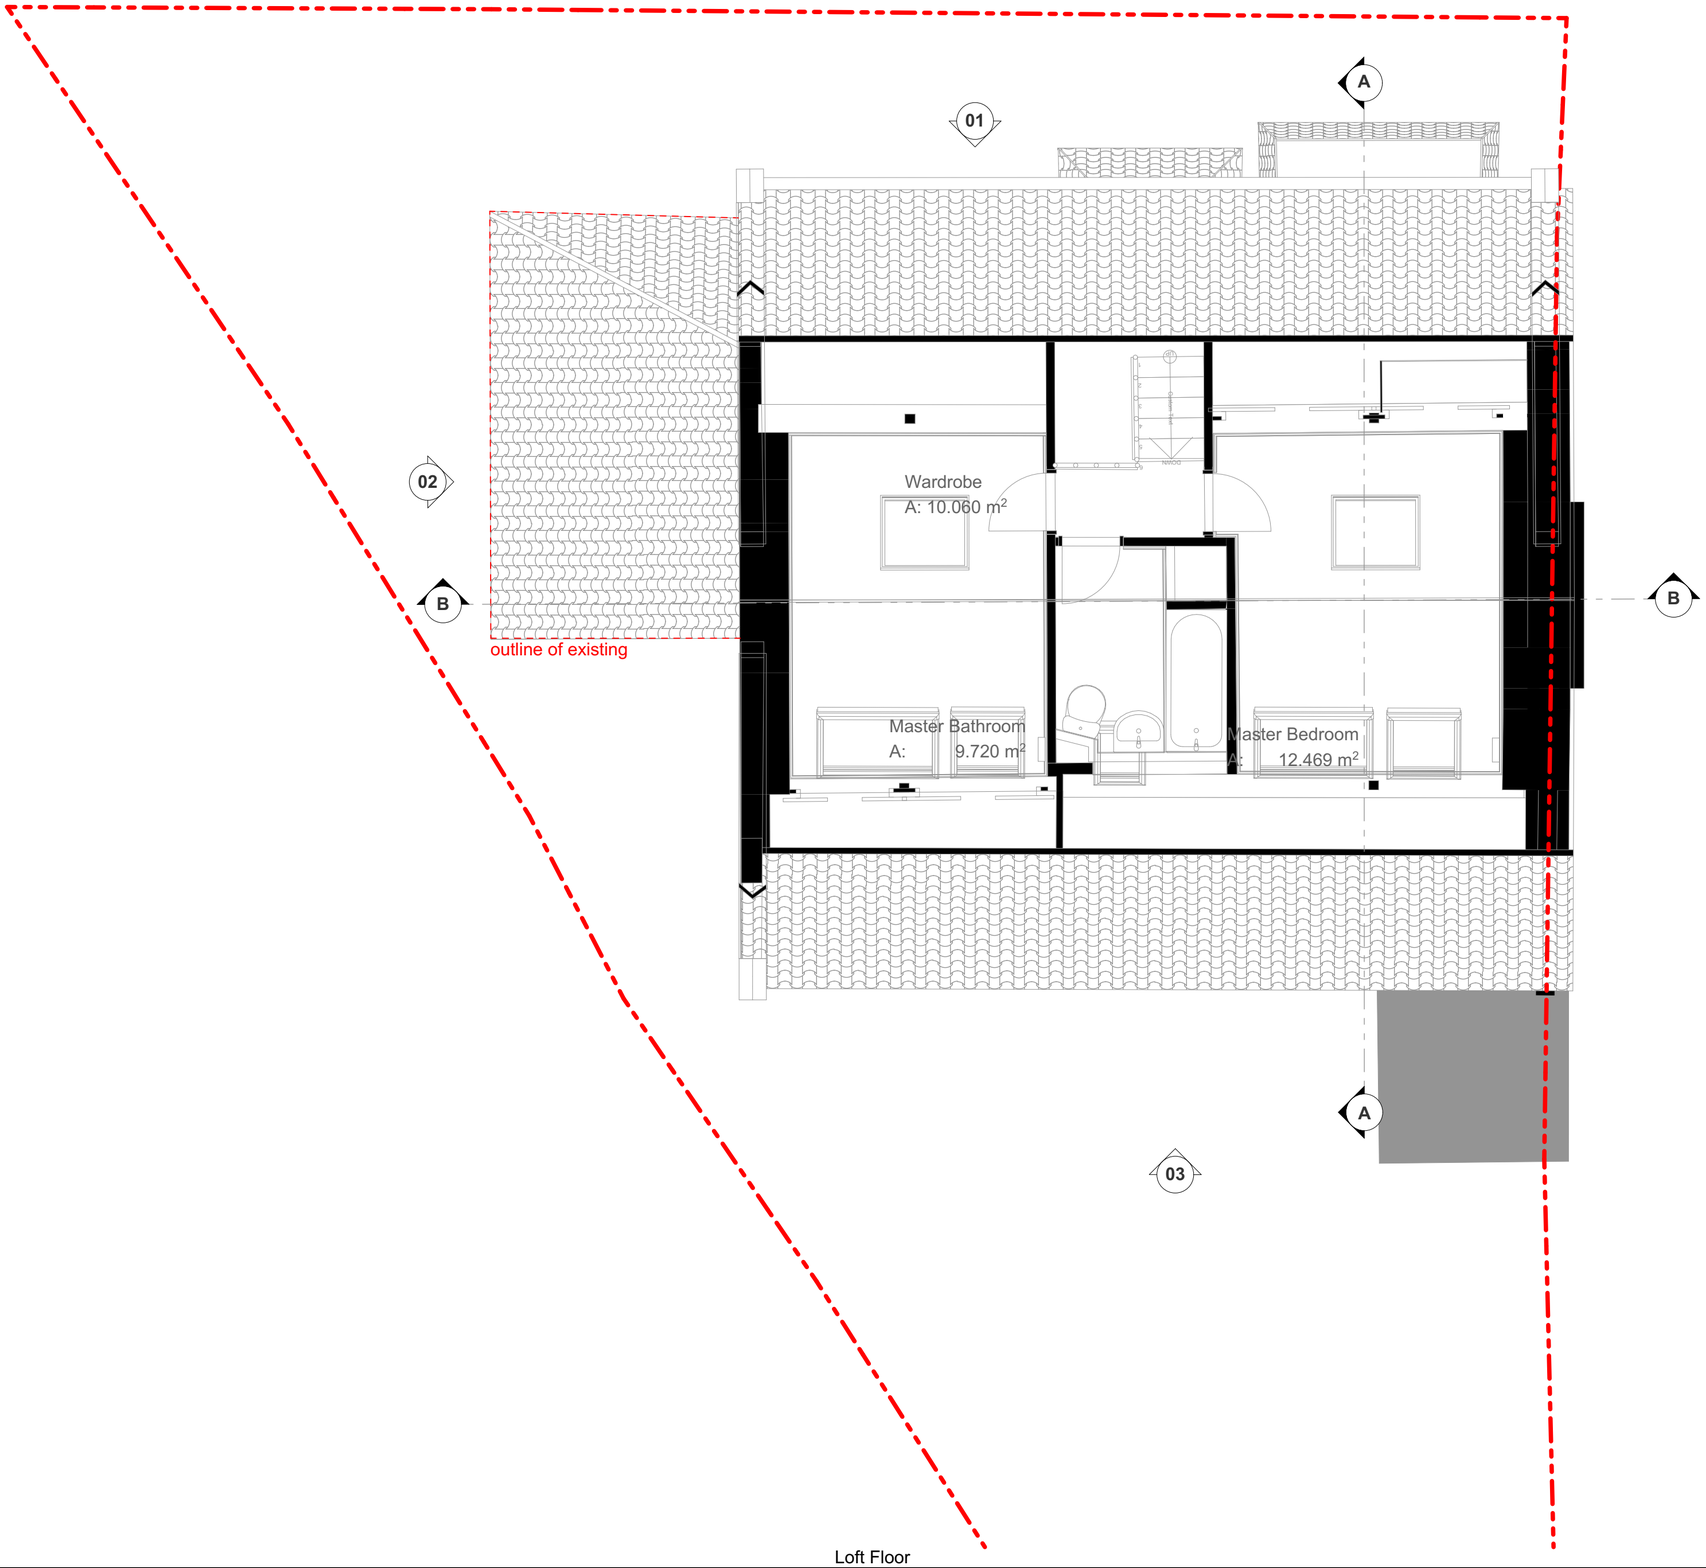

1 Loft Floor 1:50

N

SCALE 1:50
0 1000 2000 3000 4000 5000mm

10b Branch Place
London N1 5PH
p: 0207 686 3445
e: info@scenarioarchitecture.com
w: www.scenarioarchitecture.com

Project Name:
172_31 Milton Park

Client:
Matteo Milan & Olga Thompson

Site Location:
31 Milton Park
London N6 5QB

Drawing not to be used other than the purpose for which it was prepared. It's supplied without liability for errors or omissions. Do not scale from the drawing. All dimensions are to be checked on site. This drawing is to be read in conjunction with all other drawings. Notes on this drawing will apply to all other drawings where a similar position exists.

Scale @ A2
1:50

Project No.
172

Drawing Name
Proposed Loft Floor Plan

Drawing Number
PR-A1.04

Rev

FOR PLANNING

Rev | Date

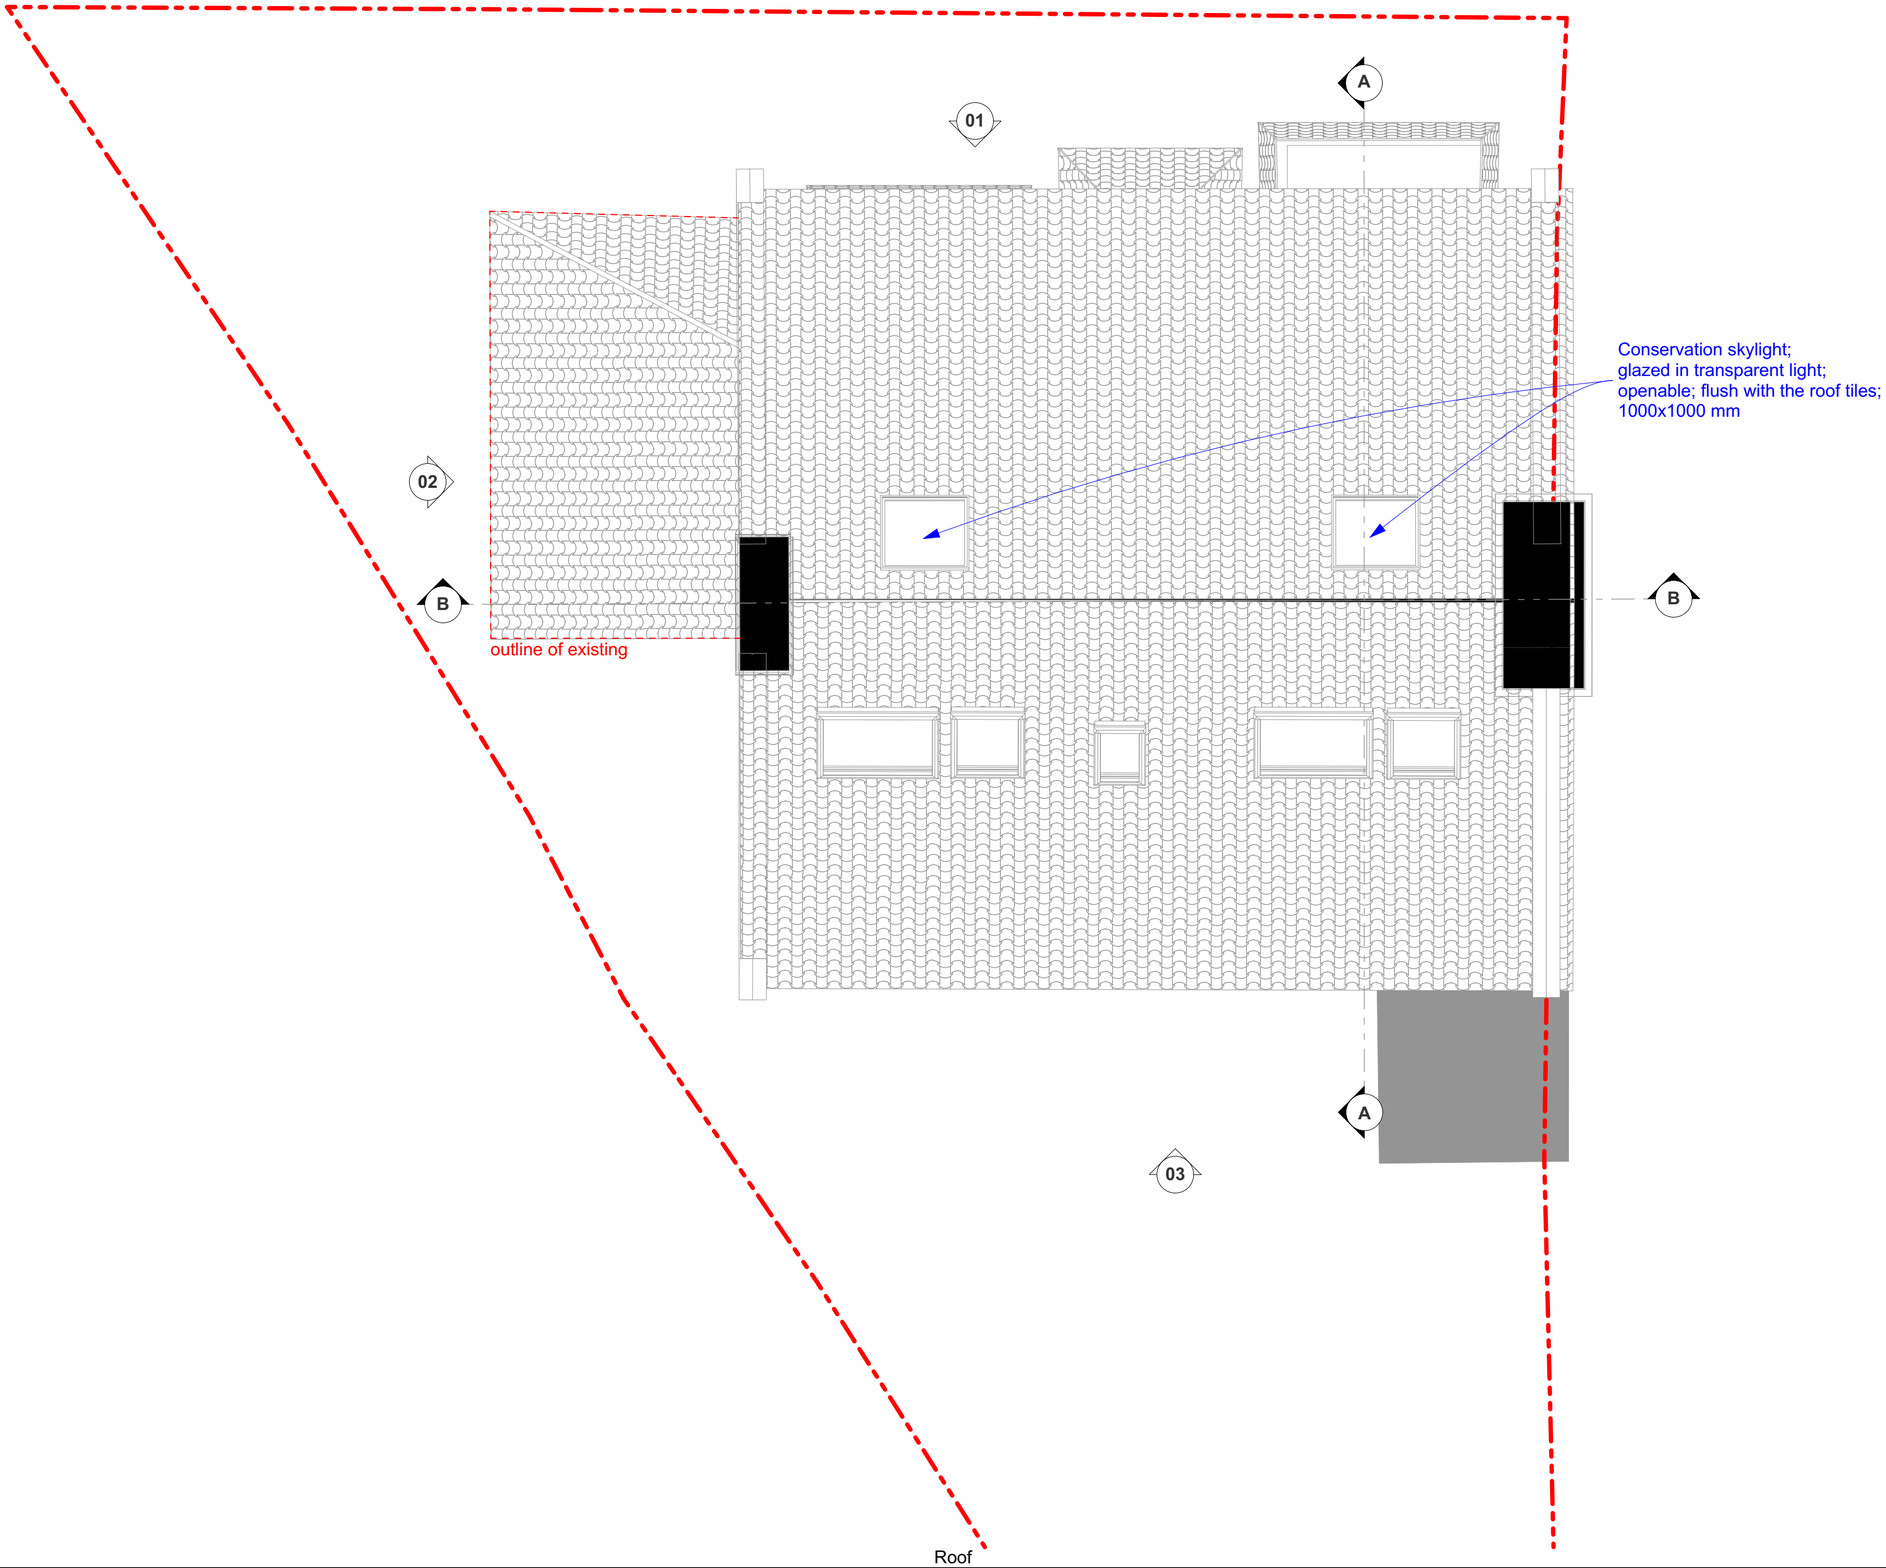

1 Roof 1:50

N

SCALE 1:50
0 1000 2000 3000 4000 5000mm

10b Branch Place
London N1 5PH
p: 0207 686 3445
e: info@scenarioarchitecture.com
w: www.scenarioarchitecture.com

Project Name:
172_31 Milton Park

Client:
Matteo Milan & Olga Thompson

Site Location:
31 Milton Park
London N6 5QB

Drawing not to be used other than the purpose for which it was prepared. It's supplied without liability for errors or omissions. Do not scale from the drawing. All dimensions are to be checked on site. This drawing is to be read in conjunction with all other drawings. Notes on this drawing will apply to all other drawings where a similar position exists.

Scale @ A2
1:50

Project No.
172

Drawing Name
Proposed Roof Plan

Drawing Number
PR-A1.05

Rev

BIMcloud: scenarioarchitecture - BIMcloud as a Service/172_31 Milton Park/2-Initial Design/172_31 Milton Park_PD

FOR PLANNING

Rev	Date

01 Front Elevation 1:50

SCALE 1:50
0 1000 2000 3000 4000 5000mm

10b Branch Place
London N1 5PH
p: 0207 686 3445
e: info@scenarioarchitecture.com
w: www.scenarioarchitecture.com

Project Name:
172_31 Milton Park

Client:
Matteo Milan & Olga Thompson

Site Location:
31 Milton Park
London N6 5QB

Drawing not to be used other than the purpose for which it was prepared. It's supplied without liability for errors or omissions. Do not scale from the drawing. All dimensions are to be checked on site. This drawing is to be read in conjunction with all other drawings. Notes on this drawing will apply to all other drawings where a similar position exists.

Scale @ A2
1:50

Project No.
172

Drawing Name
Proposed Elevations

Drawing Number
PR-A2.01

Rev

BIMcloud: scenarioarchitecture - BIMcloud as a Service/172_31 Milton Park/2-Initial Design/172_31 Milton Park_PD

FOR PLANNING

Rev	Date

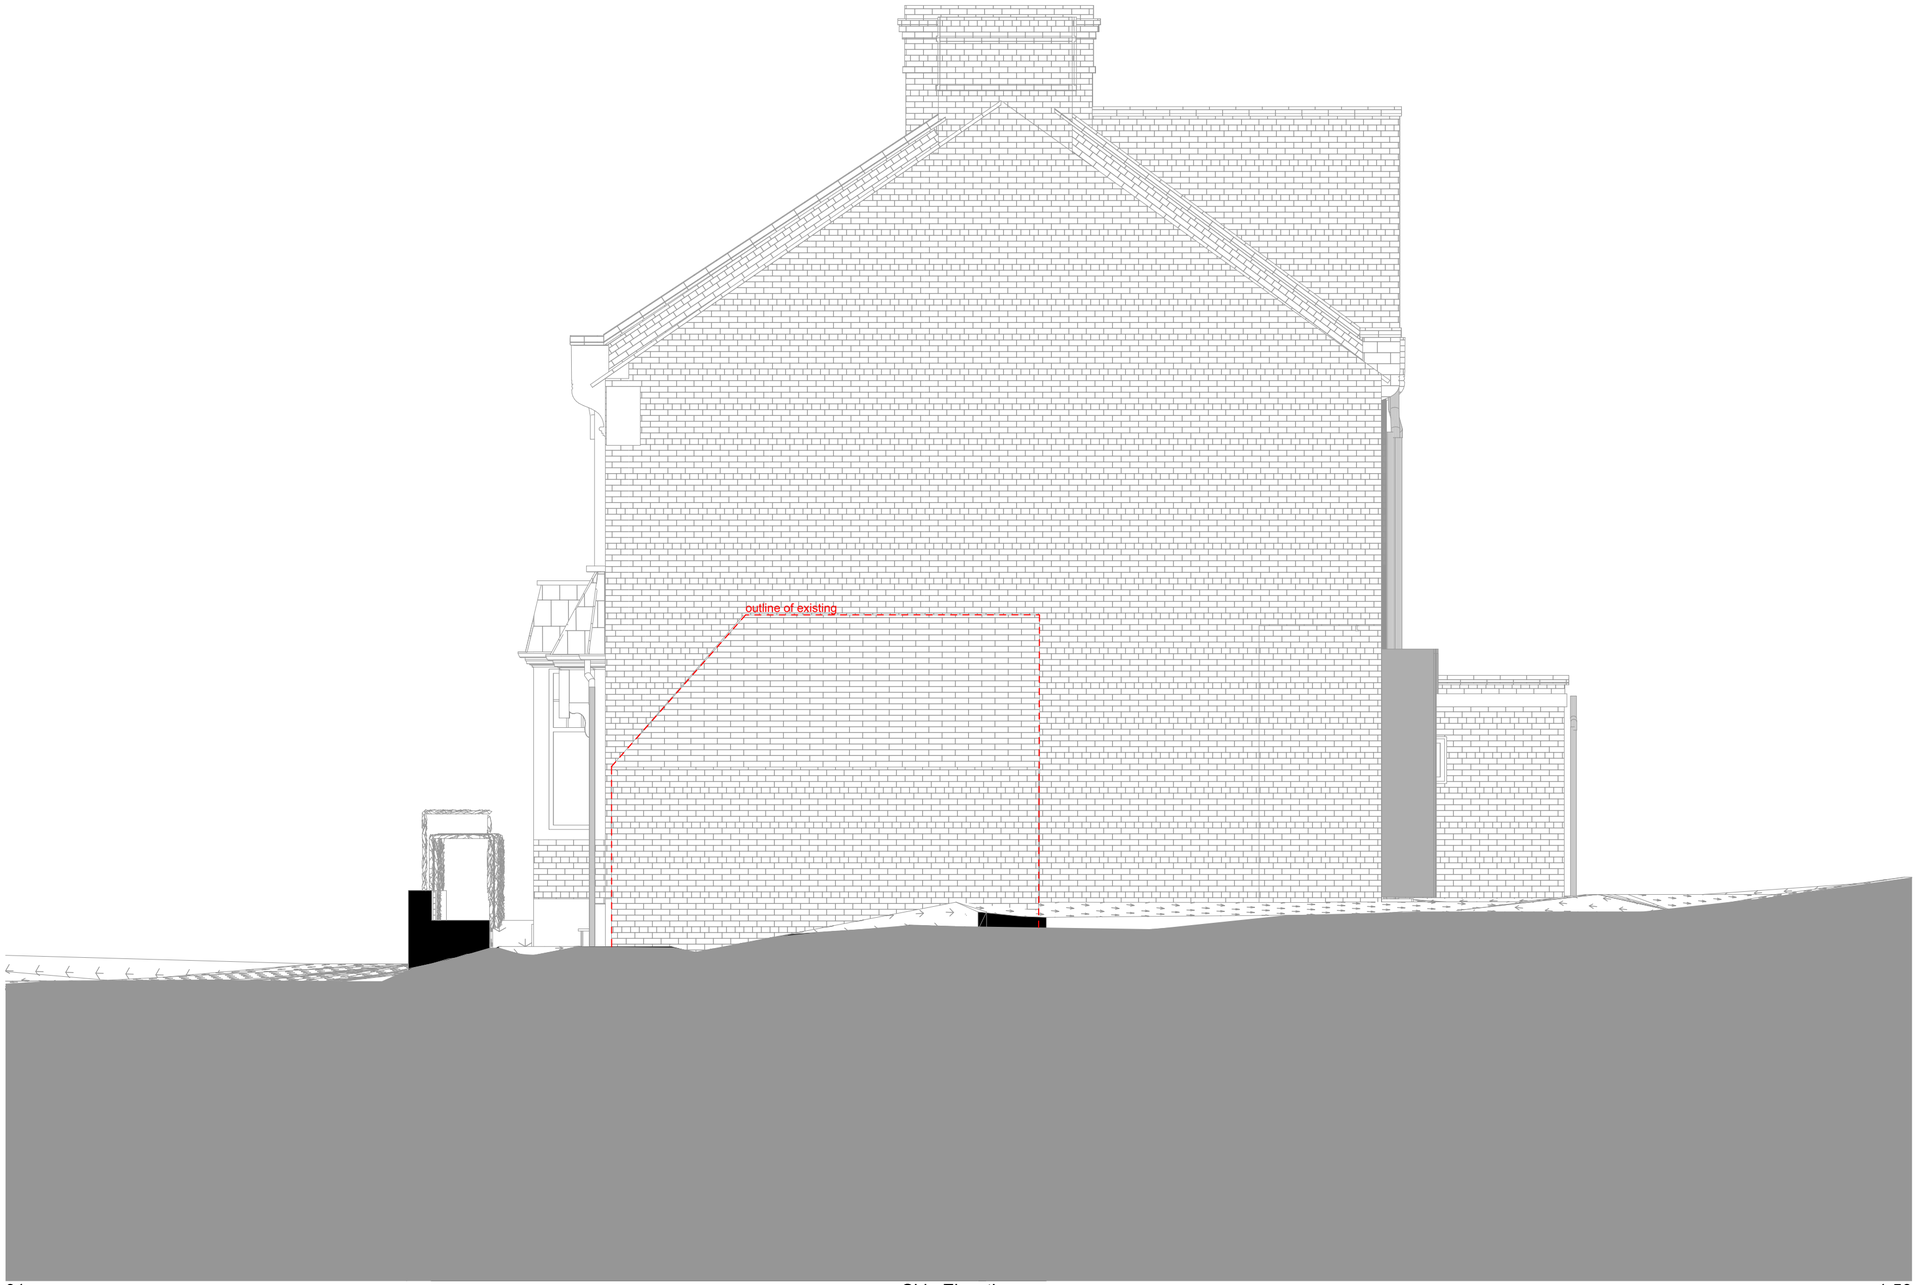

01 Side Elevation 1:50

SCALE 1:50
0 1000 2000 3000 4000 5000mm

10b Branch Place
London N1 5PH
p: 0207 686 3445
e: info@scenarioarchitecture.com
w: www.scenarioarchitecture.com

Project Name:
172_31 Milton Park

Client:
Matteo Milan & Olga Thompson

Site Location:
31 Milton Park
London N6 5QB

Drawing not to be used other than the purpose for which it was prepared. It's supplied without liability for errors or omissions. Do not scale from the drawing. All dimensions are to be checked on site. This drawing is to be read in conjunction with all other drawings. Notes on this drawing will apply to all other drawings where a similar position exists.

Scale @ A2
1:50

Project No.
172

Drawing Name
Proposed Elevations

Drawing Number
PR-A2.02

Rev

BIMcloud: scenarioarchitecture : BIMcloud as a Service/172_31 Milton Park/2-Initial Design/172_31 Milton Park_PD

FOR PLANNING	
Rev	Date

01 Rear Elevation 1:50

SCALE 1:50
0 1000 2000 3000 4000 5000mm

10b Branch Place
London N1 5PH
p: 0207 686 3445
e: info@scenarioarchitecture.com
w: www.scenarioarchitecture.com

Project Name:
172_31 Milton Park

Client:
Matteo Milan & Olga Thompson

Site Location:
31 Milton Park
London N6 5QB

Drawing not to be used other than the purpose for which it was prepared. It's supplied without liability for errors or omissions. Do not scale from the drawing. All dimensions are to be checked on site. This drawing is to be read in conjunction with all other drawings. Notes on this drawing will apply to all other drawings where a similar position exists.

Scale @ A2
1:50

Project No.
172

Drawing Name
Proposed Elevations

Drawing Number
PR-A2.03

Rev

BIM/cloud: scenarioarchitecture - BIM/cloud as a Service/172_31 Milton Park/2-Initial Design/172_31 Milton Park_PD

FOR PLANNING

Rev	Date

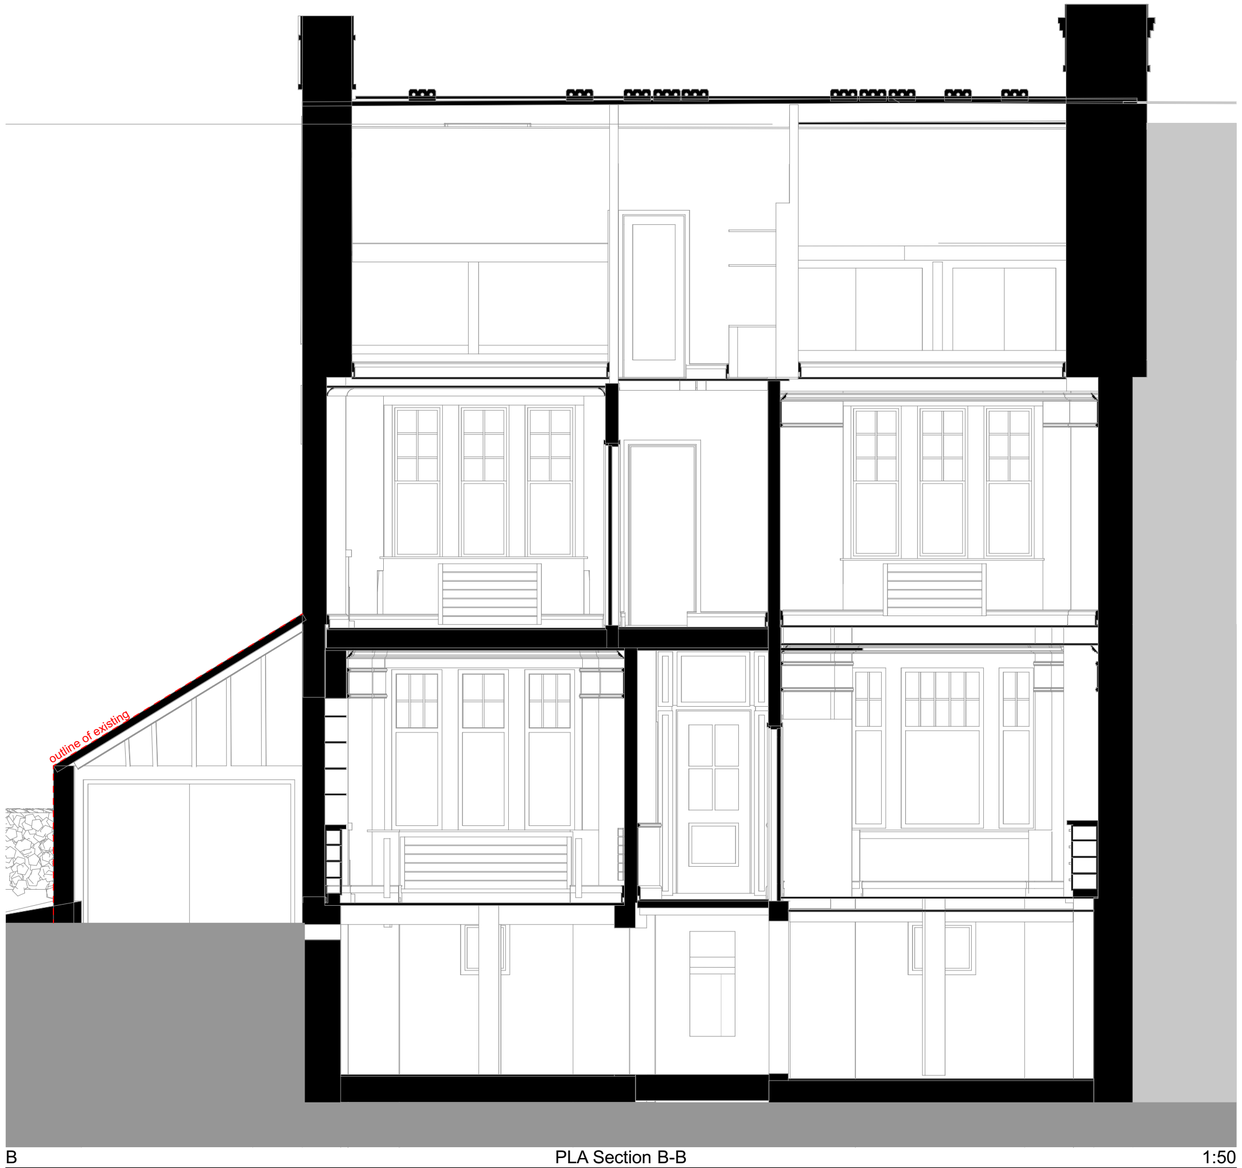

B PLA Section B-B 1:50

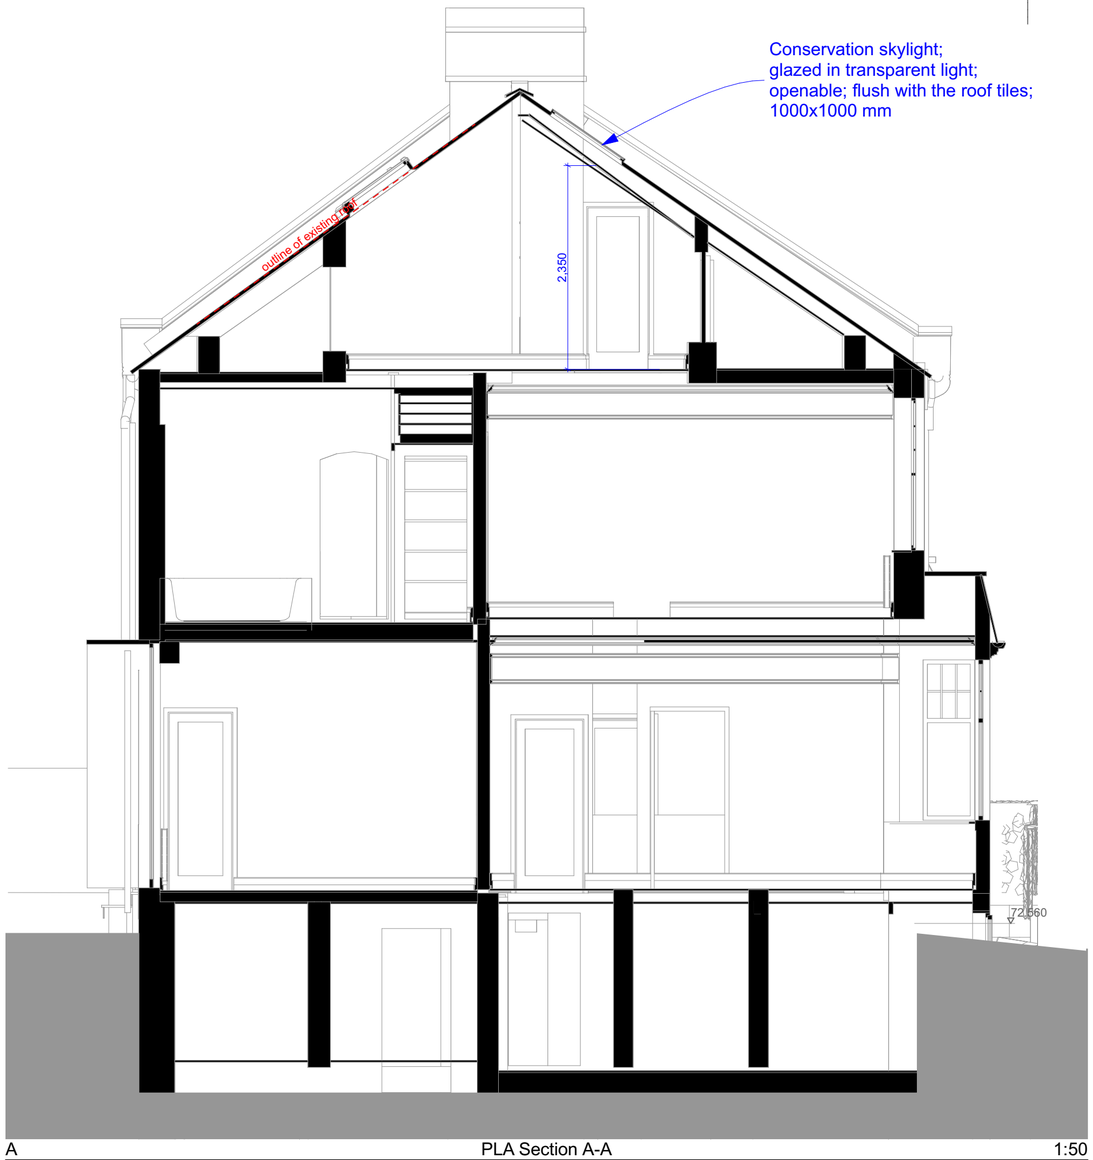

A PLA Section A-A 1:50

SCALE 1:50
0 1000 2000 3000 4000 5000mm

10b Branch Place
London N1 5PH
p: 0207 686 3445
e: info@scenarioarchitecture.com
w: www.scenarioarchitecture.com

Project Name:
172_31 Milton Park

Client:
Matteo Milan & Olga Thompson

Site Location:
31 Milton Park
London N6 5QB

Drawing not to be used other than the purpose for which it was prepared. It's supplied without liability for errors or omissions. Do not scale from the drawing. All dimensions are to be checked on site. This drawing is to be read in conjunction with all other drawings. Notes on this drawing will apply to all other drawings where a similar position exists.

Scale @ A2
1:50

Project No.
172

Drawing Name
Proposed Sections

Drawing Number
PR-A3.01

Rev

BIMcloud: scenarioarchitecture - BIMcloud as a Service/172_31 Milton Park/2-Initial Design/172_31 Milton Park_PD