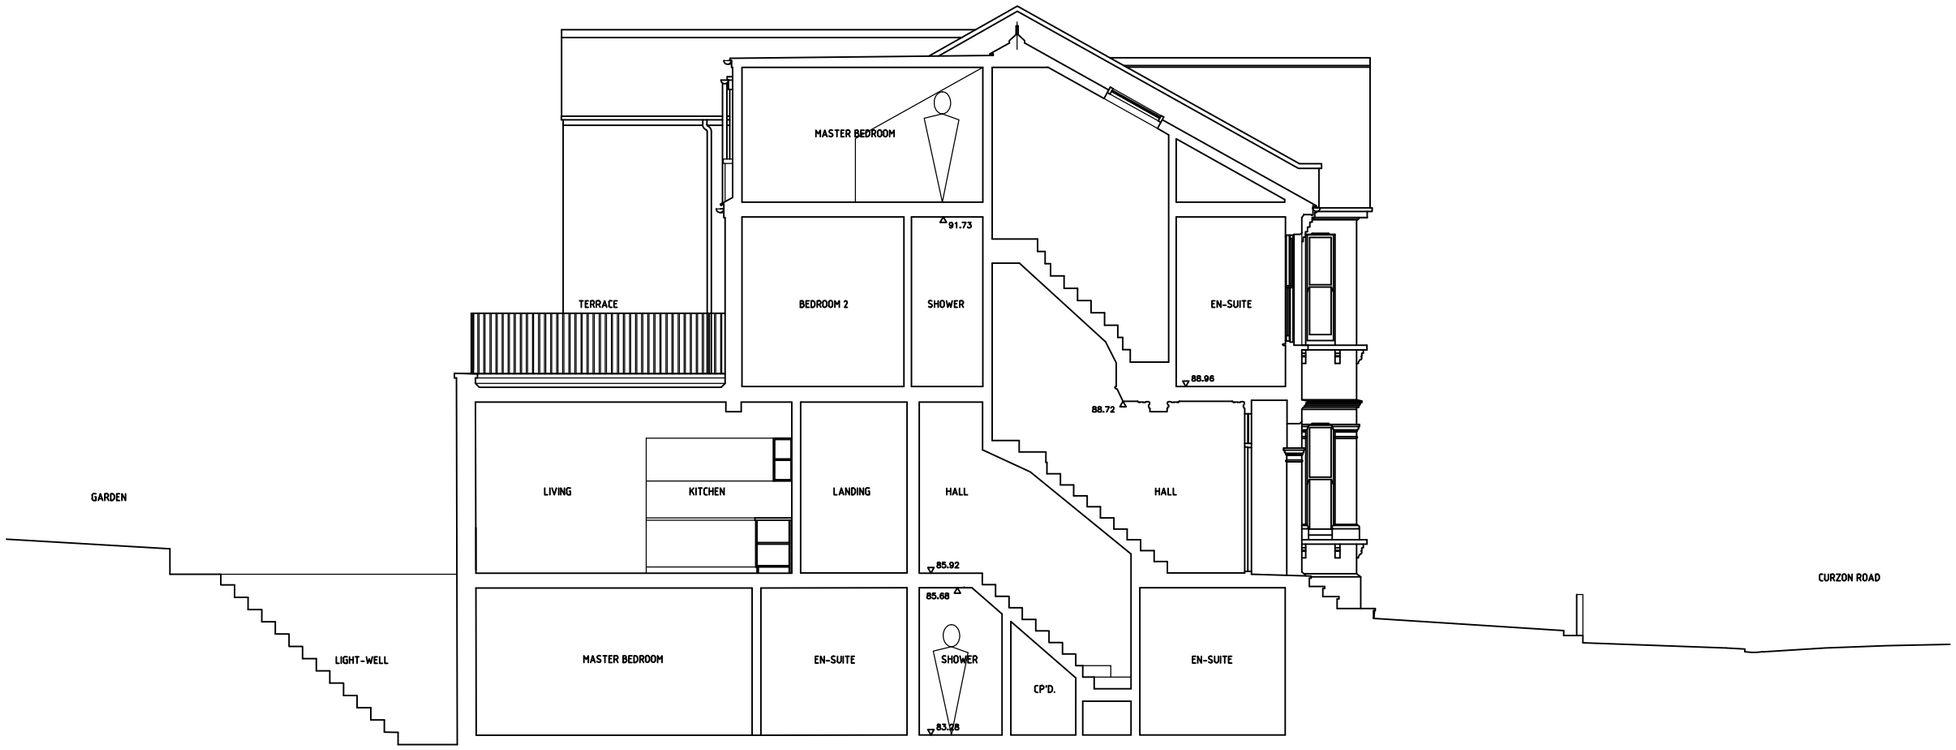

0 1 2 3 4 5 10

SCALE - M

AMENDMENTS

A	REAR GROUND LEVEL TO BE EXCAVATED DOTTED	01-23 NRLT
B	PROPOSED BASEMENT ADDITION	06-23 NRLT
C	BALUSTRADES CHANGED TO BLACK METAL	02-24 NRLT
D		
E		
F		
G		
H		
J		
K		
L		
M		
N		
P		
Q		

TGN ARCHITECTS LTD
21 COLDFALL AVENUE
MUSWELL HILL
LONDON
N10 2ES
T - 020 3074 1983 E - NickTinsen@TGNArch.co.uk

CONTRACT:
3 CURZON ROAD, N10 3RB

DRAWING:
PROPOSED SECTION AA

SCALE: 1:100atA3	DATE: 09-22
DRAWN BY: NRLT	CHECKED:

DRAWING NO.
2203 | P | 9 C