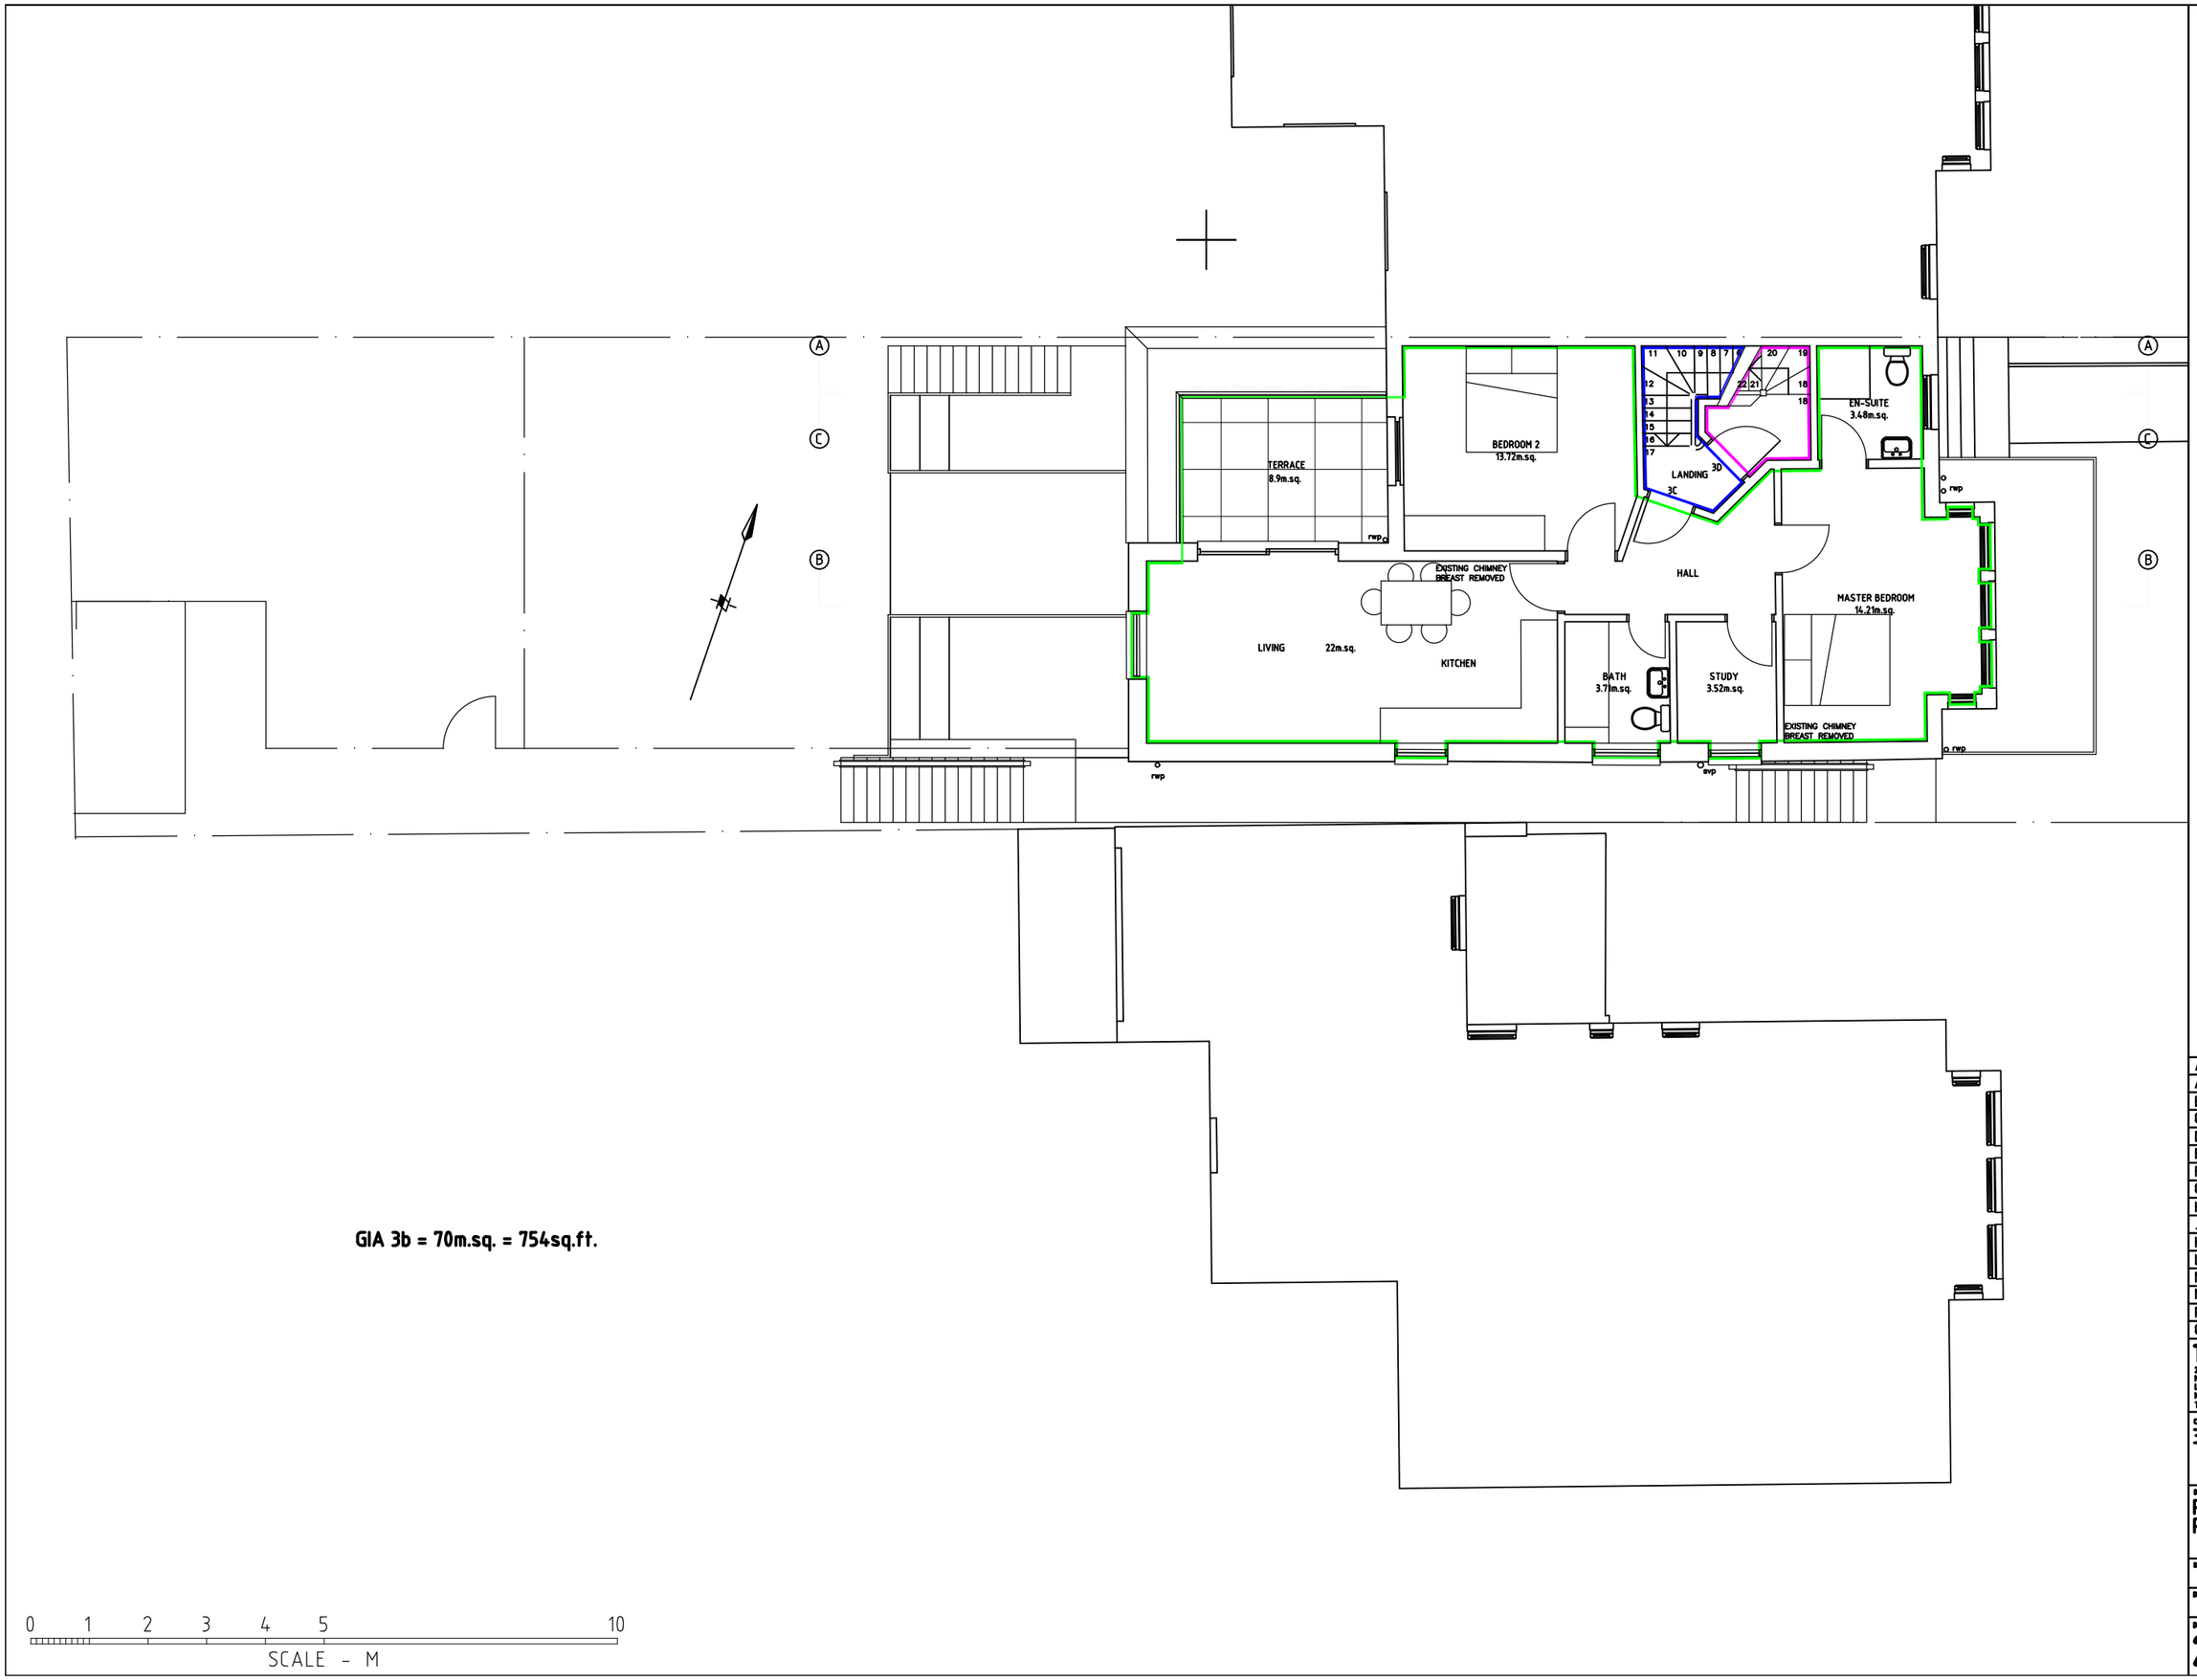

AMENDMENTS

A	REAR EXTENSION REDUCED SO THE FROM NUMBER 5 BOUNDARY & DOTTED RED LINE ADDED TO SHOW BALANCE WITH NUMBER 1 & 3	01-23 NRLT
B	REAR EXTENSION RETAINED IN ORIGINAL POSITION - TERRACE KEPT REDUCED	01-23 NRLT
C	PROPOSED BASEMENT ADDITION	06-23 NRLT
D	FLAT IDENTIFICATION CHANGED FROM LETTERS TO NUMBERS	07-23 NRLT
E	FLAT IDENTIFICATION CHANGED BACK TO LETTERS	09-23 NRLT
F	COMMUNAL AREA EXTENDED FOR BIKE STORE	10-23 NRLT
G	BIKE RAMPS ADDED	11-23 NRLT
H		
J		
K		
L		
M		
N		
P		
Q		

TGN ARCHITECTS LTD
21 COLDFALL AVENUE
MUSWELL HILL
LONDON
N10 1HS
T - 020 3074 1083 E - NickTimson@TGNArch.co.uk

CONTRACT:
3 CURZON ROAD, N10 3RB

DRAWING:
PROPOSED FIRST FLOOR PLAN

SCALE: 1:100at A3	DATE: 09-22
DRAWN BY: NRLT	CHECKED:

DRAWING NO.
2203 | P | 3 G