


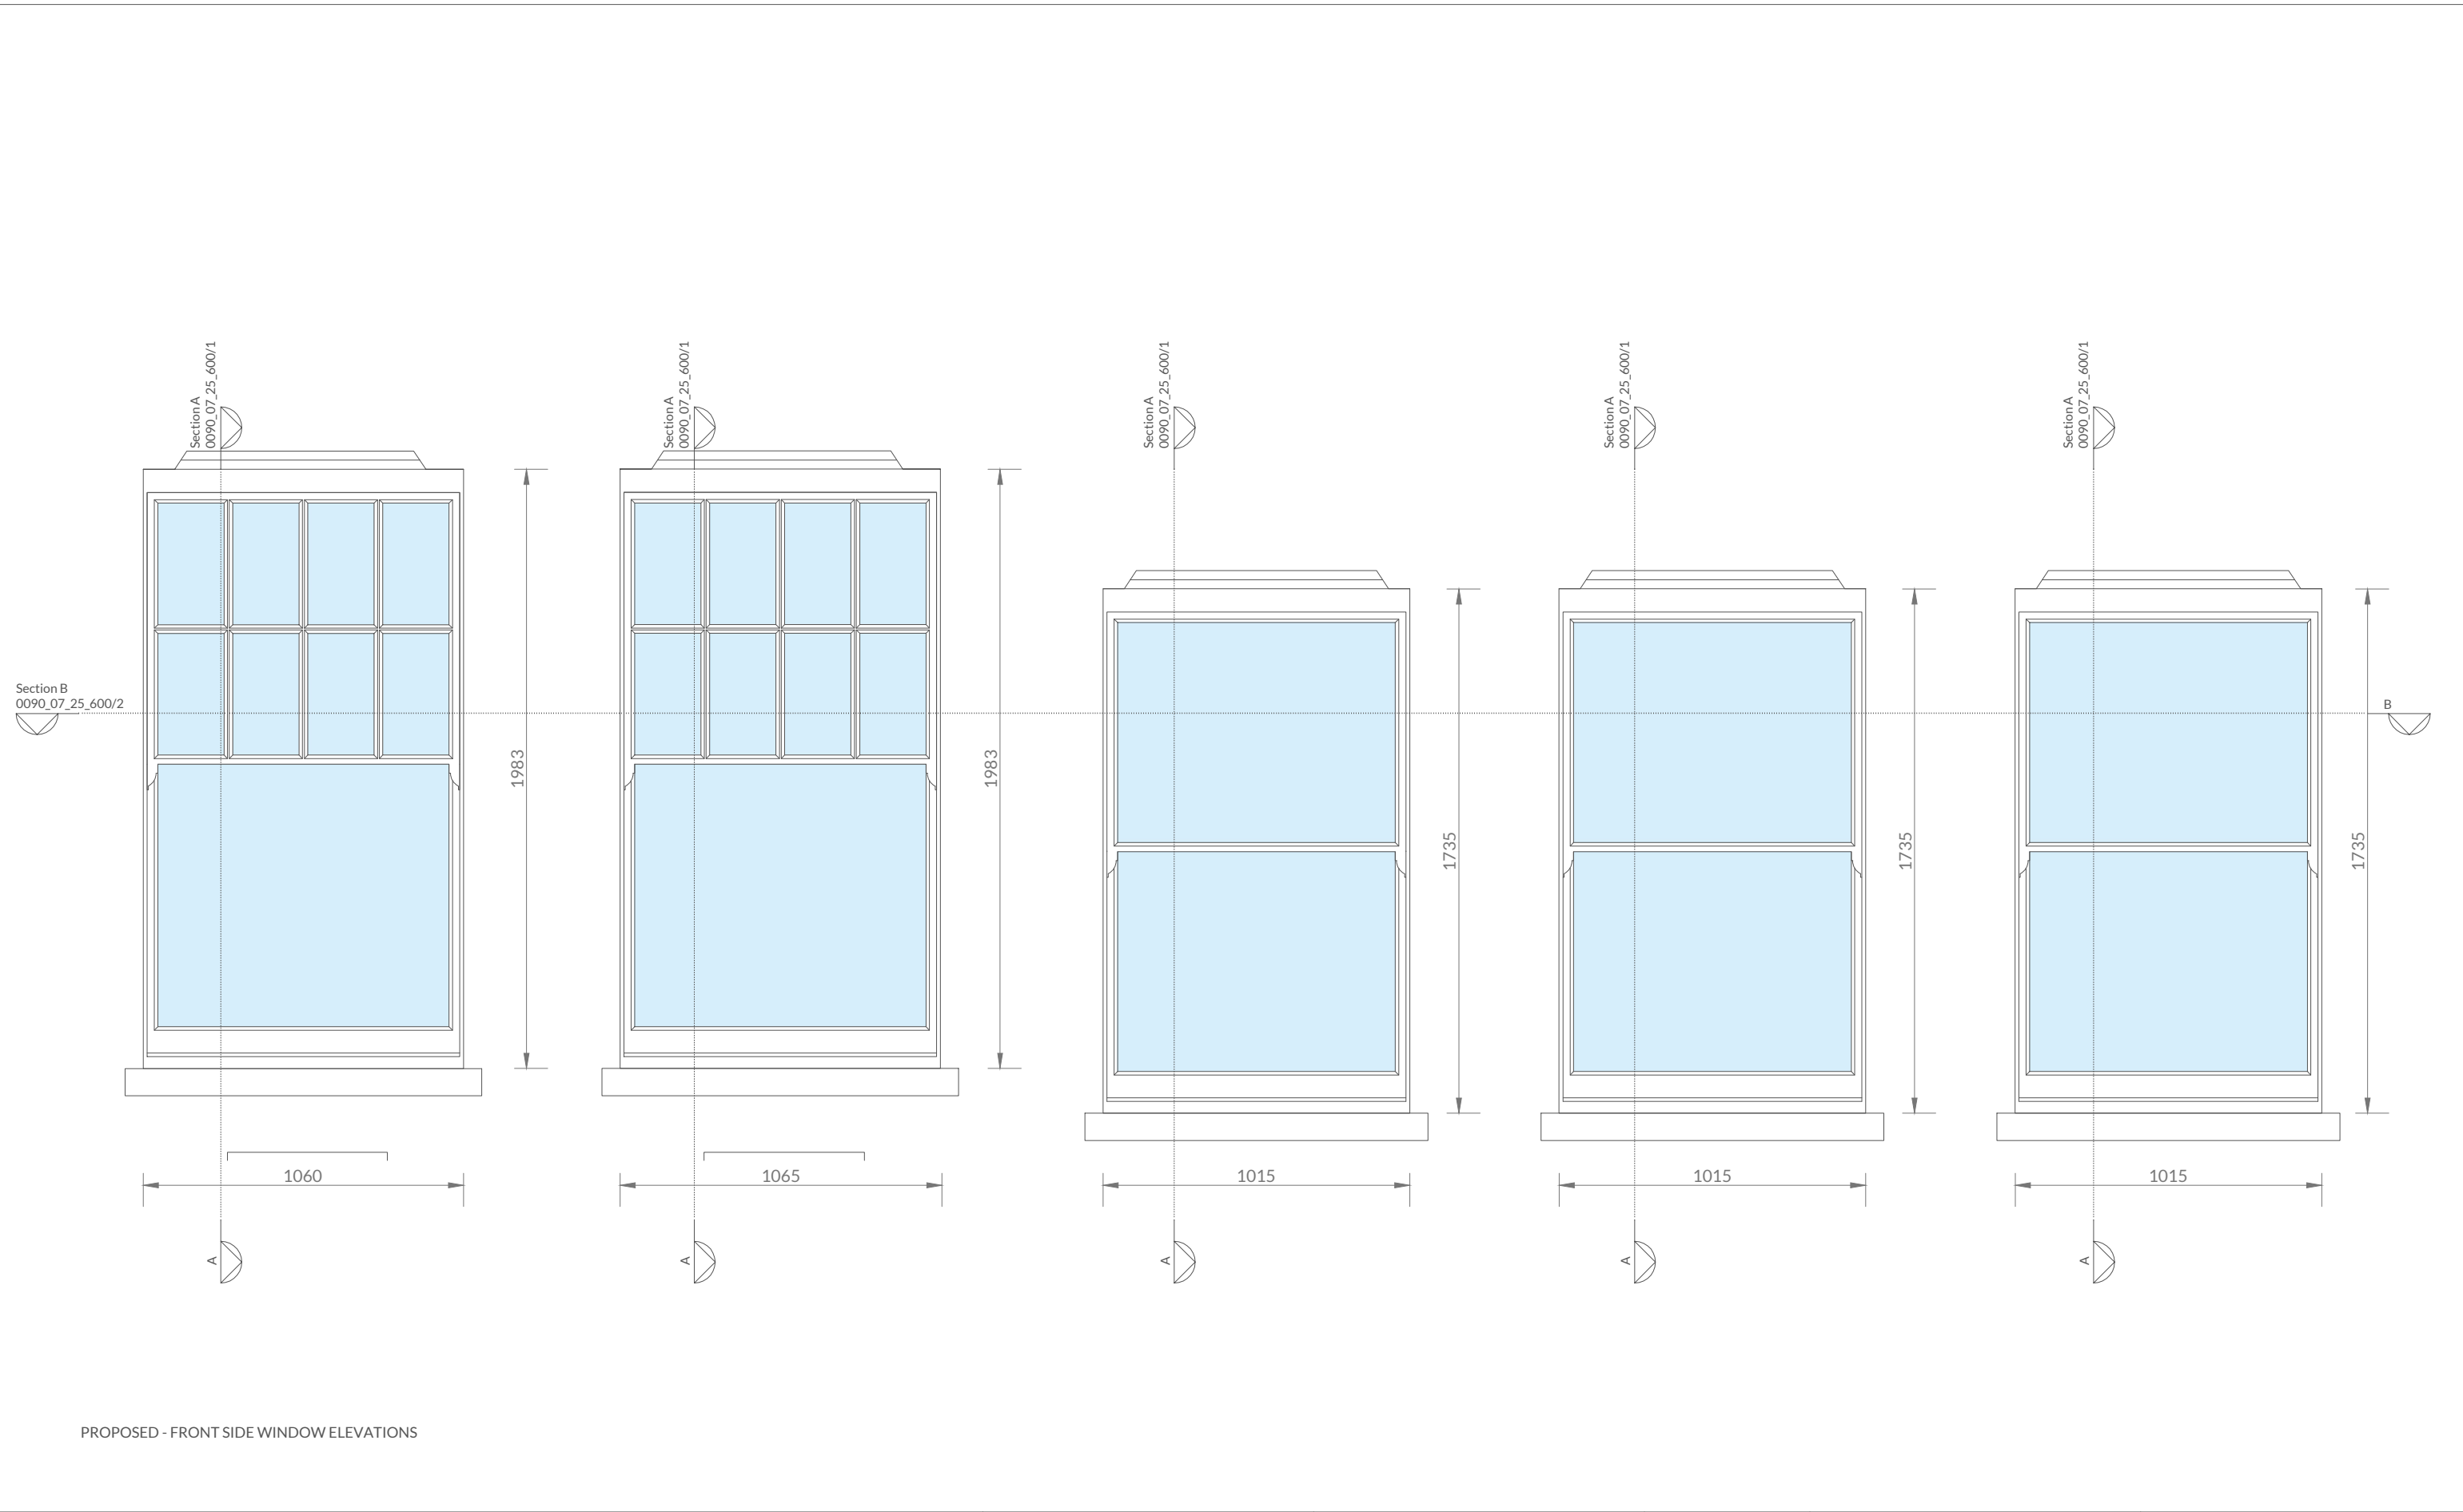

PROPOSED - FRONT SIDE WINDOW ELEVATIONS

KEY

SCALE BAR

0m

1m

2m

3m

4m

5m

LOCATION:

5 Bourne Road, London, N8 9HJ

CLIENT:

Mrs Mary CALVERT and Mr John CALVERT

STRUCTURAL ENGINEER:

TBC

M.E.P. ENGINEER:

TBC

CONTRACTOR:

TBC

NOTE

1. All dimensions to be checked on site by the contractor and such dimensions to be their responsibility.
2. Report all drawings errors, omissions, and discrepancies to the architect.
3. This document may be issued in an uncontrolled CAD format to enable others to use it as background information to make alterations and/or additions. In that instance the file will be accompanied by a PDF version. It is for those making such alterations and additions to ensure that they make use of current background information. MOA (michalogleza Ltd) accepts no liability for any such alterations or additions to the background information or arising out of changes to background information which occur prior to alterations or additions being made.

REV

PL1

DATE

09.04.2024

DESCRIPTION

FOR PLANNING

FOR PLANNING ONLY

MCA

Michał Ogłaza Architects

www.michalogleza.com

T: 07525 435 236

E: mail@michalogleza.com

5 Glen Mead, London, E3 7GS

PROJECT NAME:

5 Bourne Road

DRAWING TITLE:

Proposed - Window Elevations

DRAWN	CHECKED	SCALE @ A3		STATUS	
WR	MO	1:100 @ A3		FOR PLANNING	
PROJECT NO.		ZONE	TYPE	SHEET NO.	REVISION
0091_				07_25_800	PL1