




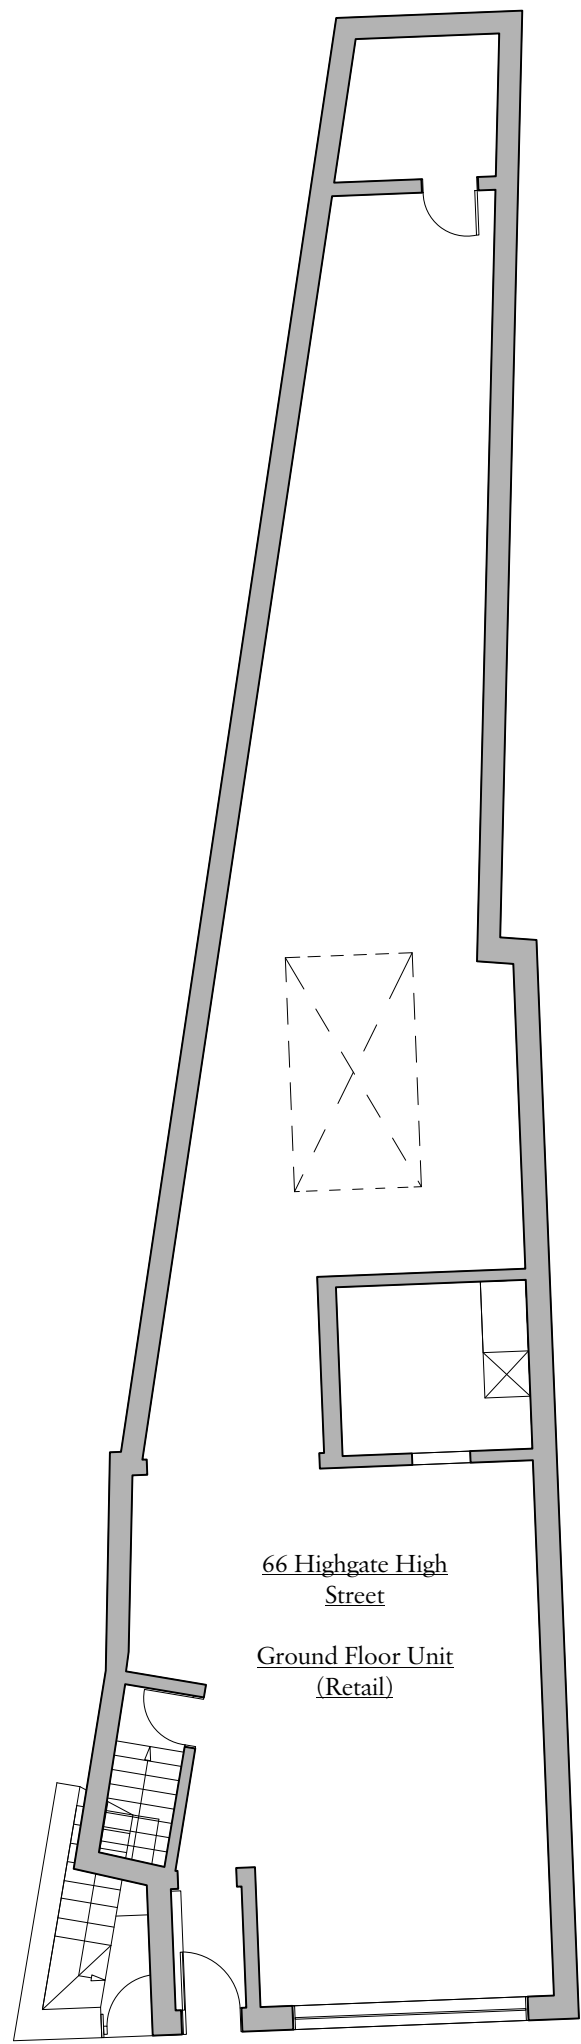


1 Existing Plan: Ground Floor
Scale: 1:100

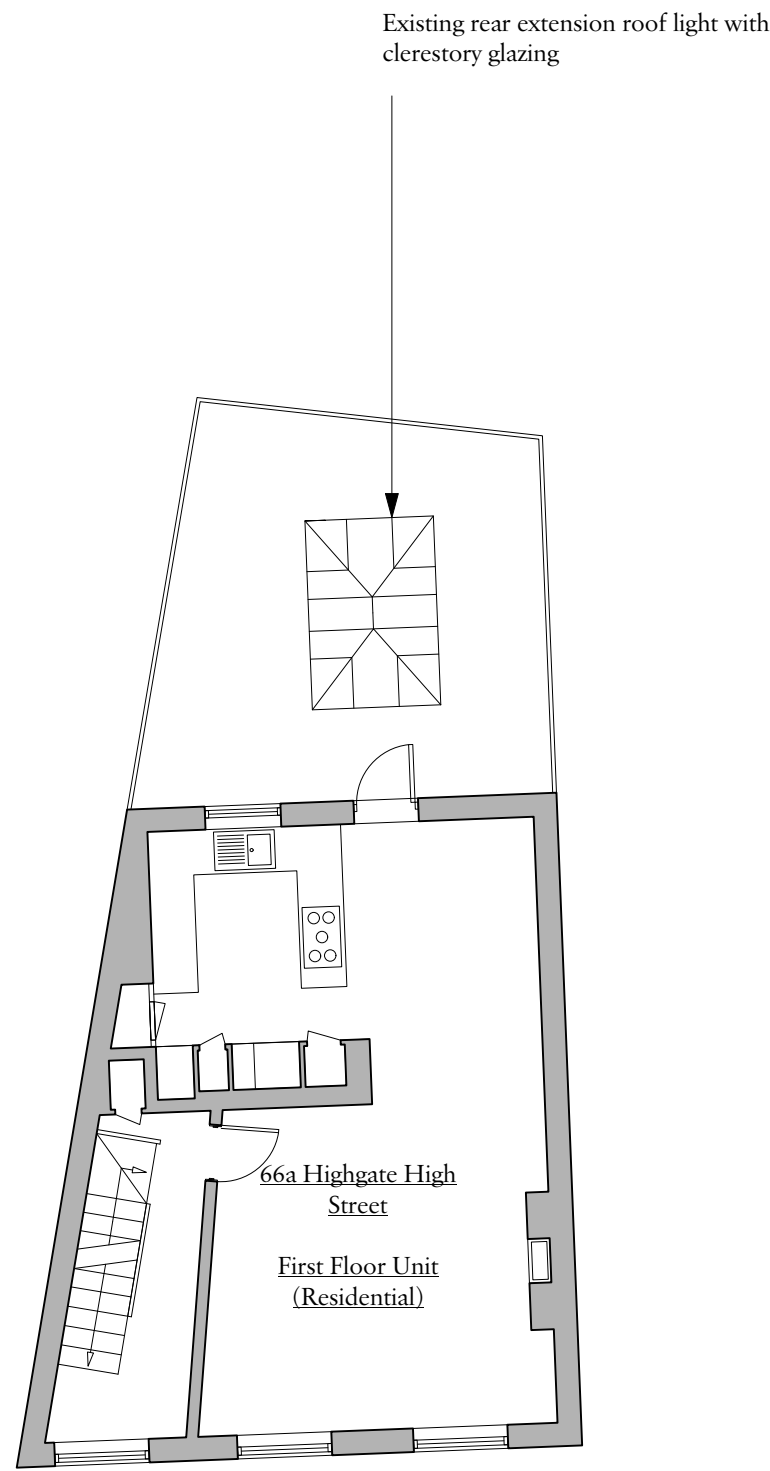

2 Existing Plan: First Floor
Scale: 1:100

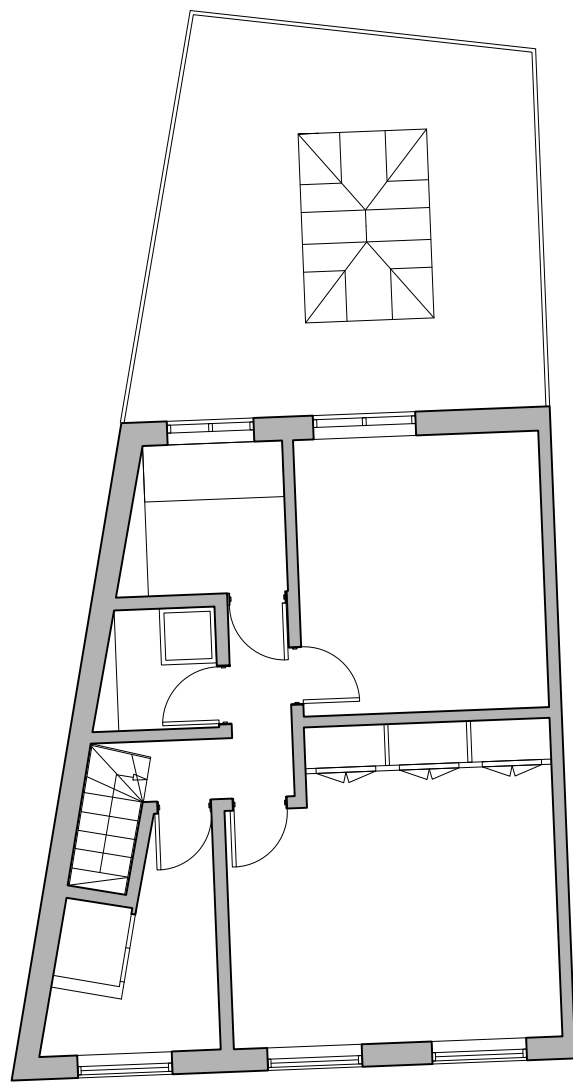

3 Existing Plan: Second Floor
Scale: 1:100

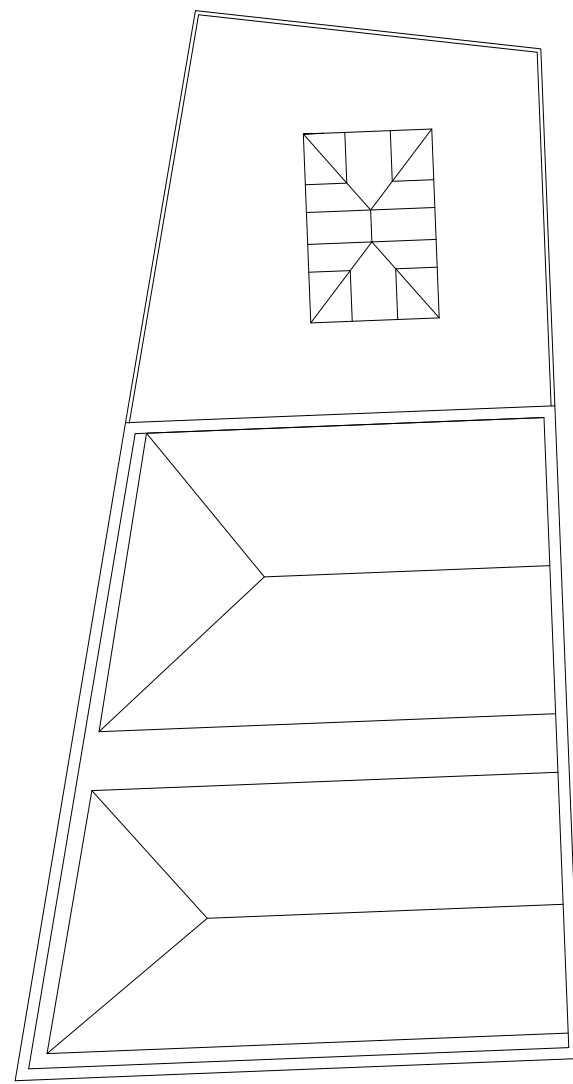



4 Existing Plan: Roof
Scale: 1:100

Important note

All dimensions in millimetres. Where dimensions are not given, drawings must not be scaled and the matter referred back to Charlton Brown Architects.

All dimensions and conditions are to be checked on site by the contractor prior to preparing drawings or commencing any work. The contractor is responsible for checking that there is no conflict between site dimensions and drawn dimensions.

In the event of any detail or dimensional conflict between Charlton Brown Architects drawings, the matter must be referred back to Charlton Brown Architects for clarification

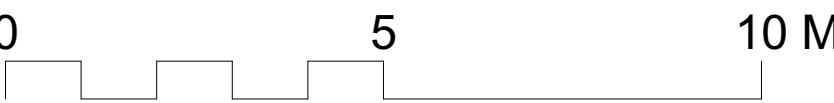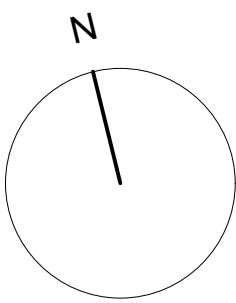

A	10/04/2024		JK
Rev	Date	Details	By

John Konings RIBA

48 Falkland Road, N8 0NX
Telephone +44(0) 7810820173
Email j.e.konings@gmail.com

Client

Ms. Julie Humphries

Project

66 Highgate High Street

Drawing Title

Existing Plans

Date	Drawn	Checked
10/04/2024	JK	ICT

Scale

1:100 at A1

Issue Status

Planning

Project Number	Drawing Number	Revision
2401	S02	A