



1 **Proposed Elevation: South**  
Scale: 1:100



2 **Proposed Elevation: North**  
Scale: 1:100




3 **Proposed Section AA**  
Scale: 1:100

**Important note**

All dimensions in millimetres. Where dimensions are not given, drawings must not be scaled and the matter referred back to Charlton Brown Architects.

All dimensions and conditions are to be checked on site by the contractor prior to preparing drawings or commencing any work. The contractor is responsible for checking that there is no conflict between site dimensions and drawn dimensions.

In the event of any detail or dimensional conflict between Charlton Brown Architects drawings, the matter must be referred back to Charlton Brown Architects for clarification

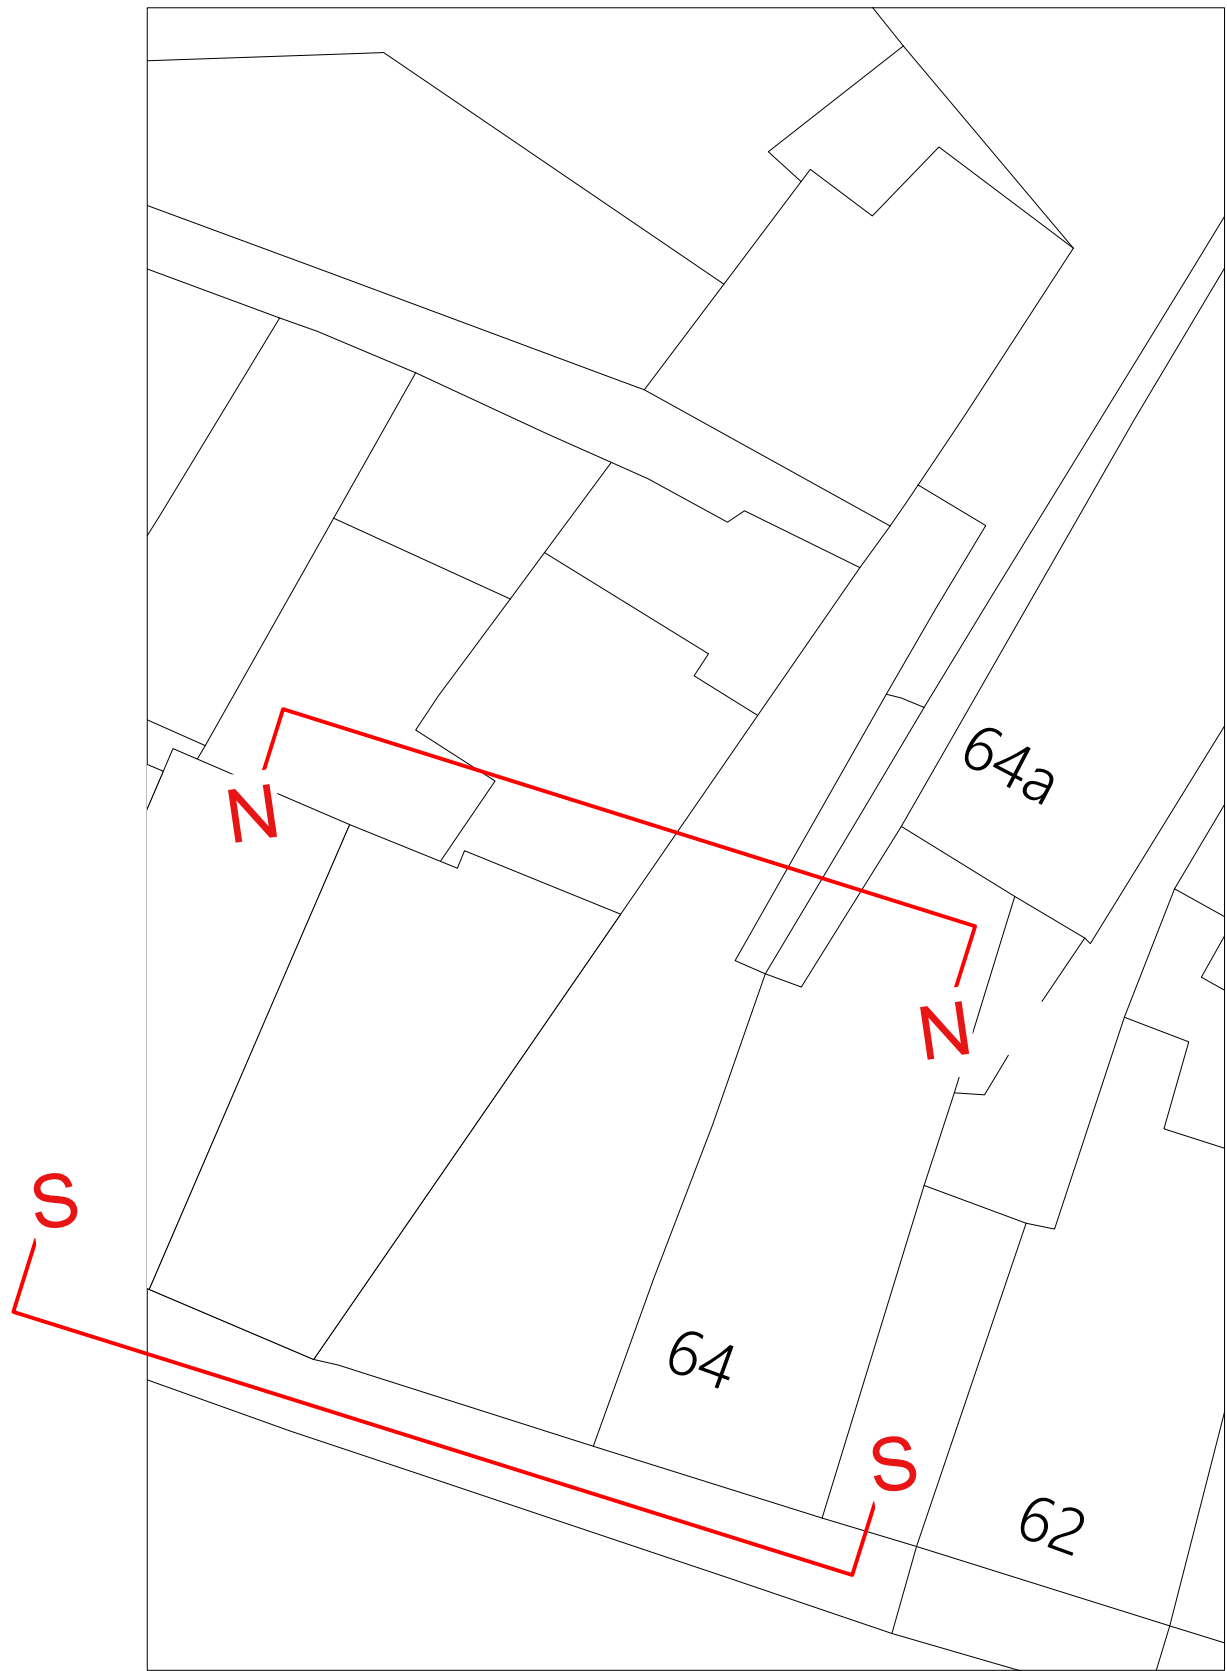

4 **Key Plan**  
Scale: 1:200

|     |            |         |
|-----|------------|---------|
| A   | 10/04/2024 | JK      |
| Rev | Date       | Details |
|     |            | By      |

## John Konings RIBA

48 Falkland Road, N8 0NX  
Telephone +44(0) 7810820173  
Email j.e.konings@gmail.com

Client  
Ms. Julie Humphries

Project  
66 Highgate High Street

Drawing Title  
Proposed Elevations and Section

|            |       |         |
|------------|-------|---------|
| Date       | Drawn | Checked |
| 10/04/2024 | JK    | ICT     |

Scale  
Varies at A1

Issue Status  
Planning

|                |                |          |
|----------------|----------------|----------|
| Project Number | Drawing Number | Revision |
| 2401           | AP03           | A        |