1 Existing Elevation: South
Scale: 1:100

Existing rear extension roof light with clerestory glazing

2 Existing Elevation: North
Scale: 1:100

Existing rear extension roof light with clerestory glazing

3 Existing Section AA
Scale: 1:100

Important note

© Copyright - Charlton Brown Architects Ltd

All dimensions in millimetres. Where dimensions are not given, drawings must not be scaled and the matter referred back to Charlton Brown Architects.

All dimensions and conditions are to be checked on site by the contractor prior to preparing drawings or commencing any work. The contractor is responsible for checking that there is no conflict between site dimensions and drawn dimensions.

In the event of any detail or dimensional conflict between Charlton Brown Architects drawings, the matter must be referred back to Charlton Brown Architects for clarification

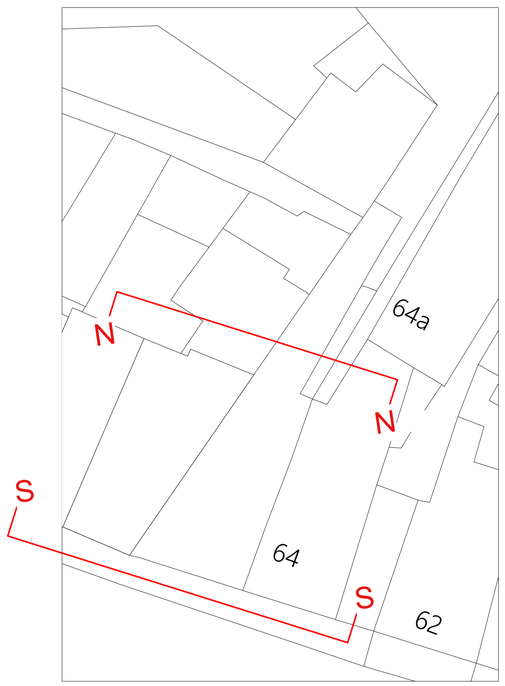

4 Key Plan
Scale: 1:200

Rev	Date	Details	By
A	10/04/2024		JK

John Konings RIBA

48 Falkland Road, N8 0NX

Telephone +44(0) 7810820173
Email j.e.konings@gmail.com

Client
Ms. Julie Humphries

Project
66 Highgate High Street

Drawing Title
Existing Elevations and Section

Date	Drawn	Checked
10/04/2024	JK	ICT

Scale
Varies at A1

Issue Status
Planning

Project Number	Drawing Number	Revision
2401	S03	A