

DOCUMENT NOTES:
1. THIS DRAWING IS FOR PLANNING PURPOSES ONLY AND SHOULD NOT BE USED FOR CONSTRUCTION.
2. THIS DRAWING AND DESIGN IS FOR USE SOLELY IN CONNECTION WITH THE PROJECT DESCRIBED BELOW.
3. THIS DRAWING AND DESIGN IS THE PROPERTY OF AS STUDIO AND MUST NOT BE ISSUED, LOANED OR COPIED WITHOUT WRITTEN CONSENT.
4. THIS DRAWING IS TO BE READ IN CONJUNCTION WITH ALL ADDITIONAL INFORMATION FORMING PART OF THIS APPLICATION.

KEY

Boundary line

Existing walls

Proposed walls

Demolition

Layout approved with ref HGY/2021/0722


scale 1:100

012510M

A

A

PROPOSED SECTION B

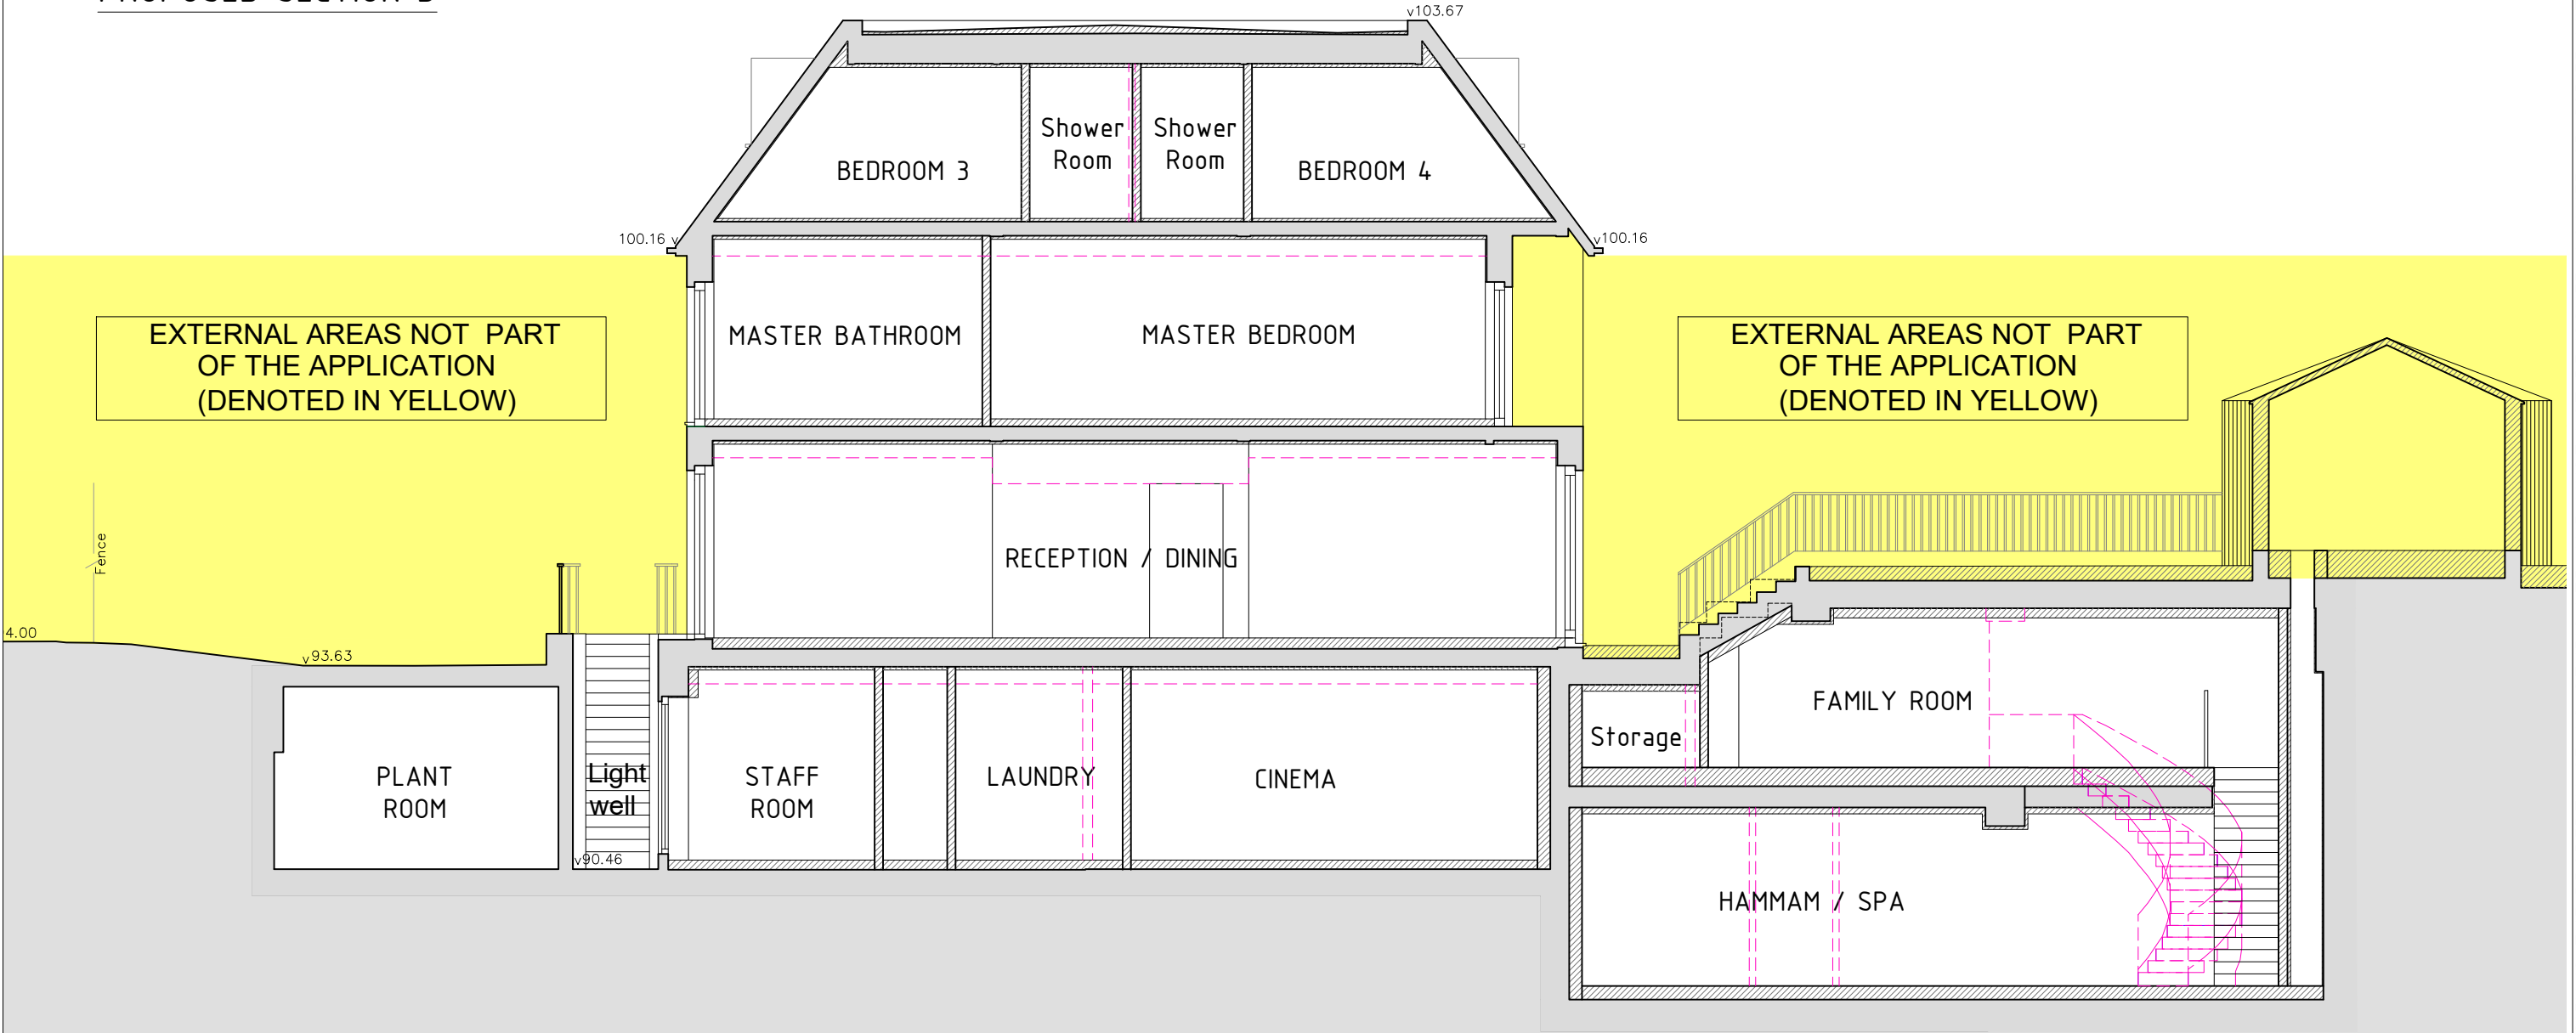

Proposed Internal Alterations to internal layout approved in Planning Application with REF HGY/2021/0722, Drawing REF: TP015 REV E

as

studio

architectural services ltd.

2 magdalen mews
back of 164 finchley road
london
NW3 5HB
tel:+44 (0)207 794 1625 fax:+44 (0) 207 794 0296
info@as-studio.co.uk

PROJECT ADDRESS:
64 SHELDON AVENUE
N6 4ND, LONDON

CLIENT NAME:
NAAMA FISCHMAN

PROPOSED SECTION B

DRAWING NO: 1064(PLA1)311

DWG FILE: 1064(PLA1)100-300

PROJECT STAGE: PLANNING

DRAWN: CS

VERSION:

SCALE: 1:100

SIZE: A3

DATE: 11.04.24

A