


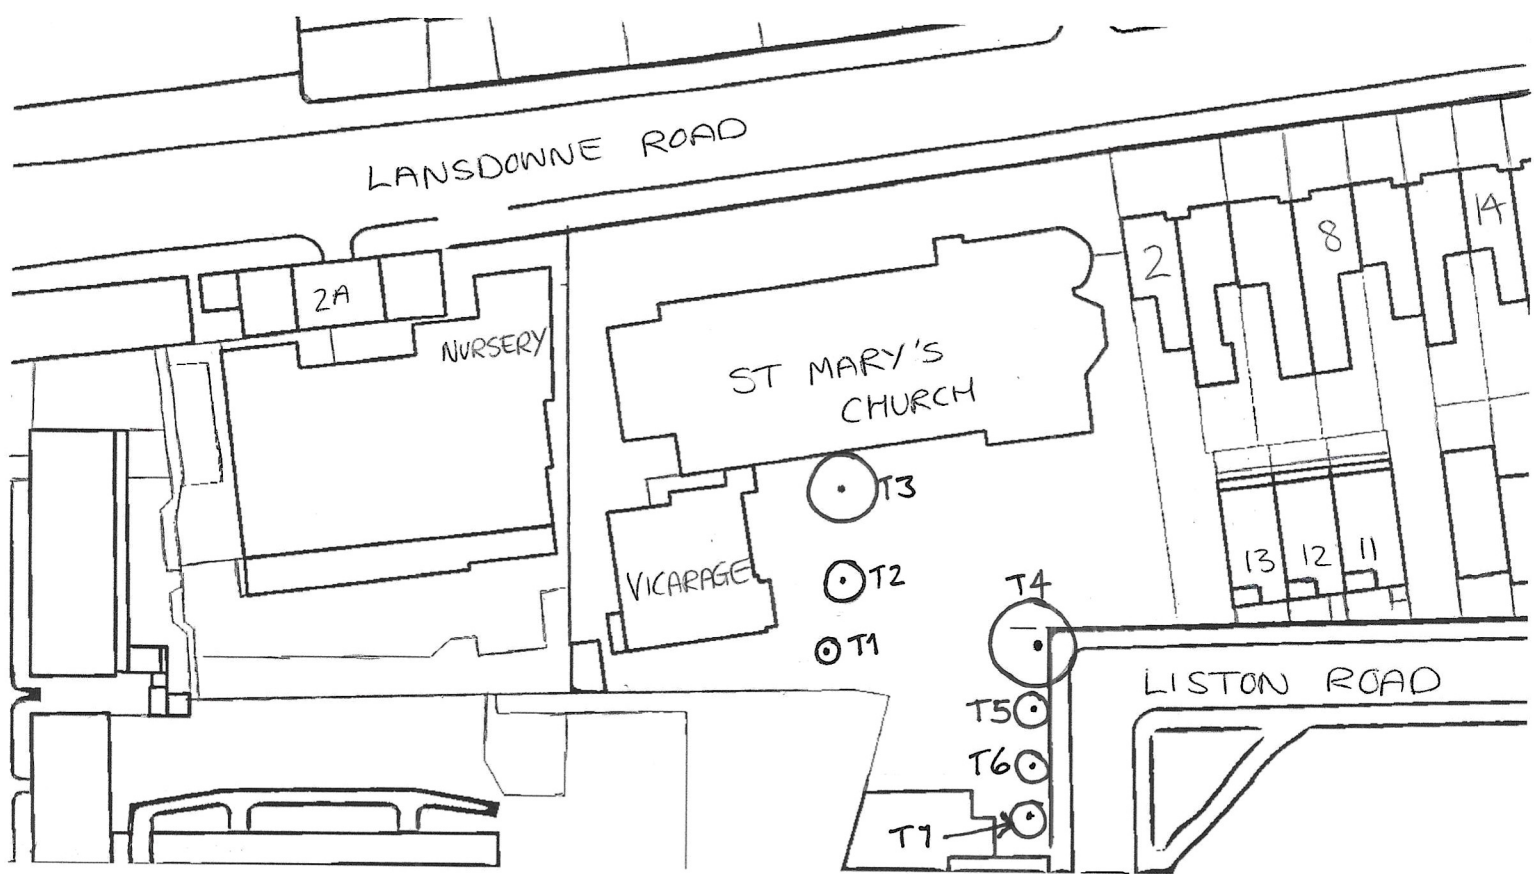

SITE PLAN FOR
ST MARY'S VICARAGE
LANSDOWNE ROAD
LONDON
N17 9XE