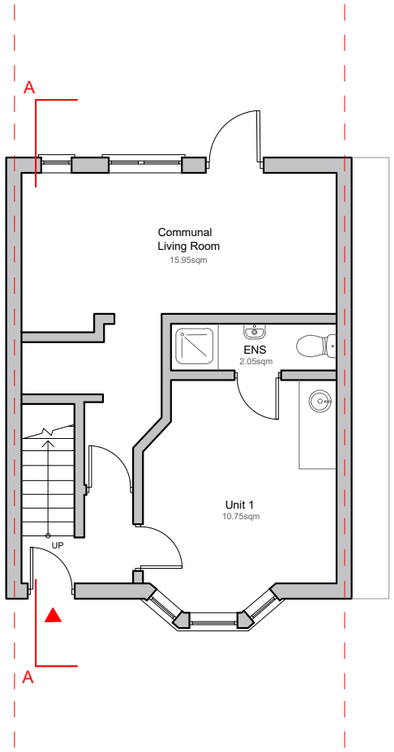

EXISTING GROUND FLOOR

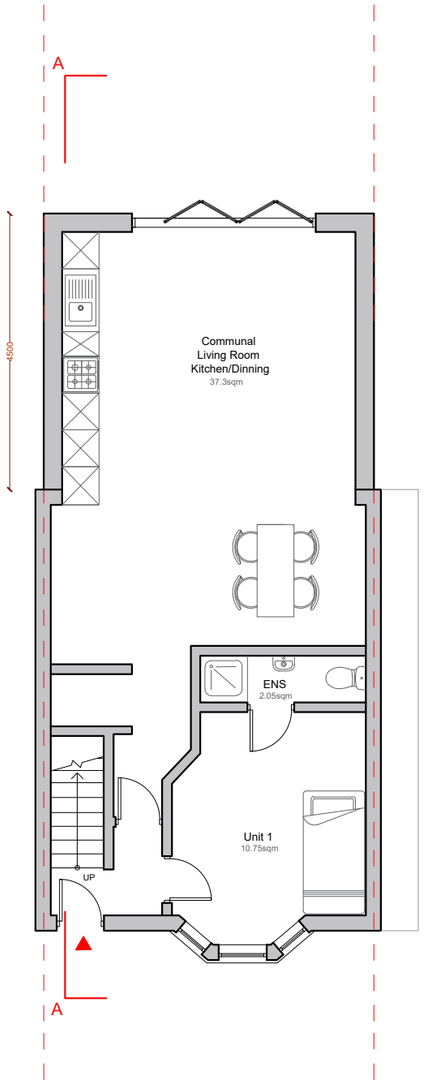

PROPOSED GROUND FLOOR

EXCEL Planning

Tel: 020 3576 0996

Email: info@excelplanning.co.uk

Adress: 45 Stamford Hill London N16 5SR

Revision	Revision Date
A	

ADDRESS

5 Spottons Grove, London N17 7BJ

0 1 2 5m

1:100@A3

SHEET N.

EP001

DRAWING TITLE

Existing & Proposed Plans

DATE: 05/02/2024

SCALE 1:100 @ A3

Copyright in the design and this drawing is the property of Excel Planning Ltd. Reproduction in whole or in part is forbidden without written permission of Excel Planning Ltd. This drawing must be read in conjunction with all other relevant documentation and drawings.

Excel Planning Ltd accepts no liability for any expense, loss or damage of whatsoever nature and however arising from any variation which has not been referred to them and their approval obtained.

Do not scale from this drawing, only figured dimensions are to be used. All dimensions to be cross-checked on-site prior to manufacture and construction. Any discrepancies to be reported to Excel Planning Ltd immediately.

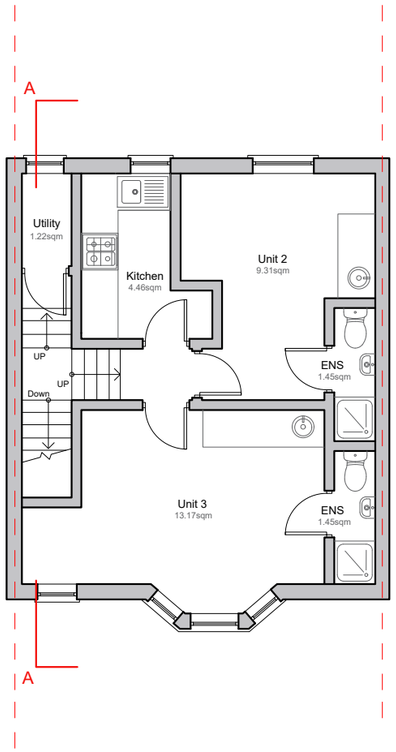

EXISTING FIRST FLOOR

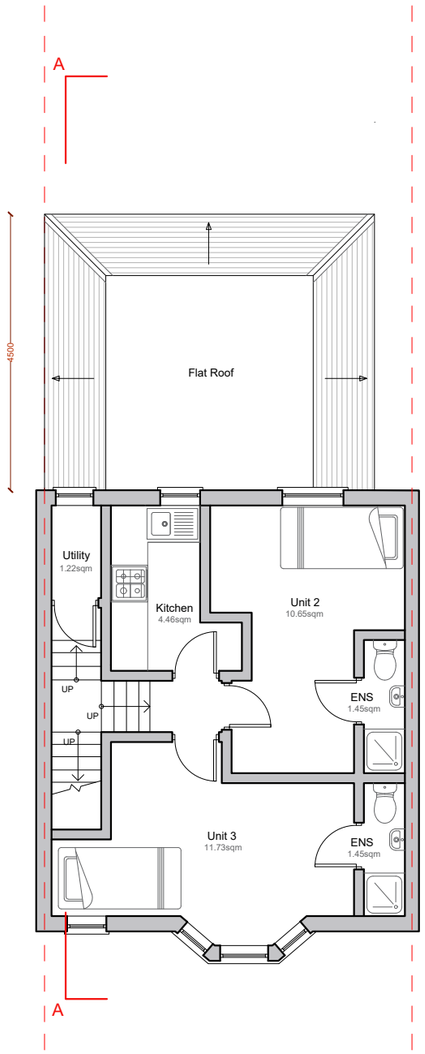

PROPOSED FIRST FLOOR

EXCEL Planning

Tel: 020 3576 0996

Email: info@excelplanning.co.uk

Adress: 45 Stamford Hill London N16 5SR

Revision	Revision Date
A	

ADDRESS

5 Spottons Grove, London N17 7BJ

0 1 2 5m

1:100@A3

SHEET N.

EP002

DRAWING TITLE

Existing & Proposed Plans

DATE: 05/02/2024

SCALE 1:100 @ A3

Copyright in the design and this drawing is the property of Excel Planning Ltd. Reproduction in whole or in part is forbidden without written permission of Excel Planning Ltd. This drawing must be read in conjunction with all other relevant documentation and drawings.

Excel Planning Ltd accepts no liability for any expense, loss or damage of whatsoever nature and however arising from any variation which has not been referred to them and their approval obtained.

Do not scale from this drawing, only figured dimensions are to be used. All dimensions to be cross-checked on-site prior to manufacture and construction. Any discrepancies to be reported to Excel Planning Ltd immediately.

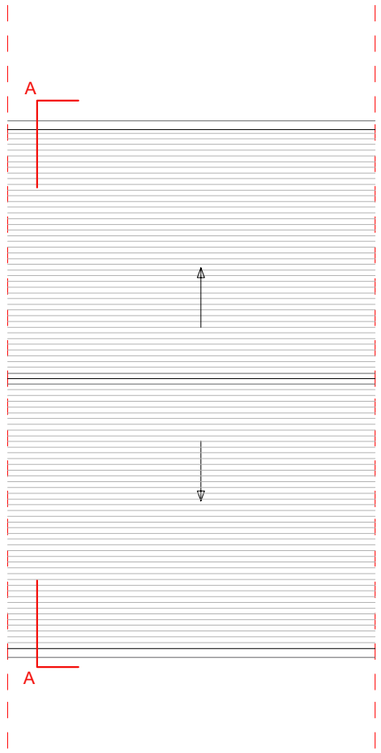

EXISTING ROOF PLAN

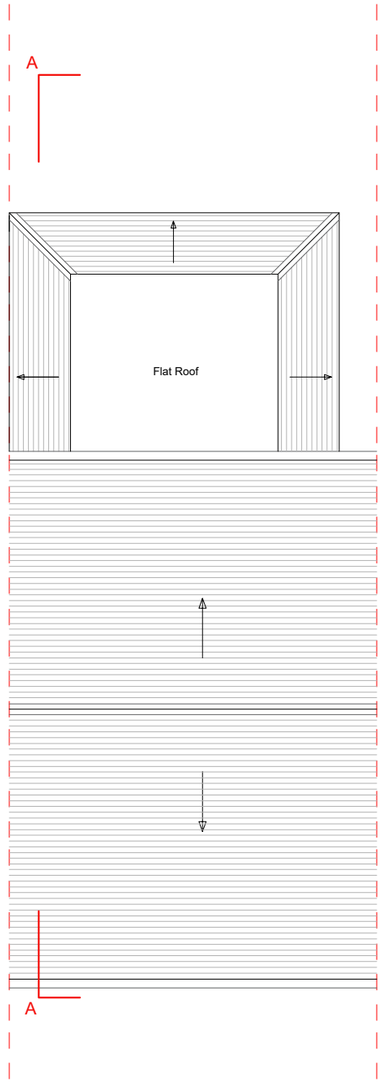

PROPOSED ROOF PLAN

EXCEL Planning

Tel: 020 3576 0996

Email: info@excelplanning.co.uk

Adress: 45 Stamford Hill London N16 5SR

Revision	Revision Date
A	

ADDRESS

5 Spottons Grove, London N17 7BJ

0 1 2 5m

1:100@A3

N

SHEET N.

EP003

DRAWING TITLE

Existing & Proposed Plans

DATE: 05/02/2024

SCALE 1:100 @ A3

Copyright in the design and this drawing is the property of Excel Planning Ltd. Reproduction in whole or in part is forbidden without written permission of Excel Planning Ltd. This drawing must be read in conjunction with all other relevant documentation and drawings.

Excel Planning Ltd accepts no liability for any expense, loss or damage of whatsoever nature and however arising from any variation which has not been referred to them and their approval obtained.

Do not scale from this drawing, only figured dimensions are to be used. All dimensions to be cross-checked on-site prior to manufacture and construction. Any discrepancies to be reported to Excel Planning Ltd immediately.

EXISTING FRONT ELEVATION

PROPOSED FRONT ELEVATION

EXCEL Planning

Tel: 020 3576 0996

Email: info@excelplanning.co.uk

Adress: 45 Stamford Hill London N16 5SR

Revision	Revision Date
A	

ADDRESS

5 Spottons Grove, London N17 7BJ

0 1 2 5m

1:100@A3

SHEET N.

EP004

DRAWING TITLE

Existing & Proposed Elevations

DATE: 05/02/2024

SCALE 1:100 @ A3

Copyright in the design and this drawing is the property of Excel Planning Ltd. Reproduction in whole or in part is forbidden without written permission of Excel Planning Ltd. This drawing must be read in conjunction with all other relevant documentation and drawings.

Excel Planning Ltd accepts no liability for any expense, loss or damage of whatsoever nature and however arising from any variation which has not been referred to them and their approval obtained.

Do not scale from this drawing, only figured dimensions are to be used. All dimensions to be cross-checked on-site prior to manufacture and construction. Any discrepancies to be reported to Excel Planning Ltd immediately.

EXISTING REAR ELEVATIONS

PROPOSED REAR ELEVATION

EXCEL Planning

Tel: 020 3576 0996

Email: info@excelplanning.co.uk

Adress: 45 Stamford Hill London N16 5SR

Revision	Revision Date
A	

ADDRESS

5 Spottons Grove, London N17 7BJ

0 1 2 5m

1:100@A3

SHEET N.

EP005

DRAWING TITLE

Existing & Proposed Elevations

DATE: 05/02/2024

SCALE 1:100 @ A3

Copyright in the design and this drawing is the property of Excel Planning Ltd. Reproduction in whole or in part is forbidden without written permission of Excel Planning Ltd. This drawing must be read in conjunction with all other relevant documentation and drawings.

Excel Planning Ltd accepts no liability for any expense, loss or damage of whatsoever nature and however arising from any variation which has not been referred to them and their approval obtained.

Do not scale from this drawing, only figured dimensions are to be used. All dimensions to be cross-checked on-site prior to manufacture and construction. Any discrepancies to be reported to Excel Planning Ltd immediately.

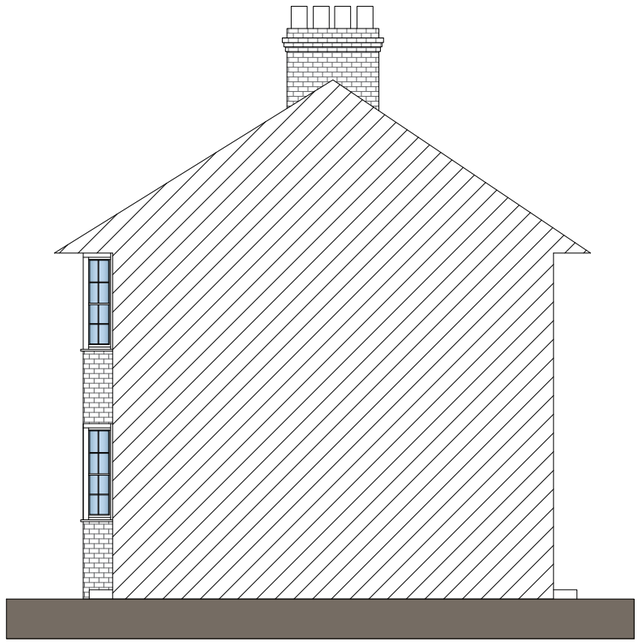

EXISTING SOUTH WEST ELEVATIONS

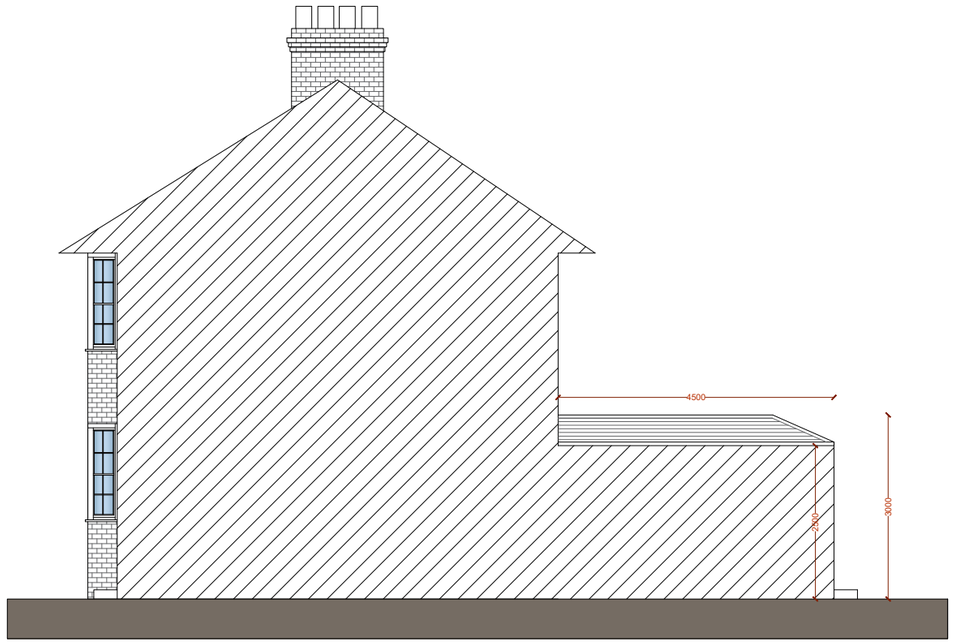

PROPOSED SOUTH WEST ELEVATION

EXCEL Planning

Tel: 020 3576 0996

Email: info@excelplanning.co.uk

Adress: 45 Stamford Hill London N16 5SR

Revision	Revision Date
A	

ADDRESS

5 Spottons Grove, London N17 7BJ

0 1 2 5m

1:100@A3

SHEET N.

EP006

DRAWING TITLE

Existing & Proposed Side Elevation

DATE: 05/02/2024

SCALE 1:100 @ A3

Copyright in the design and this drawing is the property of Excel Planning Ltd. Reproduction in whole or in part is forbidden without written permission of Excel Planning Ltd. This drawing must be read in conjunction with all other relevant documentation and drawings.

Excel Planning Ltd accepts no liability for any expense, loss or damage of whatsoever nature and however arising from any variation which has not been referred to them and their approval obtained.

Do not scale from this drawing, only figured dimensions are to be used. All dimensions to be cross-checked on-site prior to manufacture and construction. Any discrepancies to be reported to Excel Planning Ltd immediately.

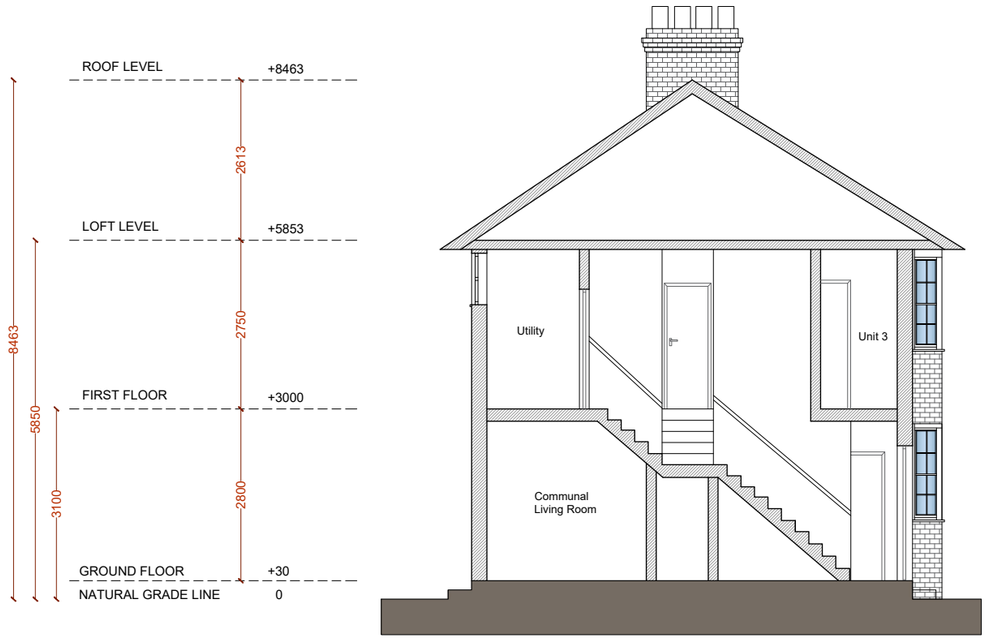

EXISTING SECTION AA

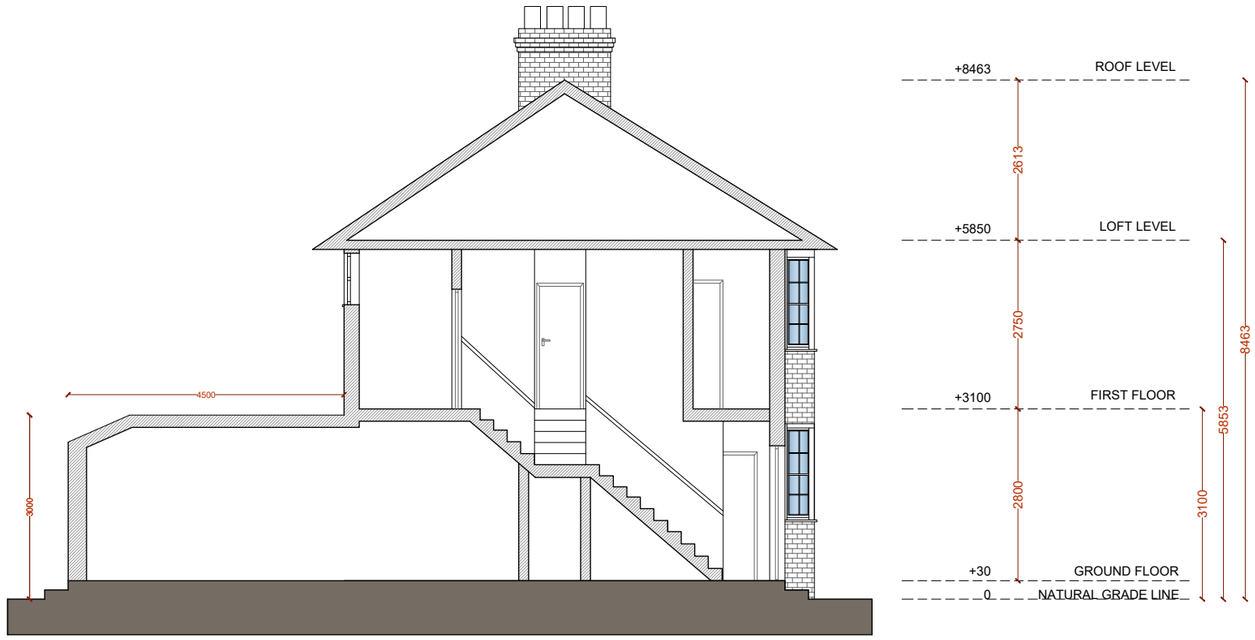

PROPOSED SECTION AA

EXCEL Planning

Tel: 020 3576 0996

Email: info@excelplanning.co.uk

Adress: 45 Stamford Hill London N16 5SR

Revision	Revision Date
A	

ADDRESS

5 Spottons Grove, London N17 7BJ

0 1 2 5m

1:100@A3

SHEET N.

EP007

DRAWING TITLE

Existing & Proposed Section

DATE: 05/02/2024

SCALE 1:100 @ A3

Copyright in the design and this drawing is the property of Excel Planning Ltd. Reproduction in whole or in part is forbidden without written permission of Excel Planning Ltd. This drawing must be read in conjunction with all other relevant documentation and drawings.

Excel Planning Ltd accepts no liability for any expense, loss or damage of whatsoever nature and however arising from any variation which has not been referred to them and their approval obtained.

Do not scale from this drawing, only figured dimensions are to be used. All dimensions to be cross-checked on-site prior to manufacture and construction. Any discrepancies to be reported to Excel Planning Ltd immediately.