
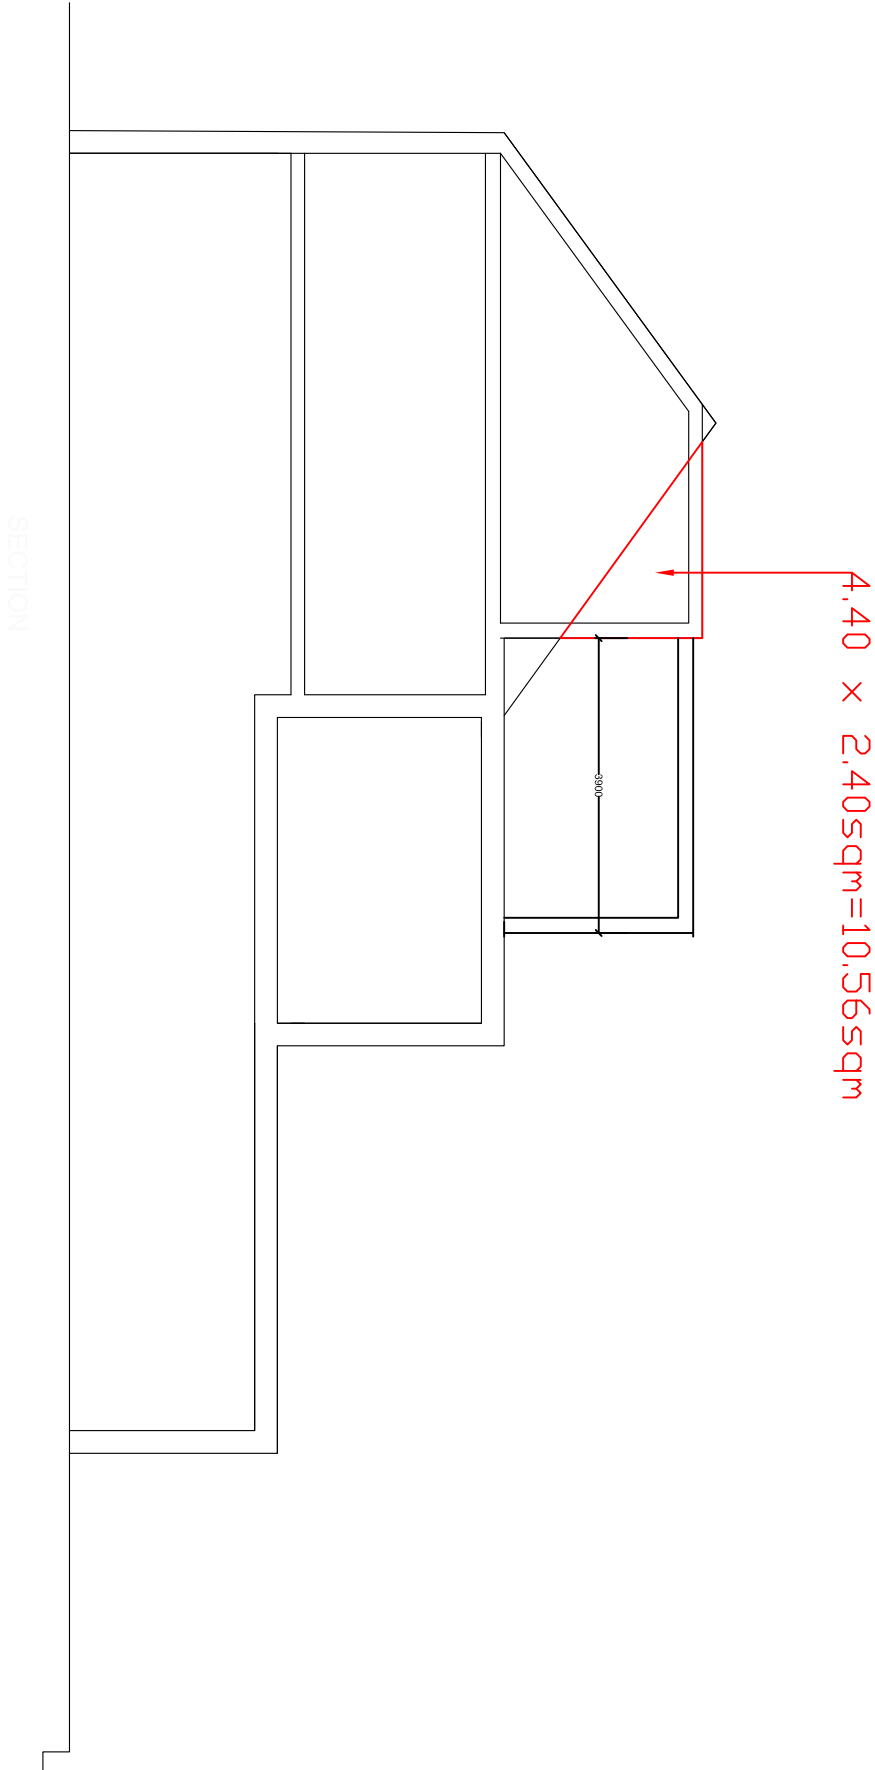


PROPOSED

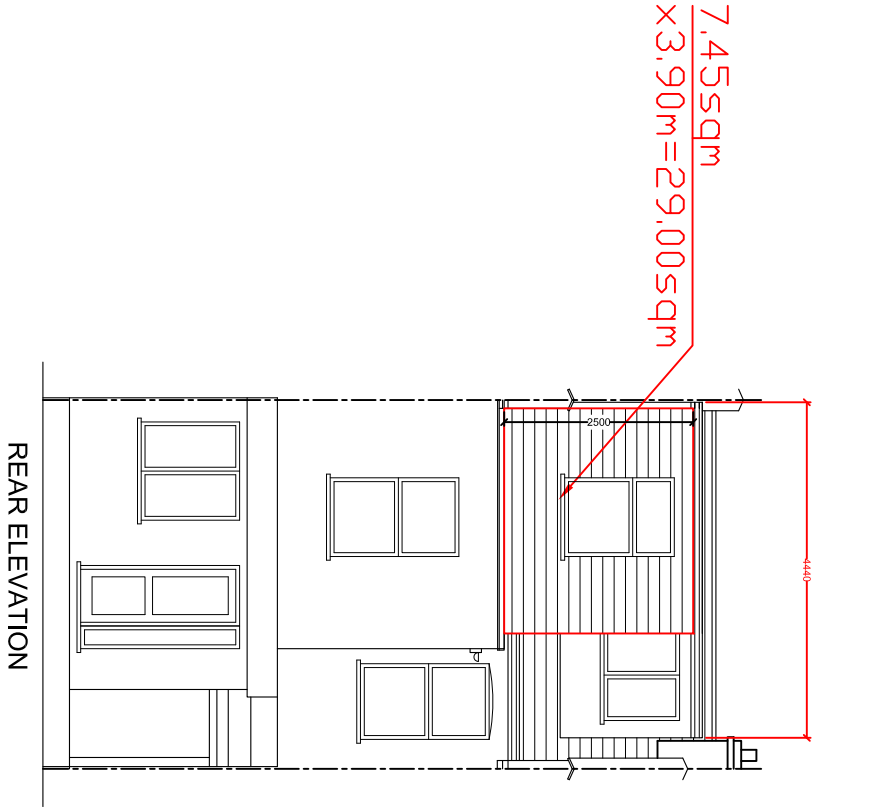

Project:

197 Hermitage Road
London N4 1NW

Title:

PROPOSED
Section and Elevations

Date:

01.04.24.

Scale:

1:100 @ A3

Dwg. No.

HR.197.PR.02

Rev:

AJ PLANS

info@ajplans.co.uk

NOTES

The contractors are to check all the dimensions, levels, drain runs and general condition of the site before works commence.

All works are to be carried out in accordance with current Building Regulations, British Standards, Code of Practice and Local Authority Requirements.