

THIS DRAWING IS ISSUED FOR THE SOLE AND EXCLUSIVE USE OF THE NAMED RECIPIENT. DISTRIBUTION TO ANY THIRD PARTY IS ON THE STRICT UNDERSTANDING THAT NO LIABILITY IS ACCEPTED BY DESIGN STUDIO ARCHITECTS LTD FOR ANY DISCREPANCIES, ERRORS OR OMISSIONS THAT MAY BE PRESENT AND NO GUARANTEE IS OFFERED AS TO THE ACCURACY OF THE INFORMATION SHOWN. THIS DRAWING IS FOR REFERENCE ONLY. PLEASE REPORT ANY DISCREPANCIES TO THE DESIGNER BEFORE ANY WORKS COMMENCE. ALL DIMENSIONS TO BE CHECKED ON SITE BEFORE ANY WORKS COMMENCE. DESIGN STUDIO ARCHITECTS LTD. COPYRIGHT RESERVED.





Rev.	Description.	Drwn.	Chk.	Date.
------	--------------	-------	------	-------

Materials:

1. ZincCladding - SIG Anthra-Zinc
2. Buff facing brickwork to match surrounding context - Ibstock Funton Old Chelsea Yellow brick
3. Aluk Casement window Grey powder coated aluminium double glazed units (RAL 7015)
4. Hallmark aluminium door - Shiplap slate grey (RAL 7015)
5. Grey powder coated aluminium double glazed patio doors to lower ground floors (RAL 7015)
6. Aluk BSC94 Grey powder coated aluminium double glazed sliding door (RAL 7015)
7. Line of demolished garage
8. Line of approved dwelling ref: HGY/2016/2971
9. Grey Powder coated Jack aluminium TRL90 Skylight (RAL 7015)



1. Zinc Cladding sample - SIG Anthra-zinc
2. Ibstock Funton Old Chelsea Yellow brick

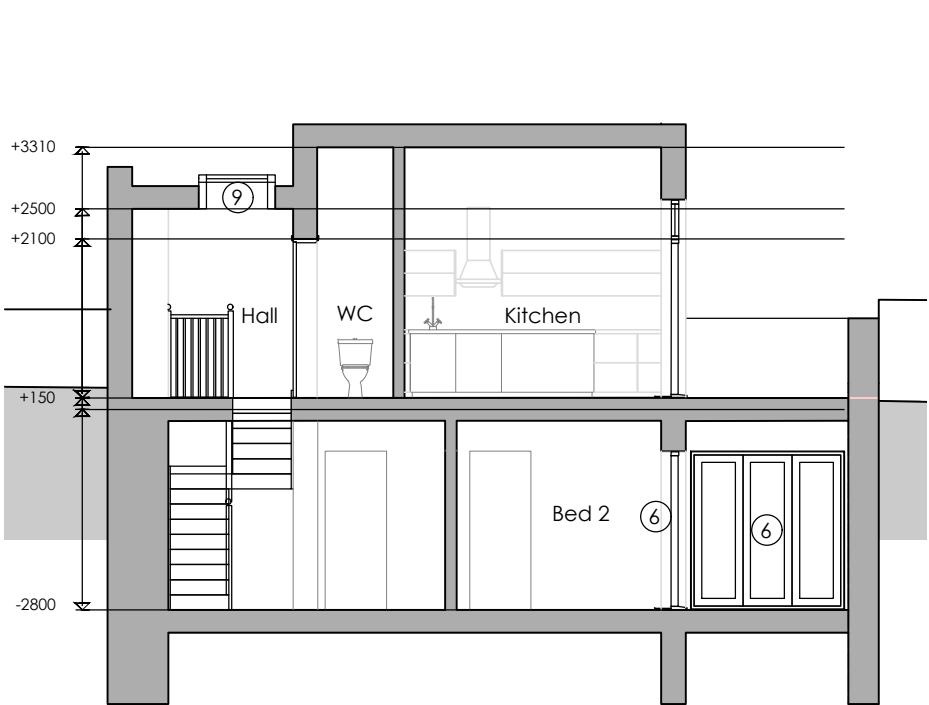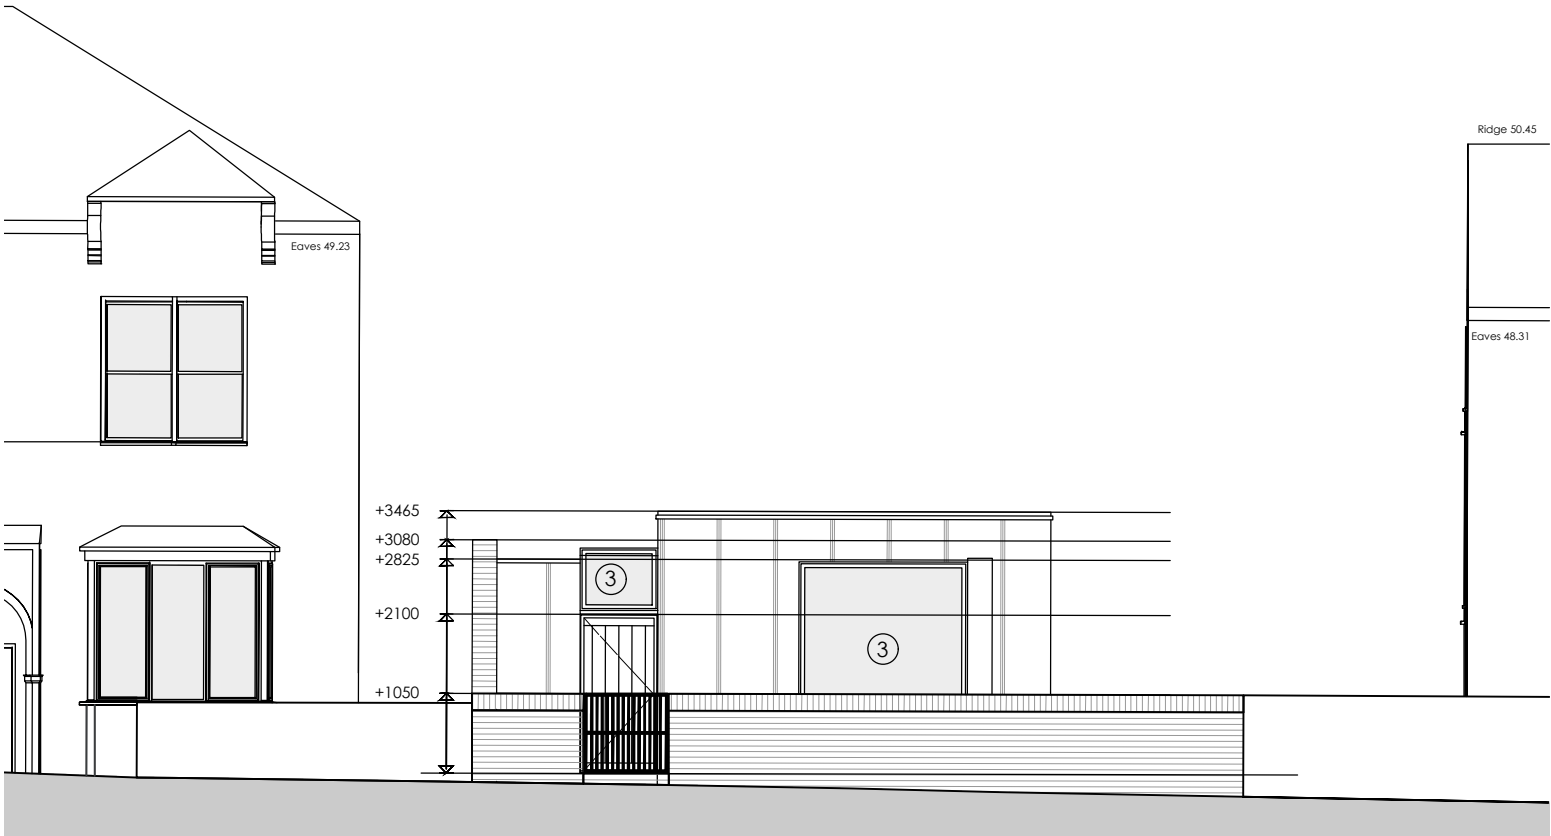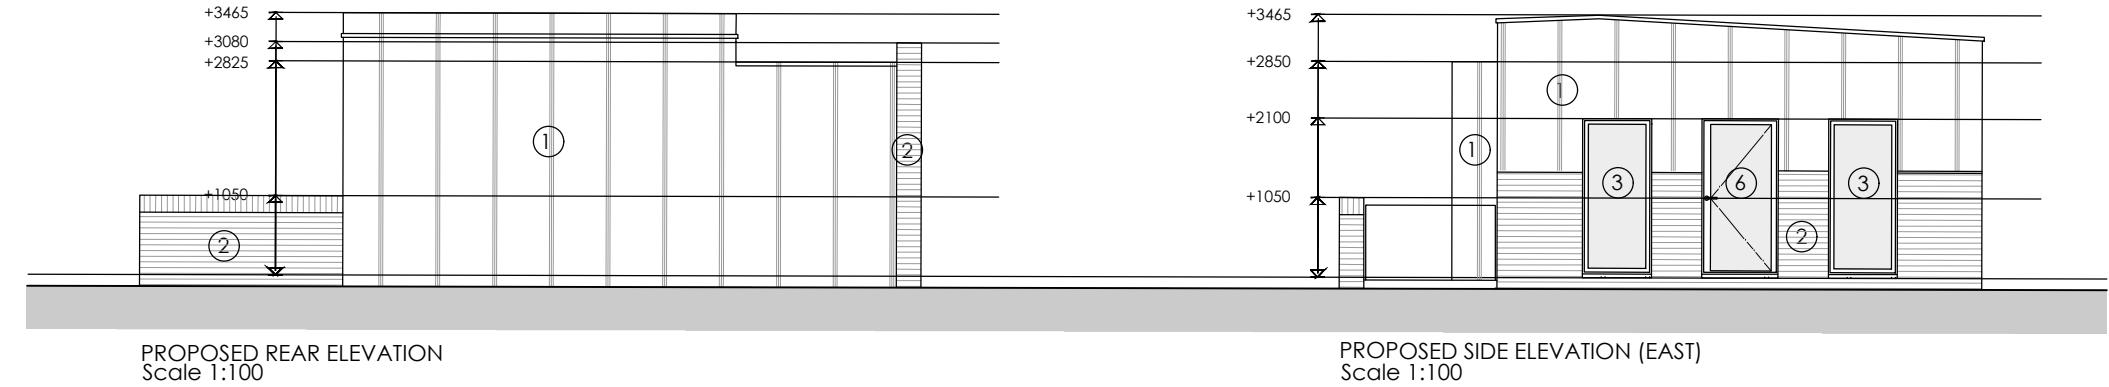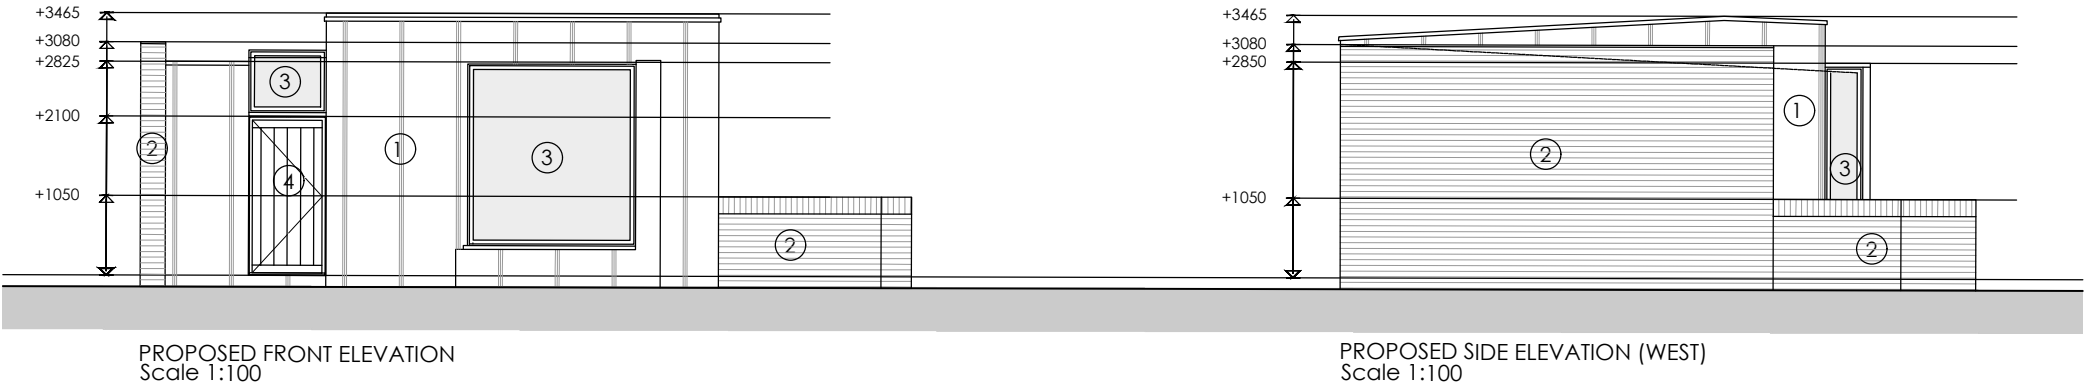

Regent House, 7 Upper King Street
Leicester, LE1 6XB

t:0116 251 0606 | w:ds-a.co.uk | e:info@ds-a.co.uk

Project Details:

24020 - 2C Landrock Road, London, N8 9HP
GF London Properties Limited

Drawing Name:

PROPOSED ELEVATIONS - DOC MATERIALS

Drawing Stage: PLANNING

Drawn: PF Check: UM Date: 18/03/2024 Scale: 1/100 @ A3

Drawing Number:

24020 DSA ZZ GF DR A 001 X

PROJECT CODE ORIGIN ZONE LEVEL TYPE ROLE NUMBER REVISION

