




DETAIL 01
(2nd Floor Terrace - Elevation Detail)

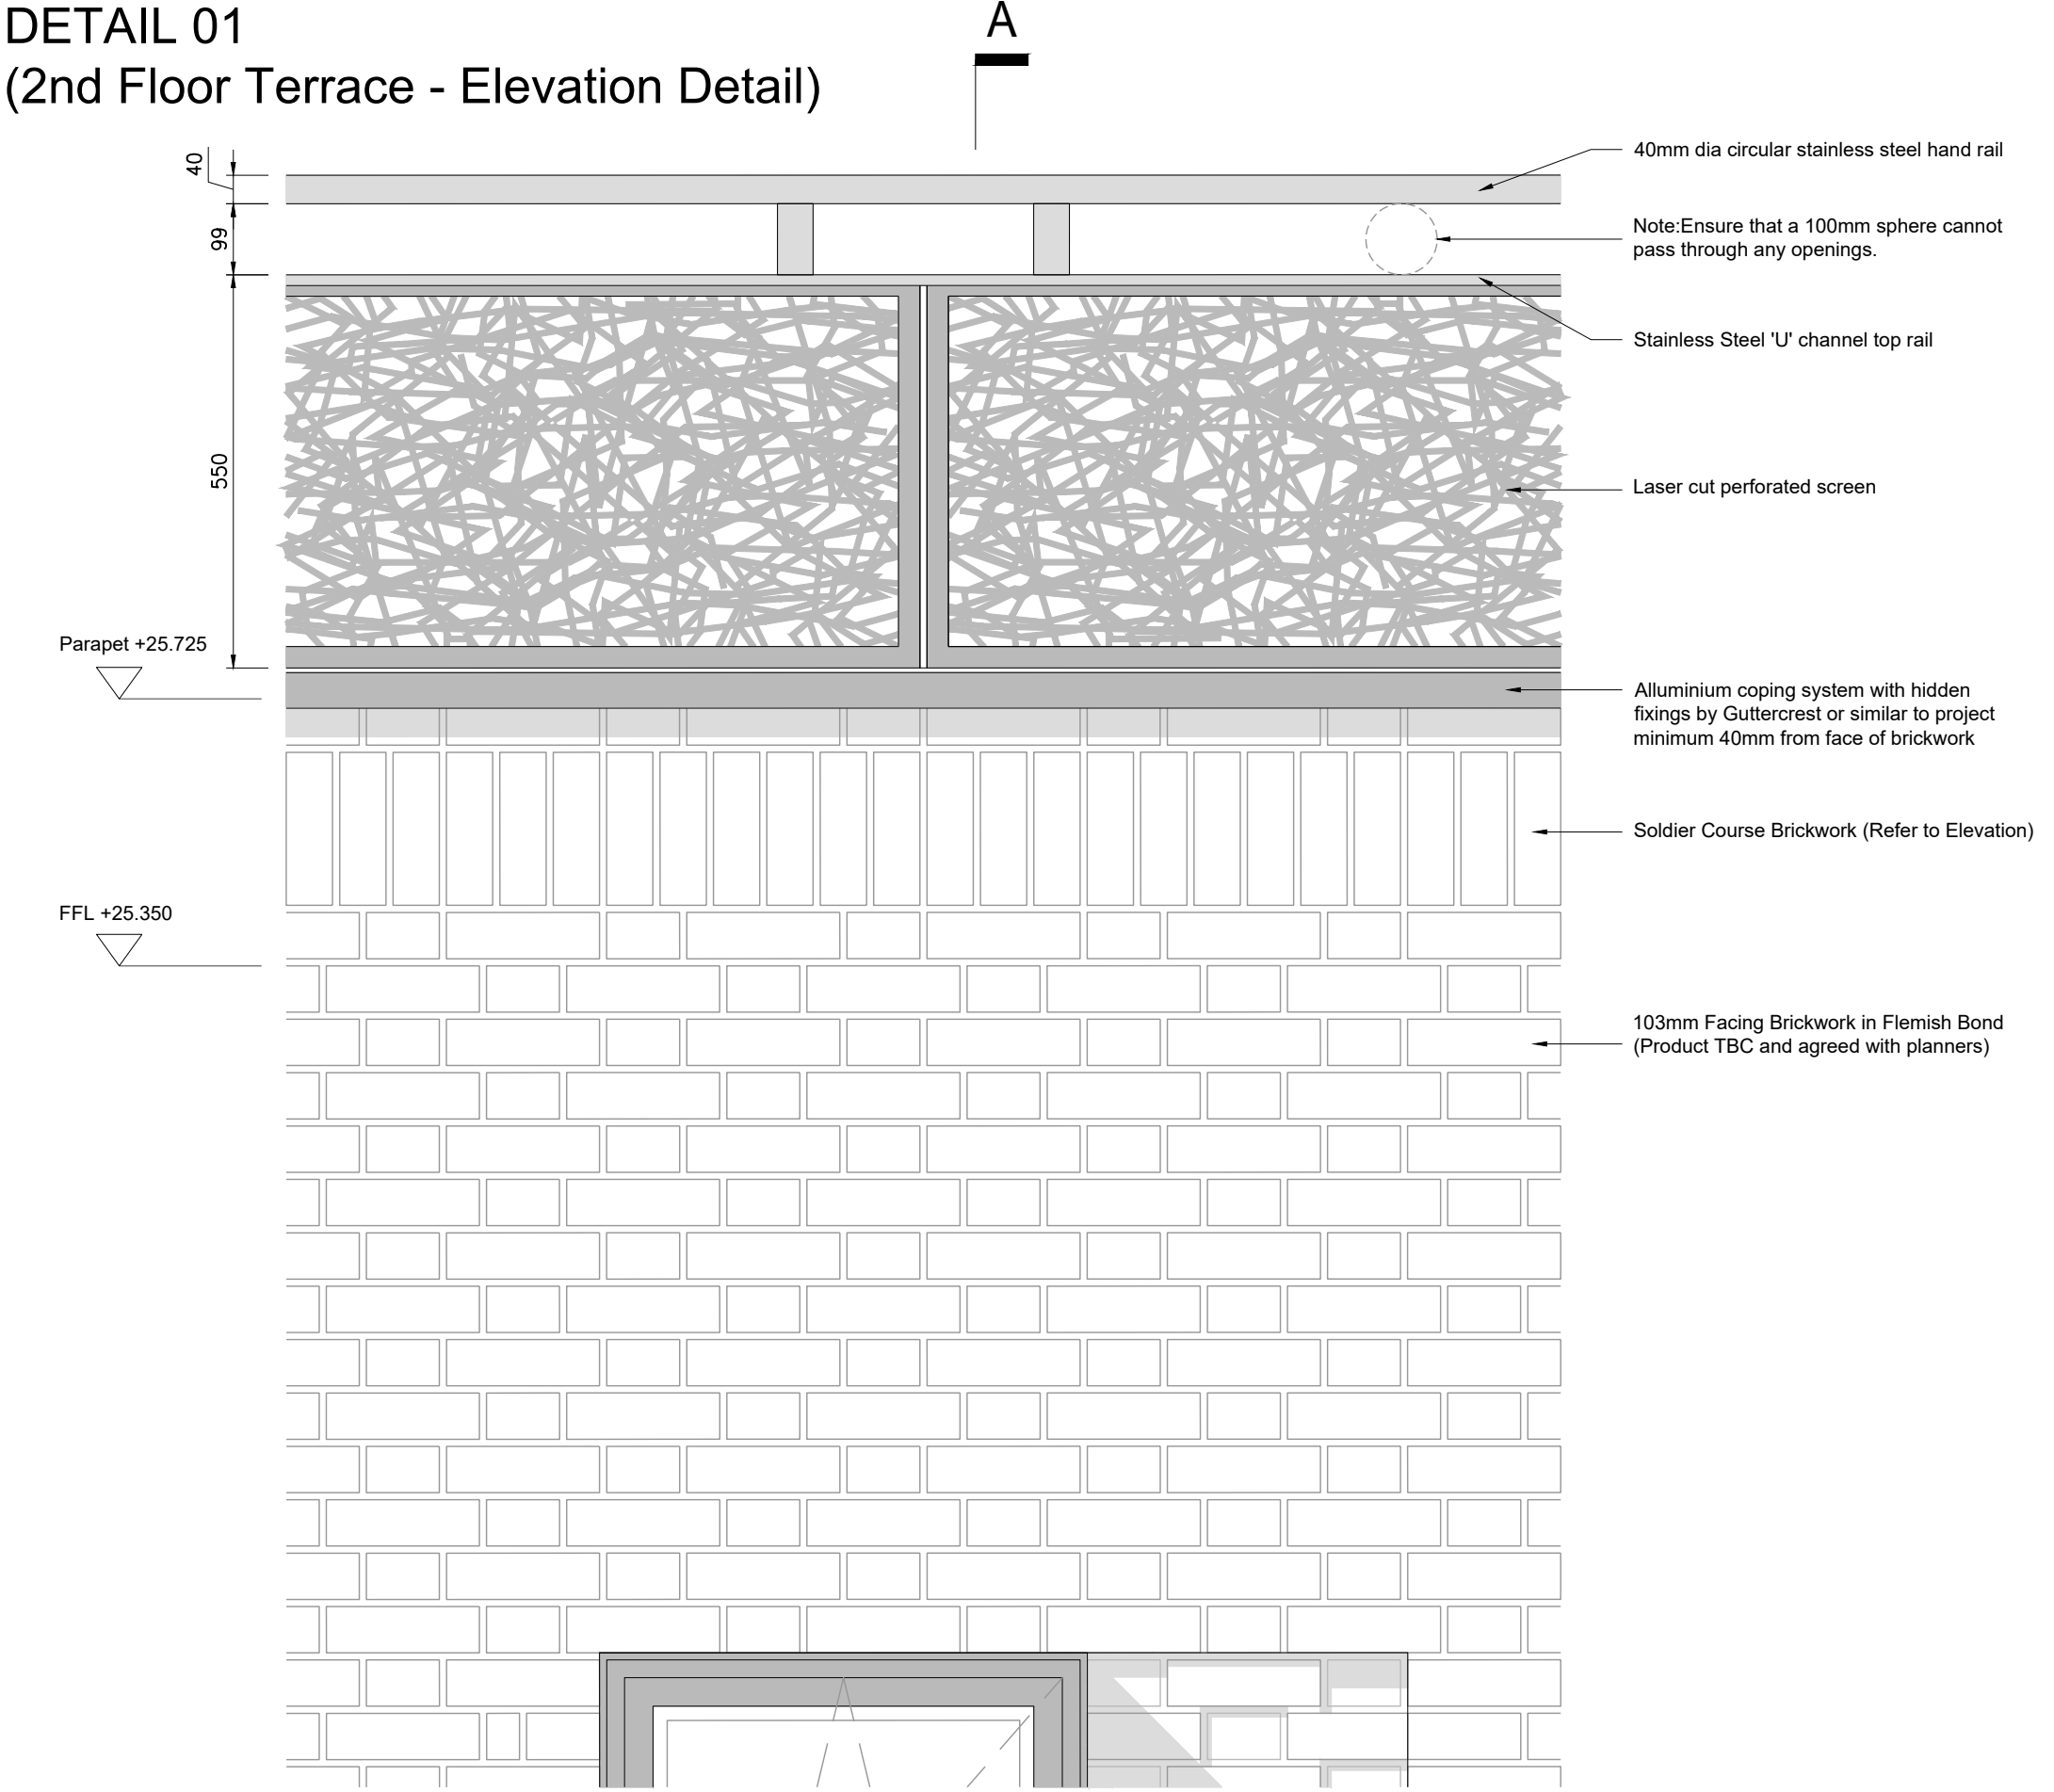

DETAIL 02
(Section A-A)

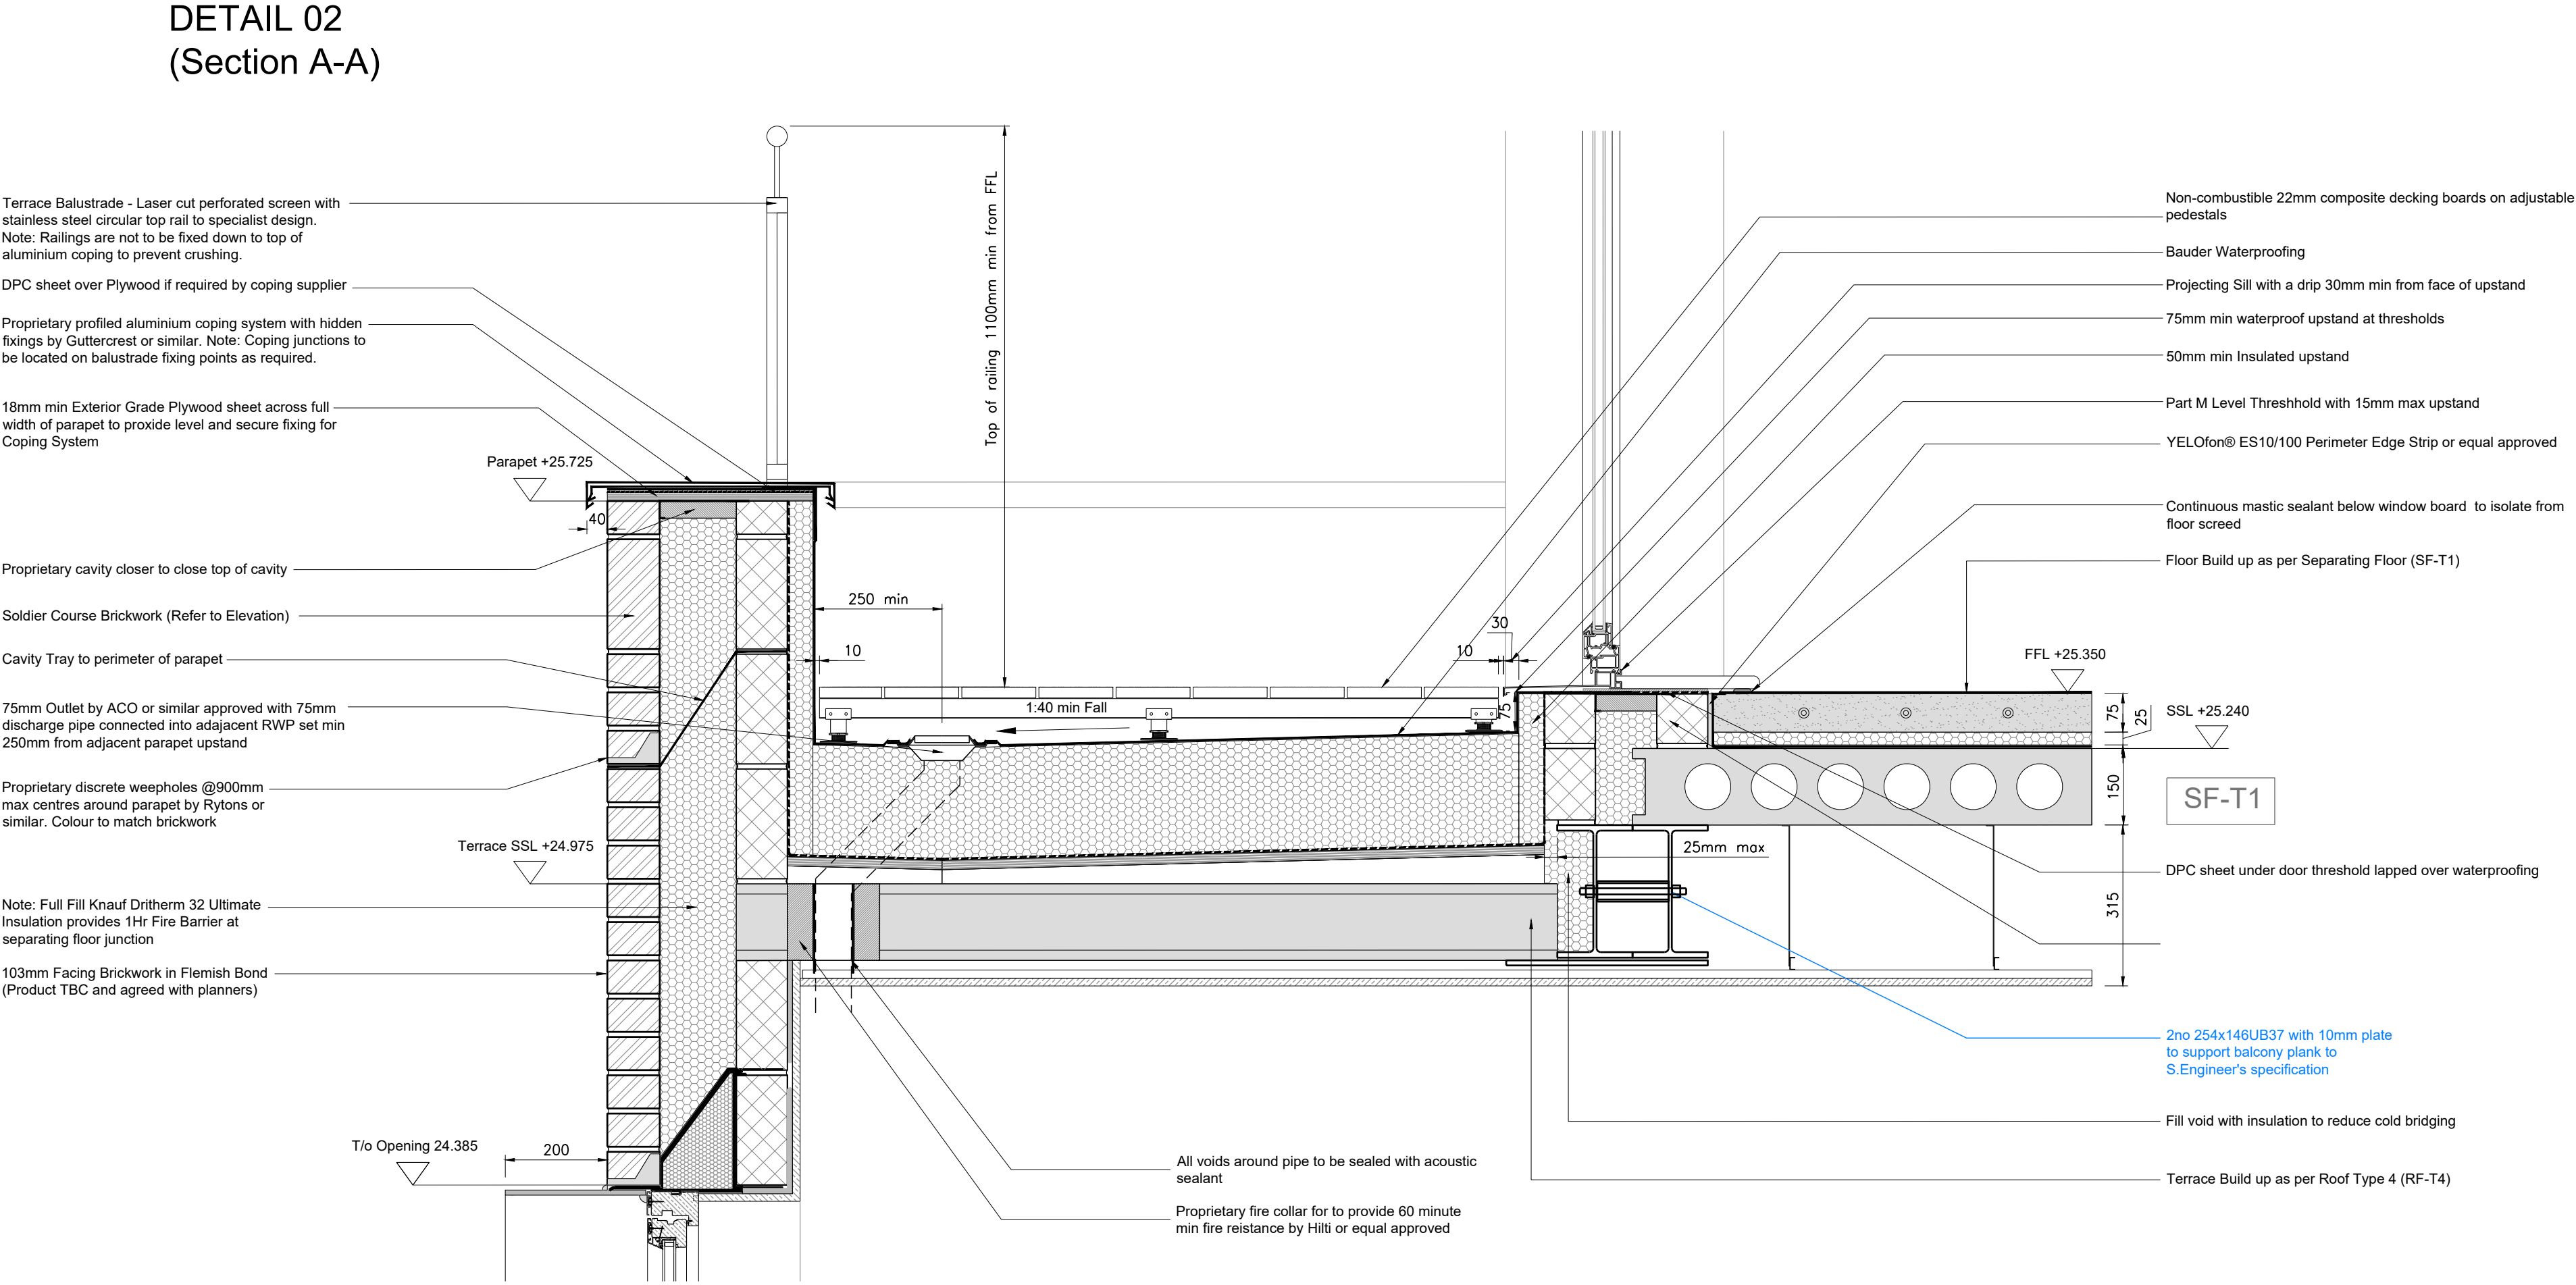

DETAIL 03
(Balcony - Elevation Detail)

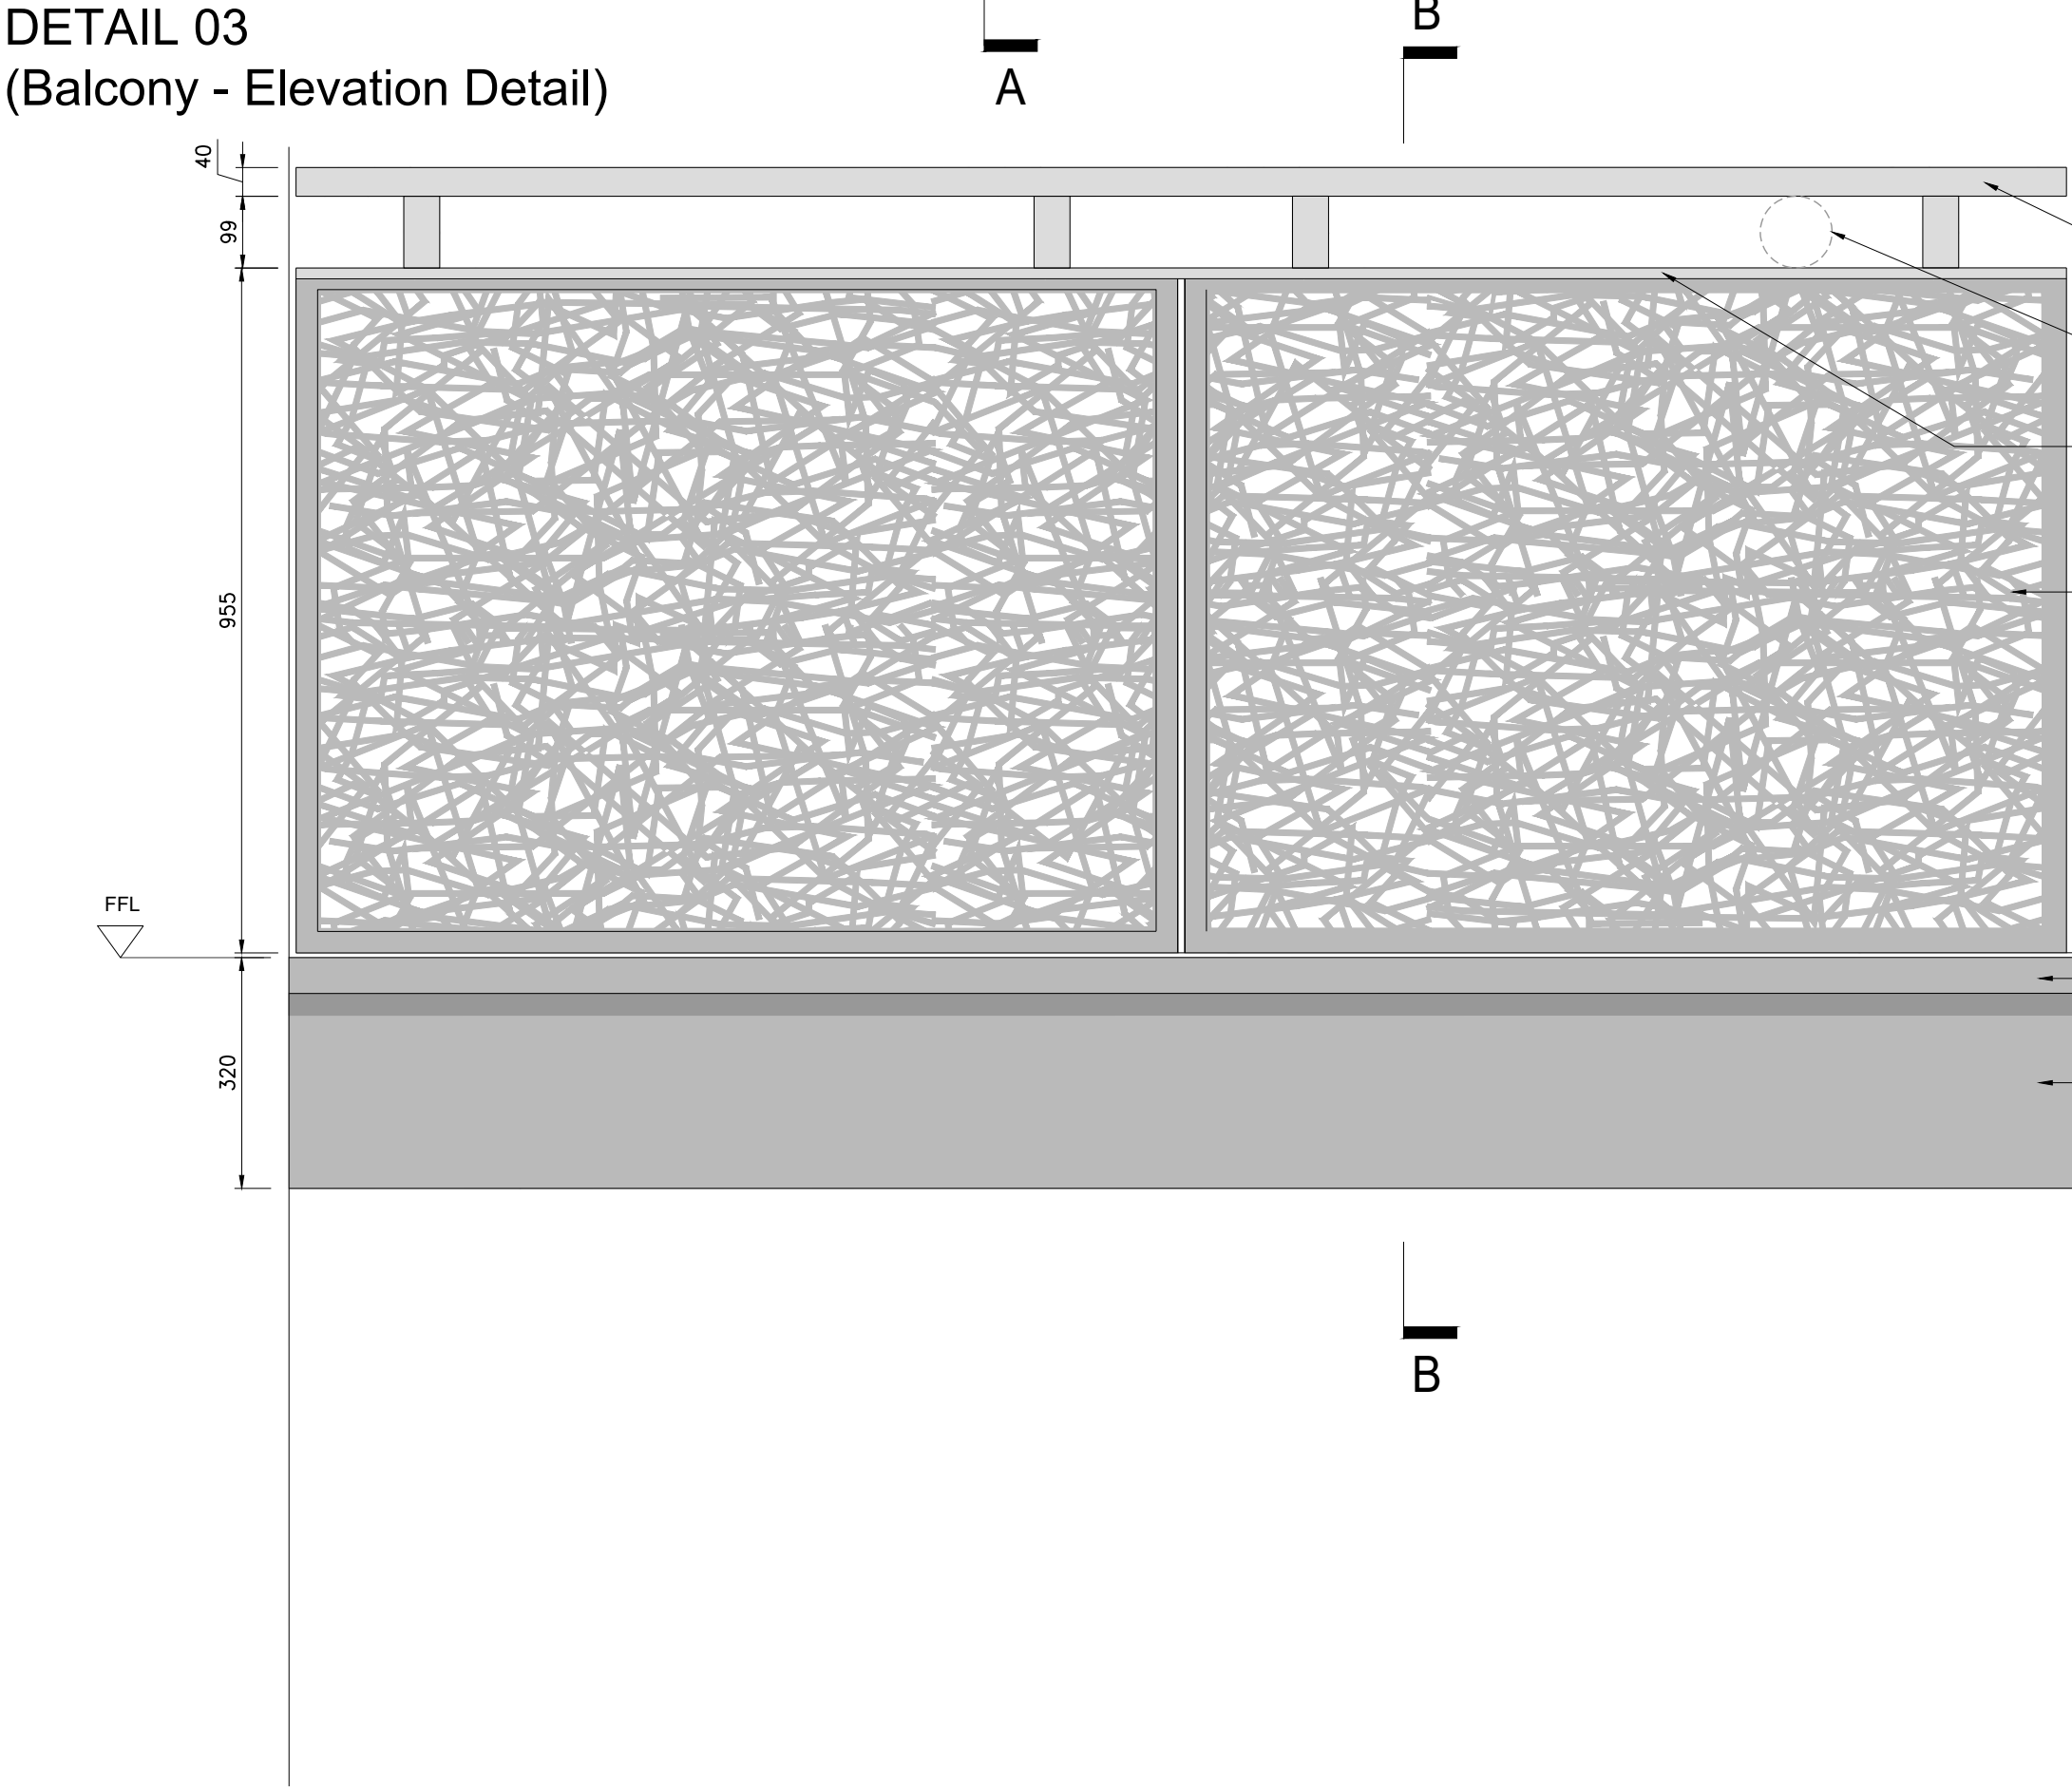

DETAIL 04
(Section B-B)

