


Key:

- 1. Window to be replaced with triple glazed aluminum window
- 2. Replaced door
- 3. Brick infill +882mm GF (to match existing)
- 4. Proposed Bi-Fold in existing opening
- 5. Proposed Skylight (One way glass)
- 6. Proposed triple glazed aluminum window in existing opening

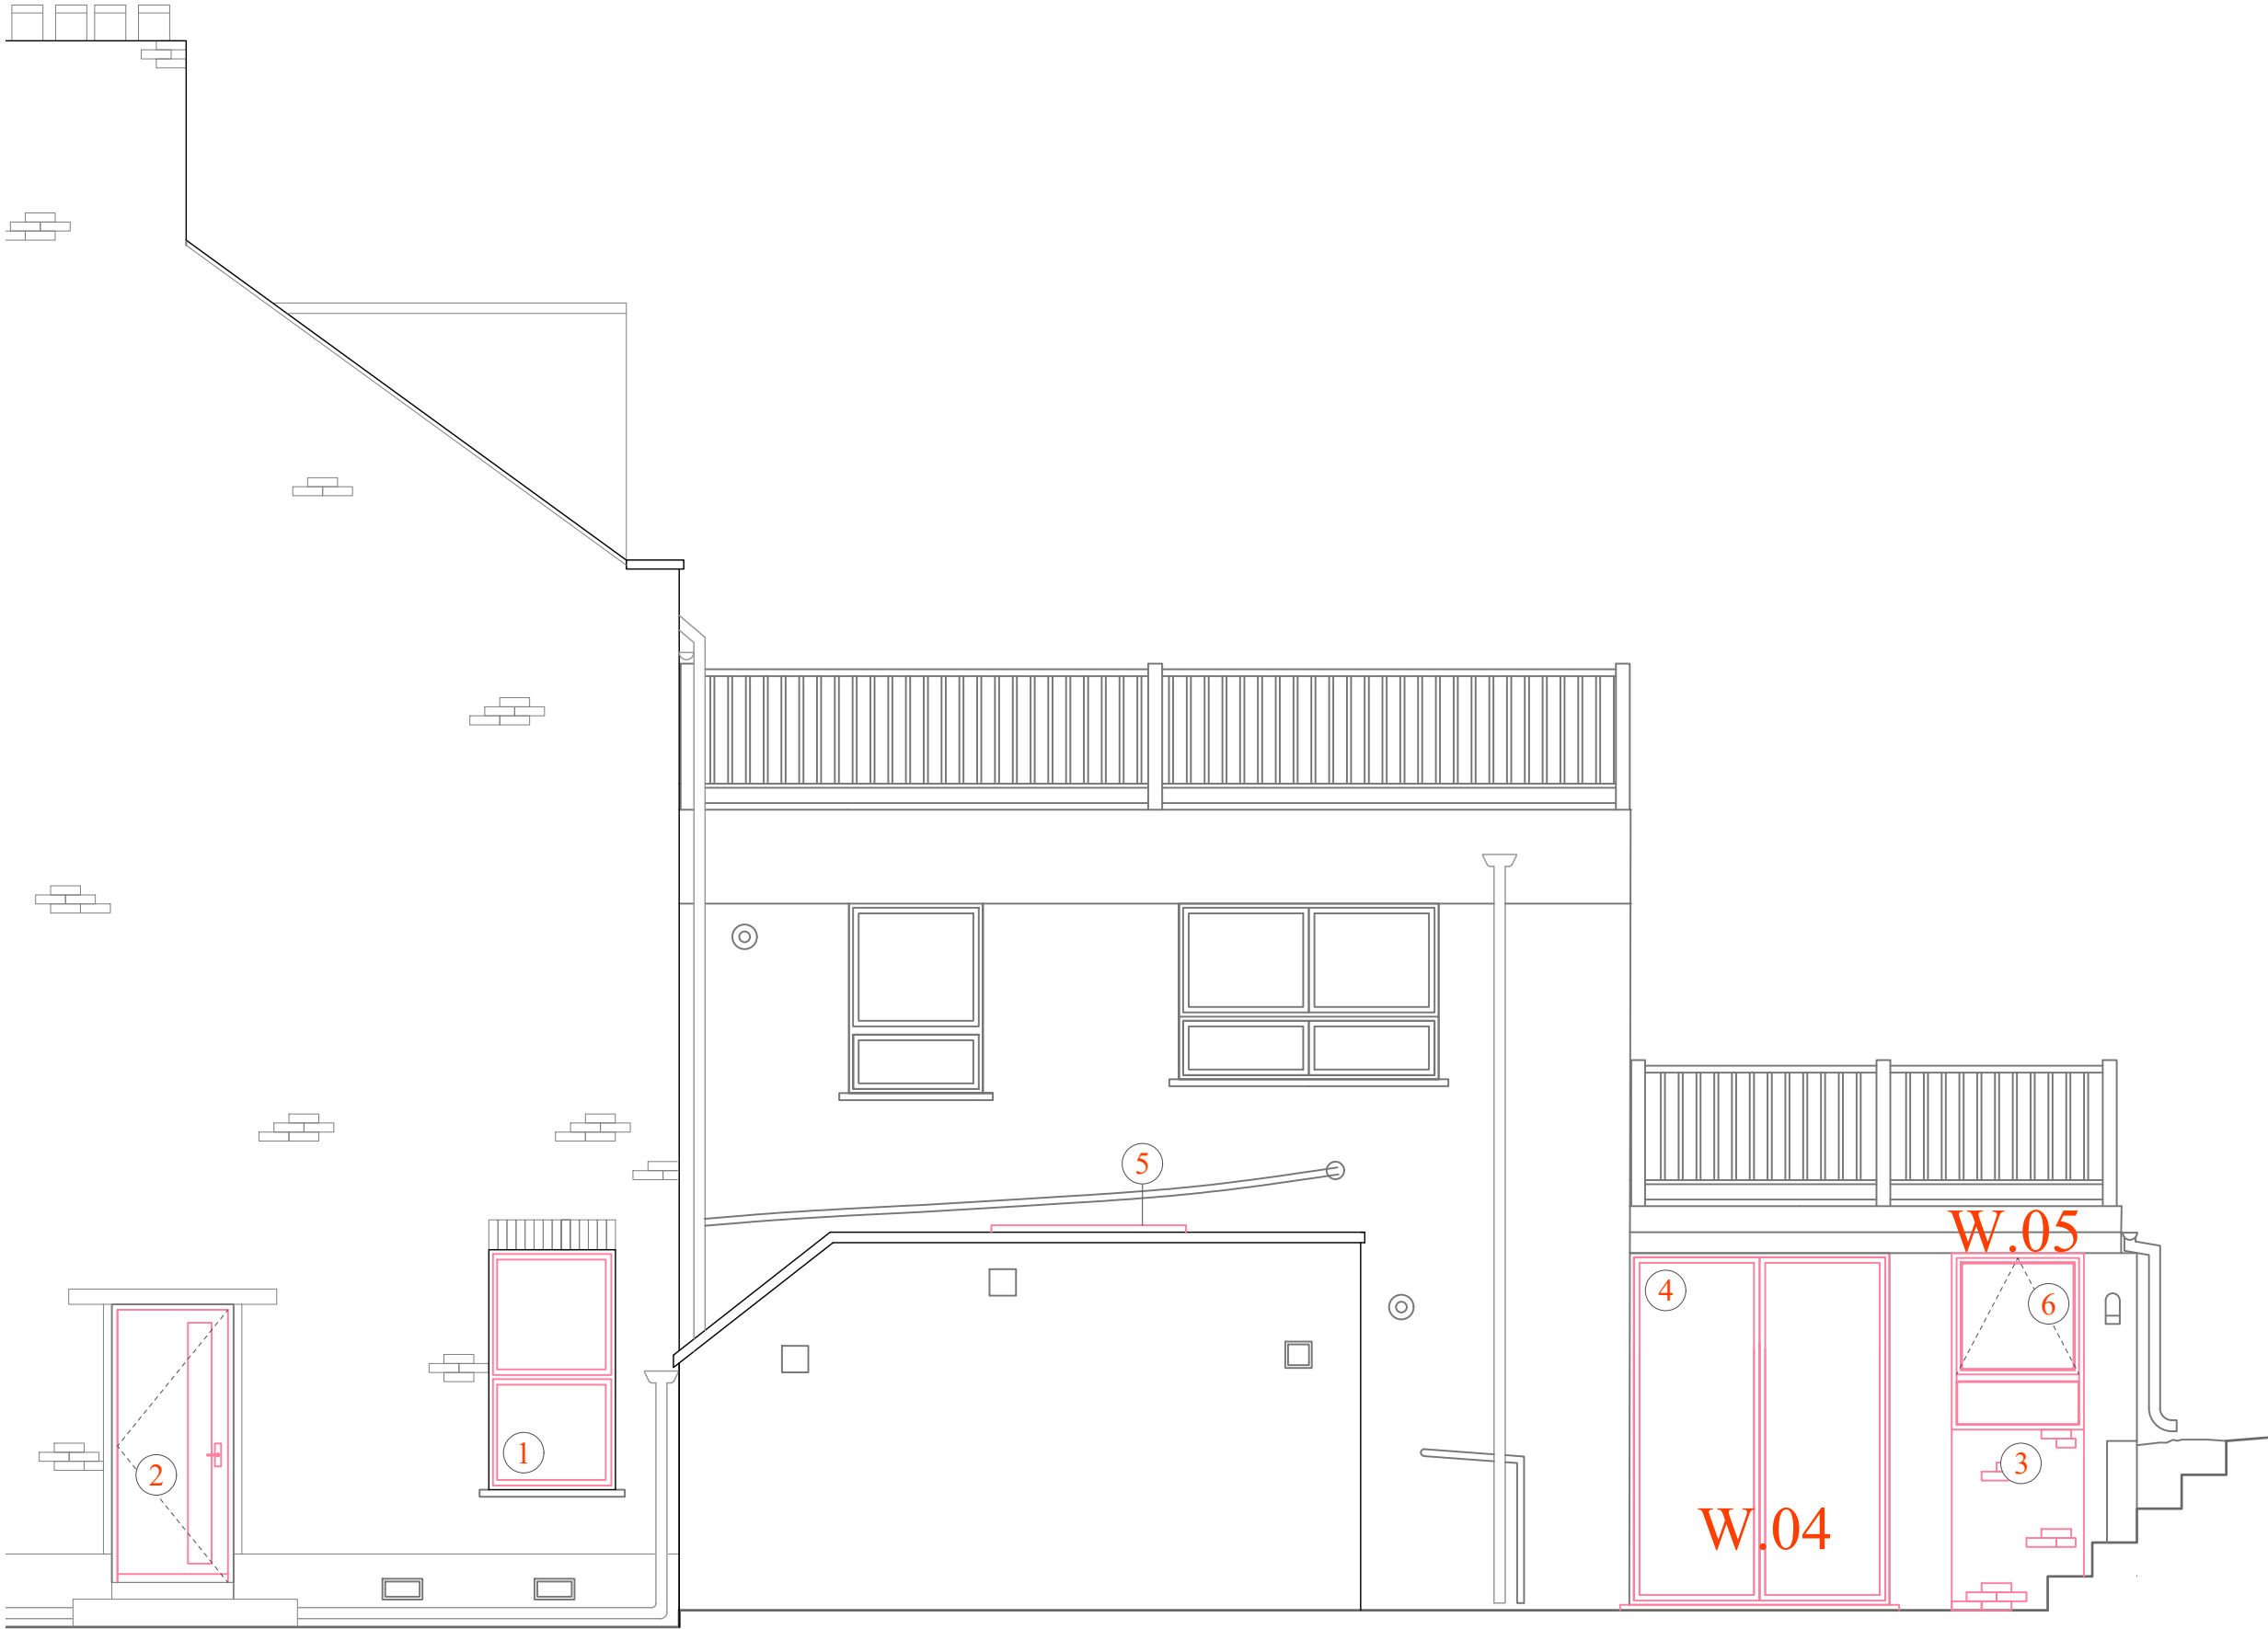

1 PROPOSED SIDE ELEVATION PART 2
Scale: 1:50



Notes
This drawing has been produced to show 'Design Intent' for aesthetic guidance only. This drawing does not purport to be a working drawing and is for illustrative purposes only.

The Contractor is responsible for the structural stability and weather proofing of all elements and will be liable for any defects or failure that may arise from design development, defective materials or workmanship.

© Copyright
This drawing is the property of Low Key Life Limited. No disclosure or copy of it may be made without the written permission of Low Key Life Limited.

Revisions		
Date	Rev	Details
05/12/2023	/	Issued for Planning
03/01/2024	A	Issued for Planning
13/03/2024	B	Updated for Planning



Project Title & Address
431A Archway Road
London N6 4HT

Drawing Title
Proposed
Side Elevation

Scale	Creation Date	Status
1:50@A3	Nov 2023	PLAN
Project No.	Drawing No.	Revision
001	106	B